



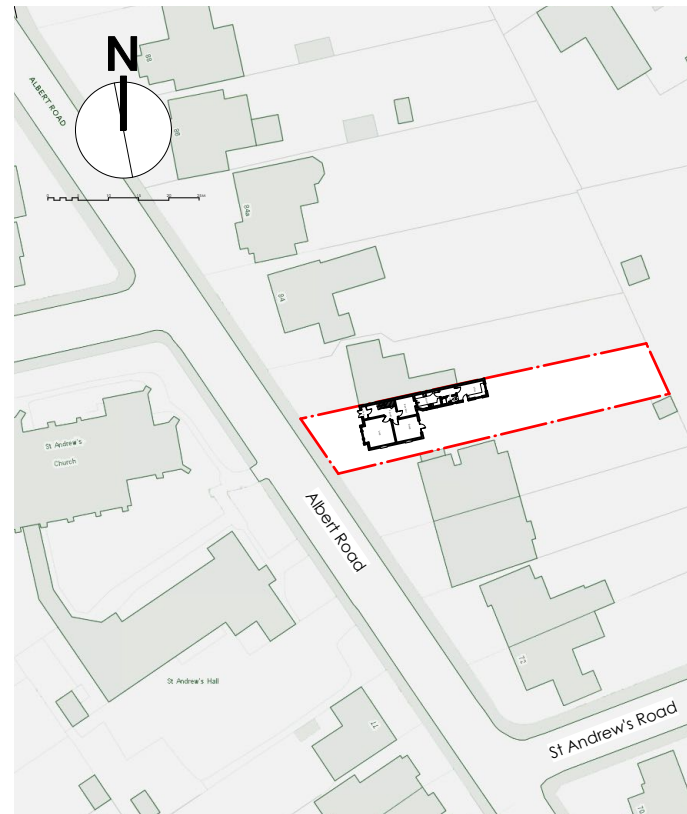

Location Plan
1:1250 @ A3



Site Plan as Existing
1:500 @ A3

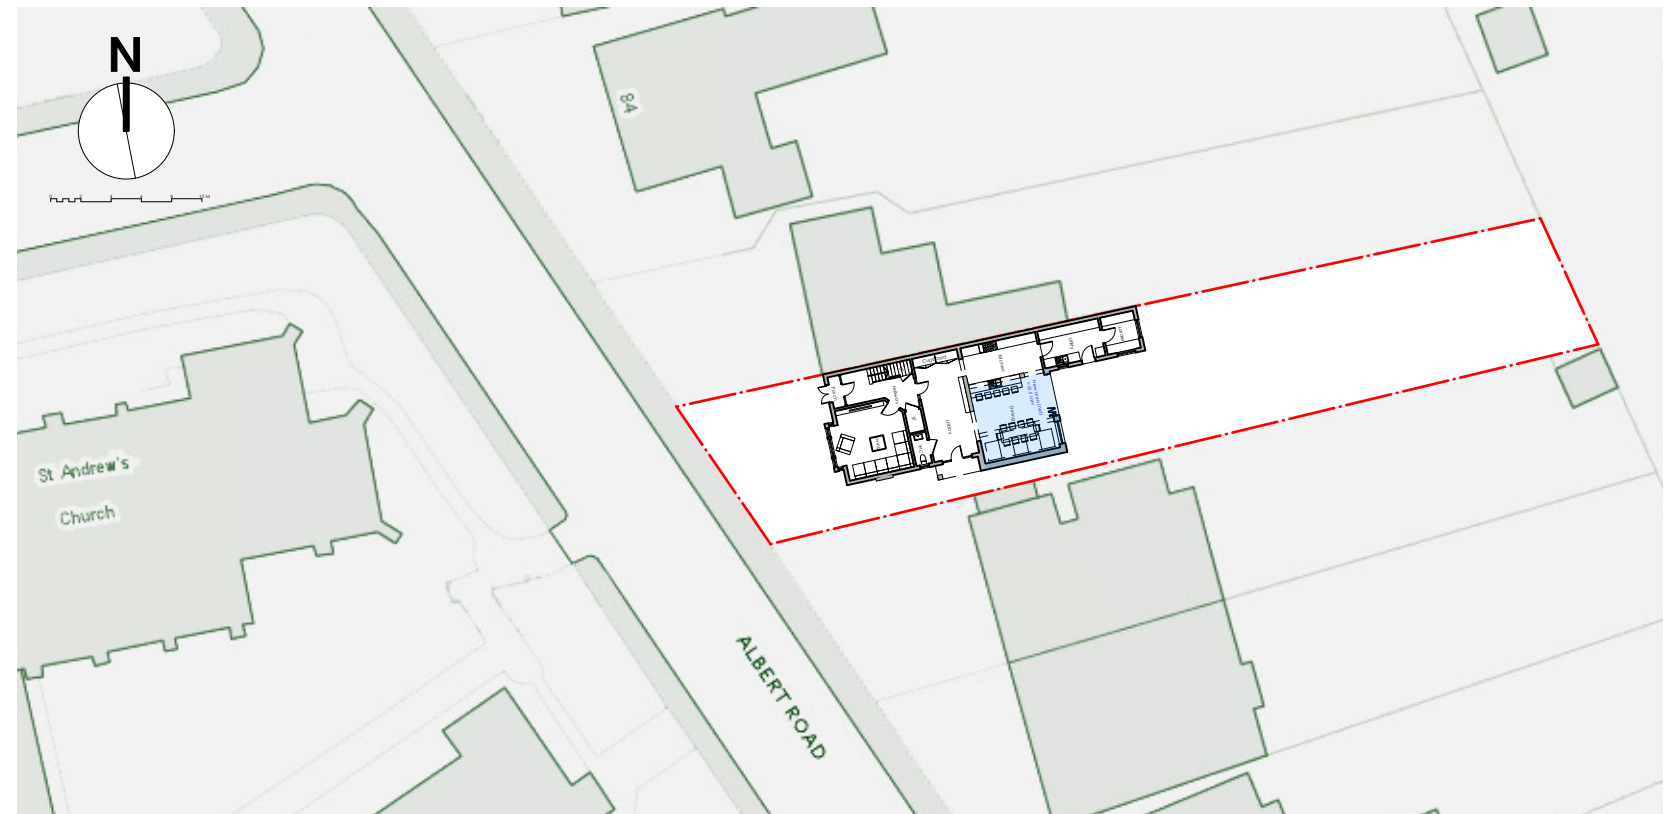

Site Plan as Proposed
1:500 @ A3