





Existing Shop
Signage - Side
elevation

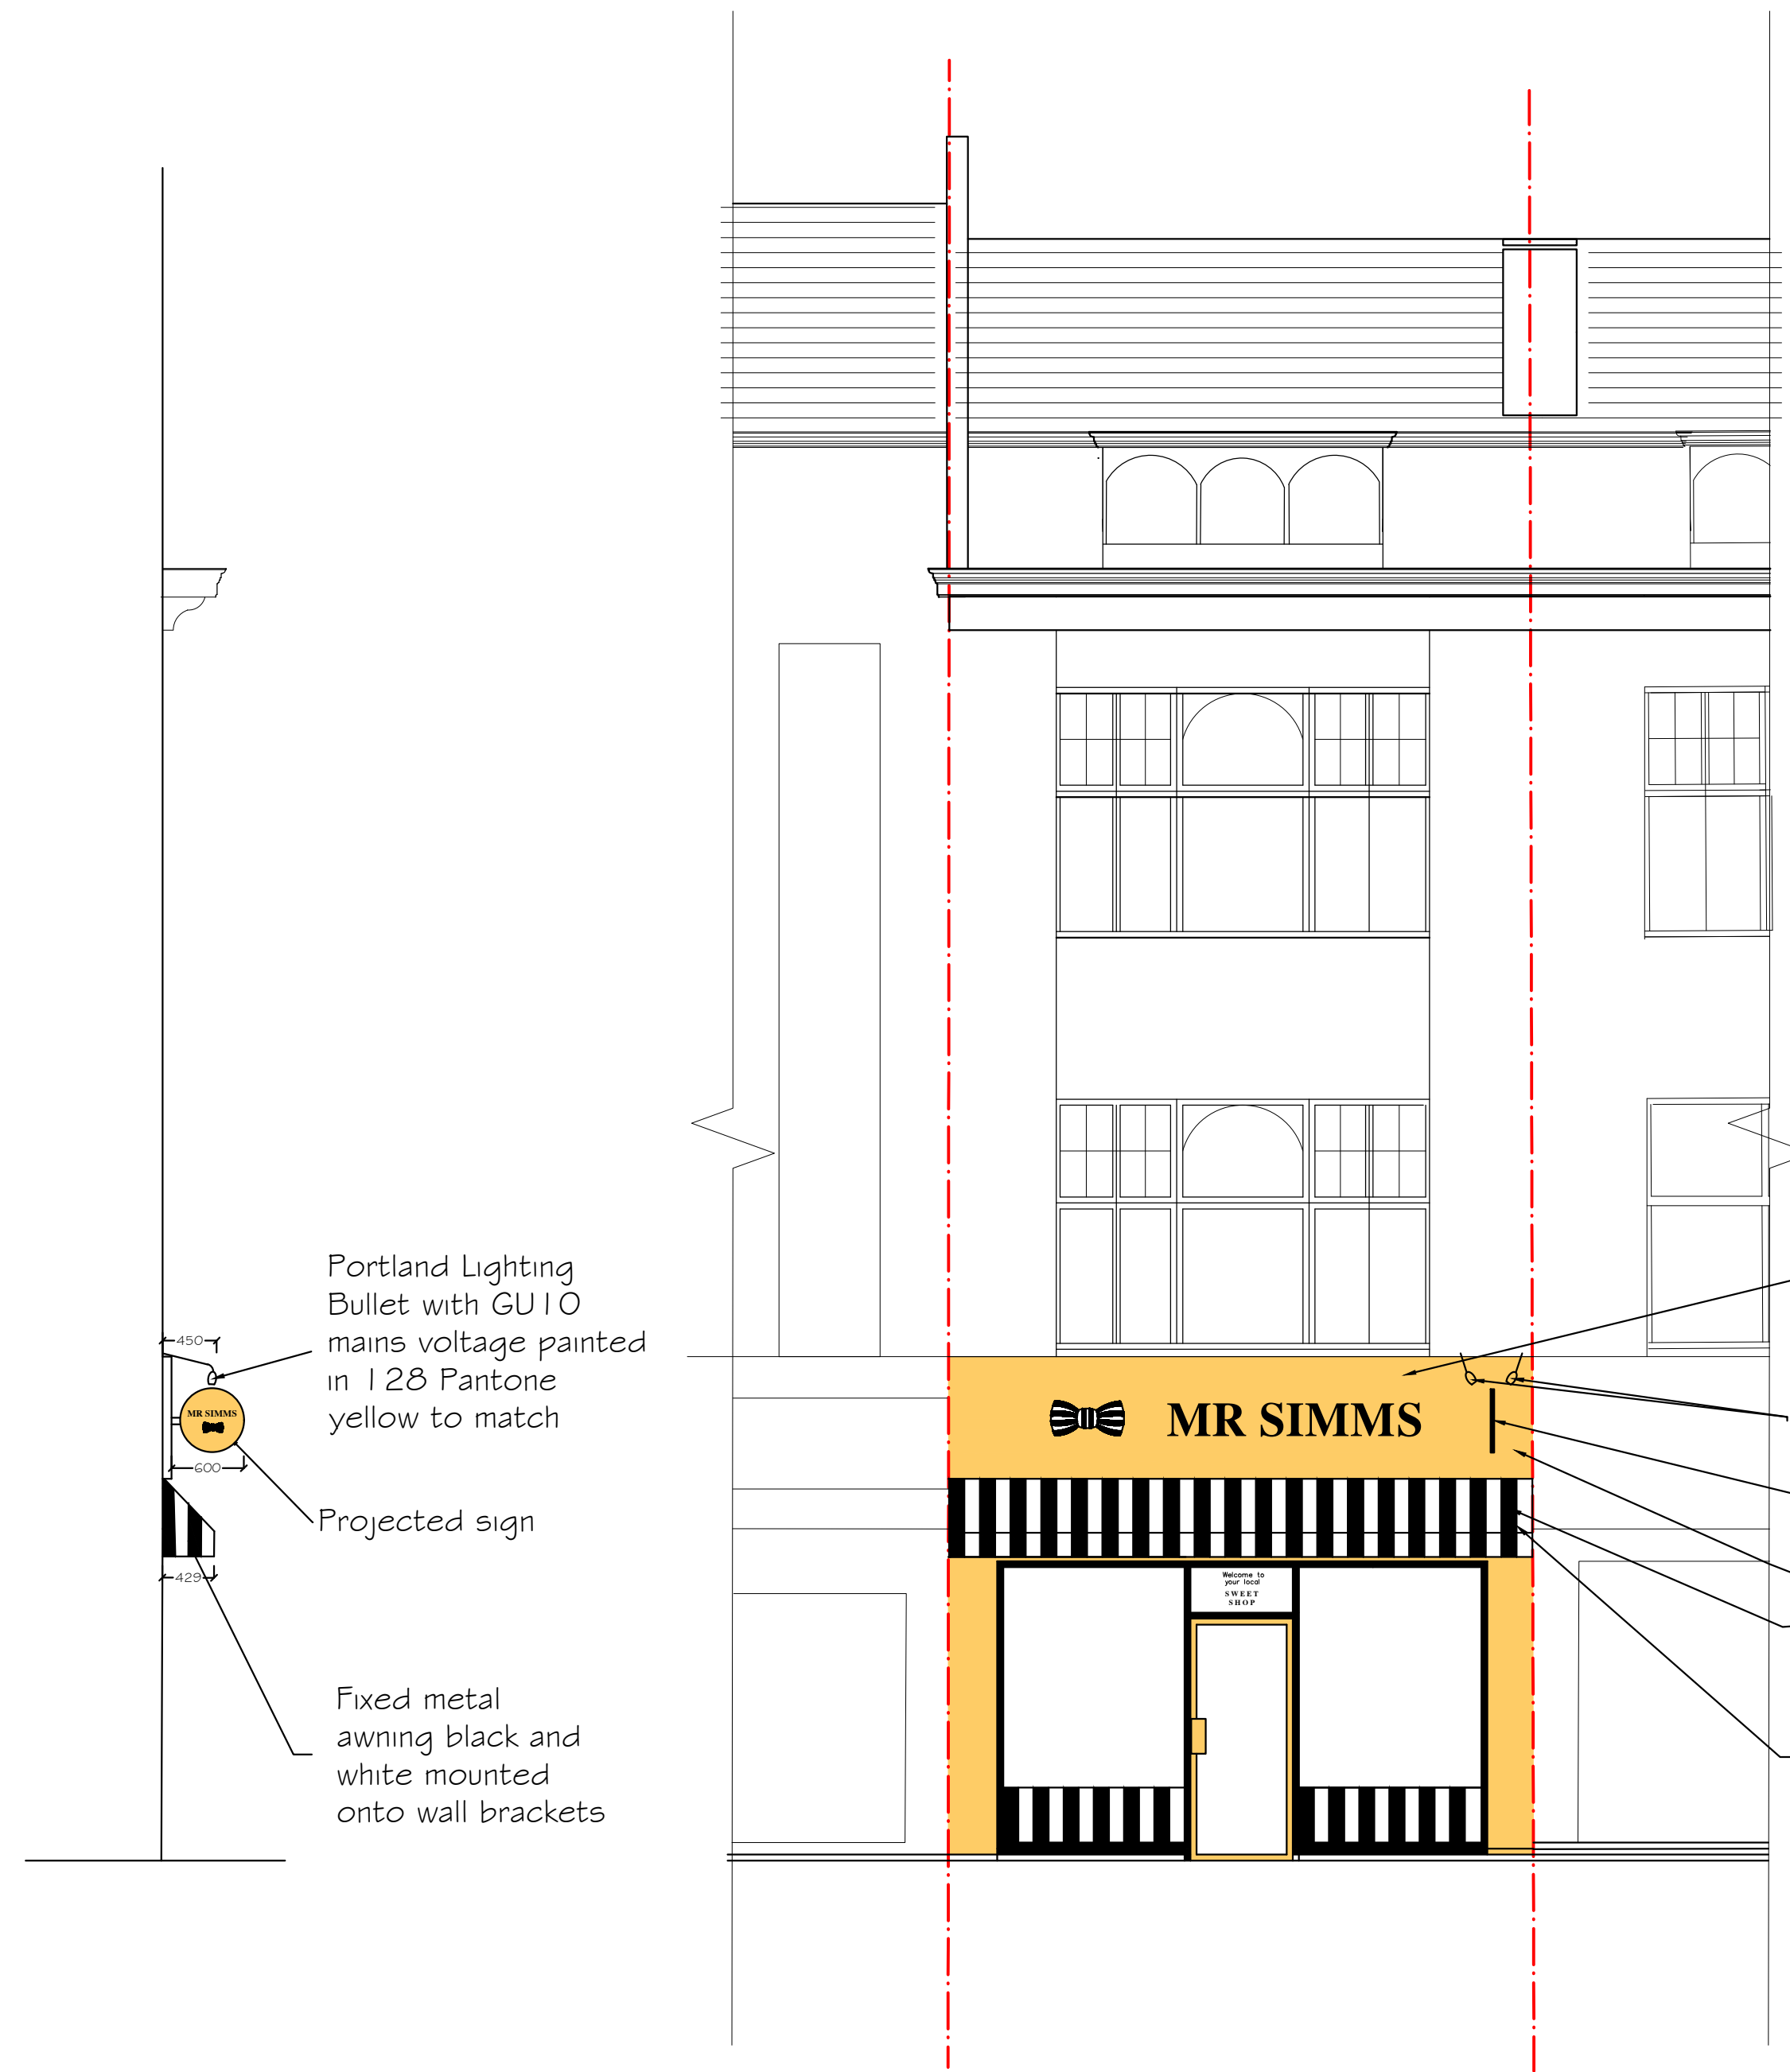

Proposed Shop
Signage - Side
elevation

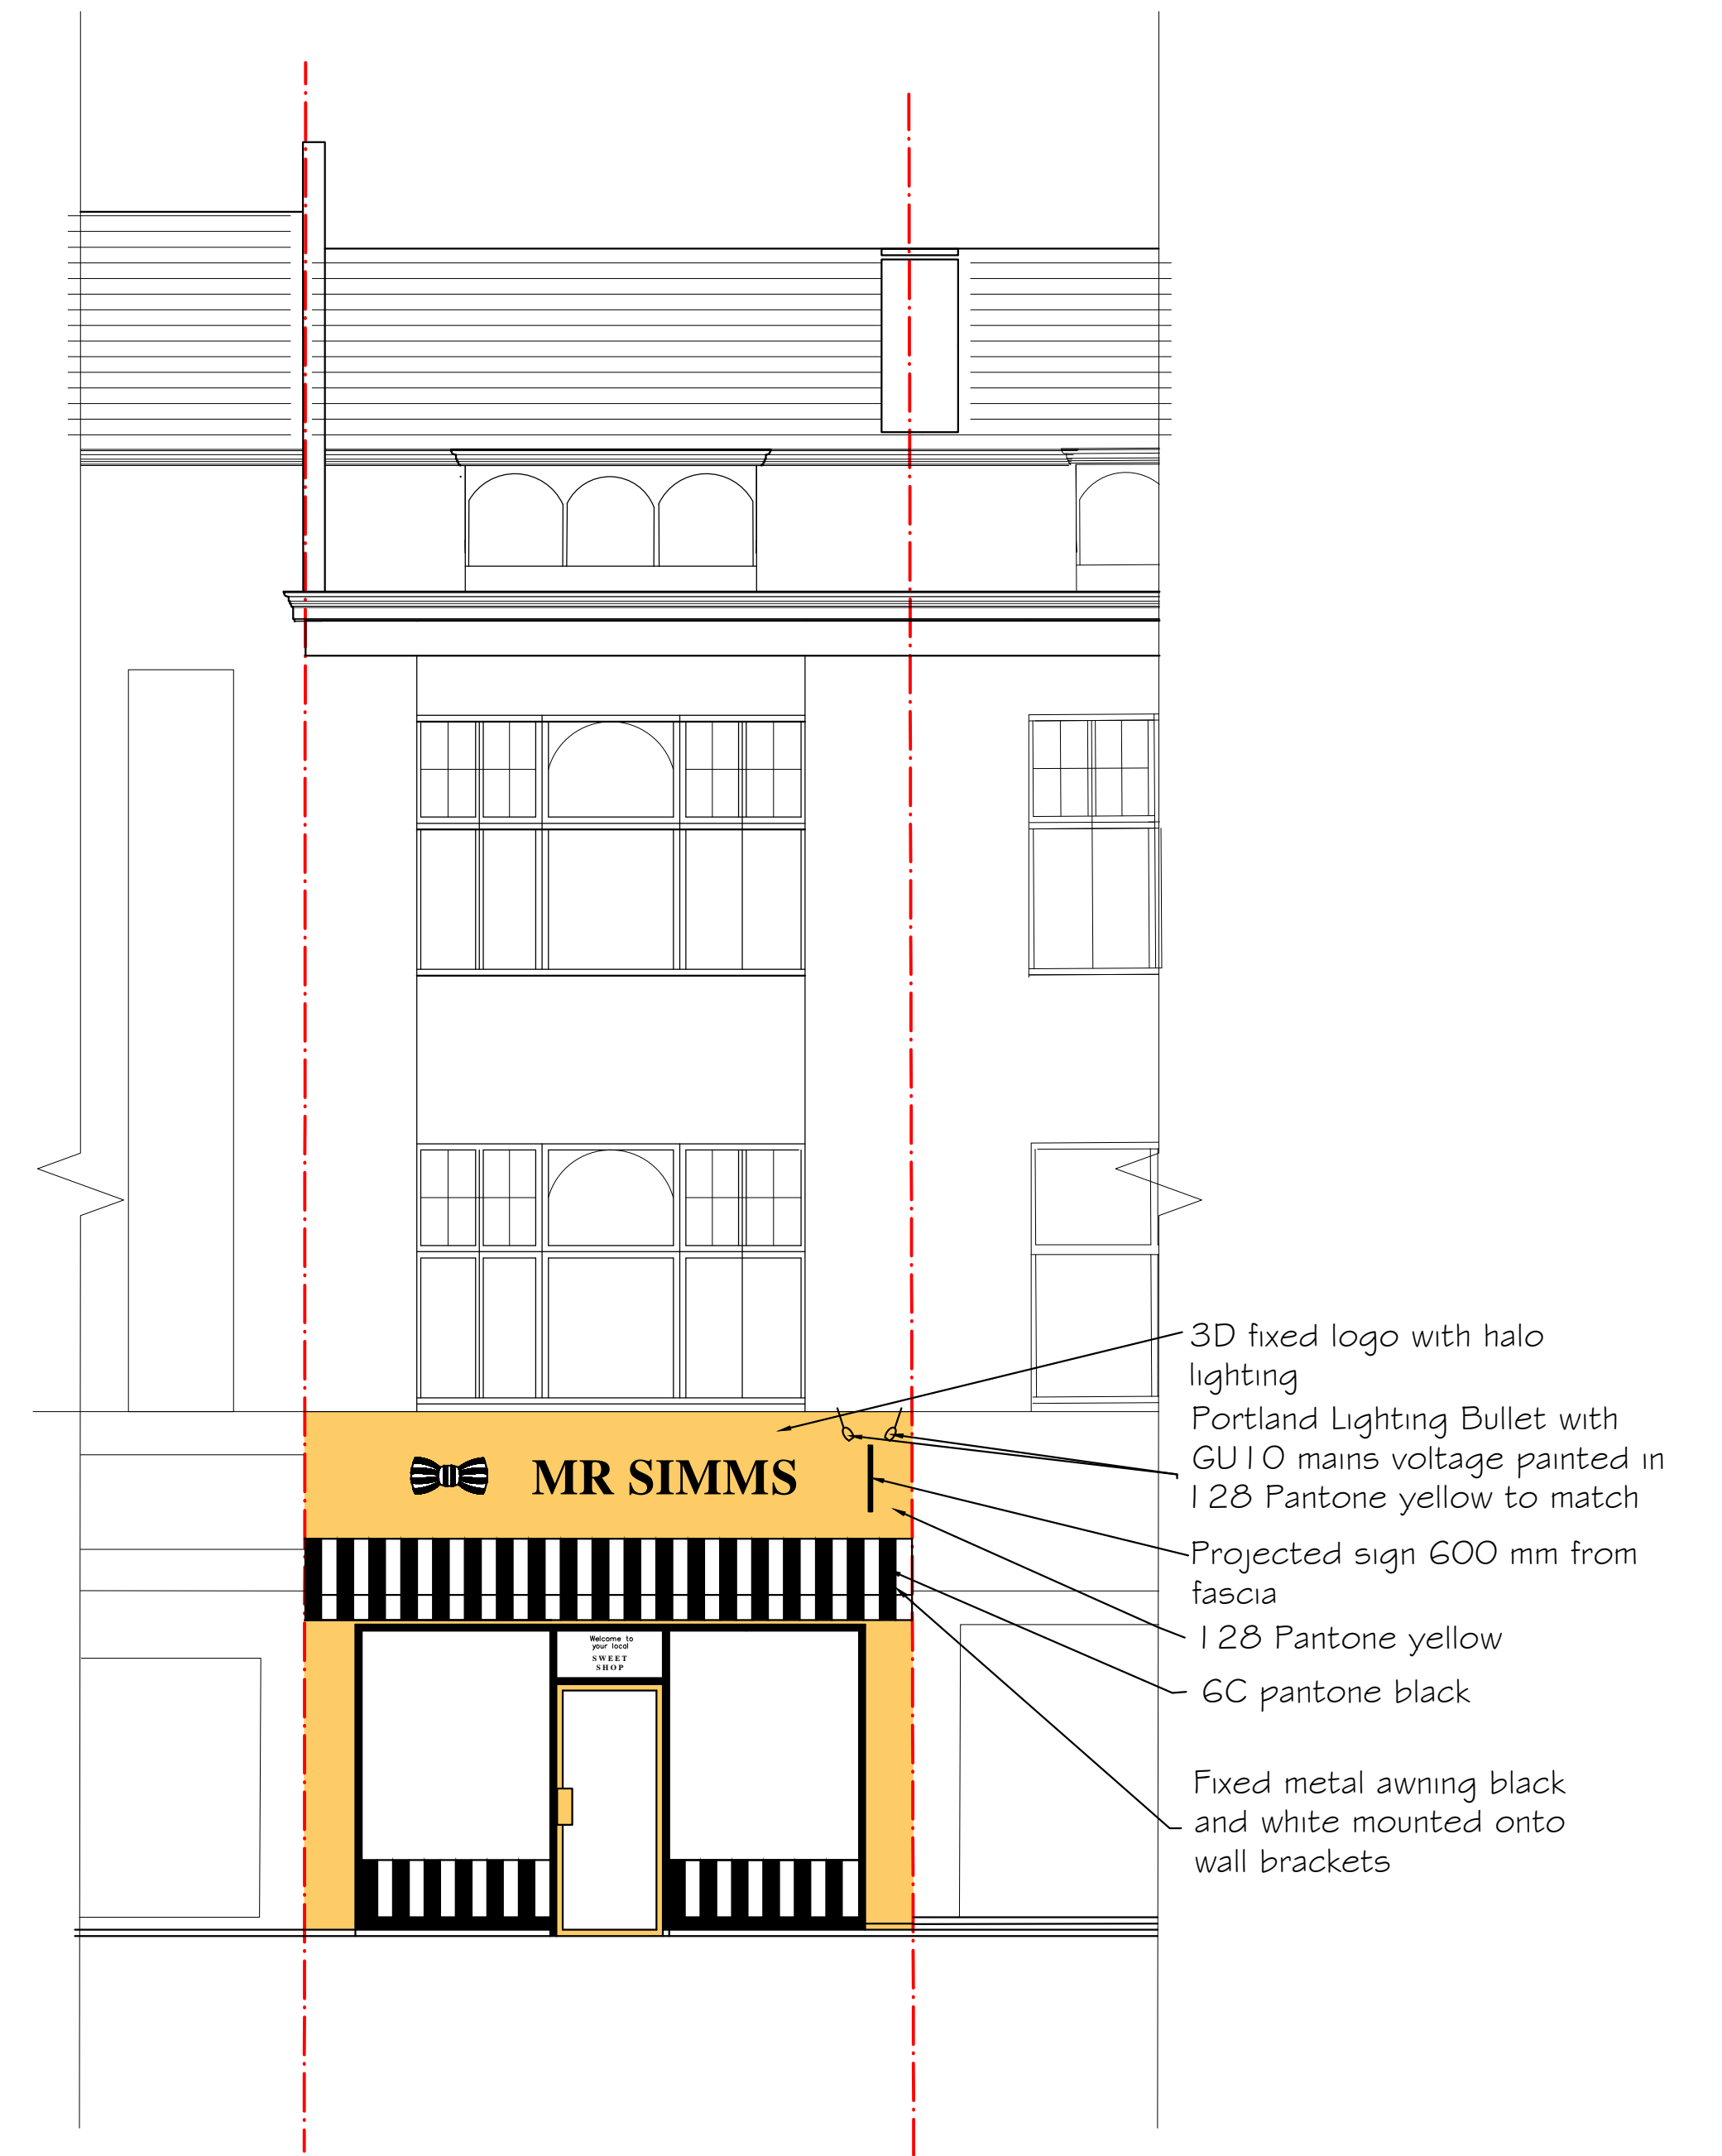

Proposed
Shop Signage

0 1 2 3
Meters
Scale 1:50

SHOP FRONT- AS EXISTING- AS PROPOSED

SPENCER ARCHITECTURE					
REDBRIDGE HOUSE, WATER LANE, UPPER CLATFORD, ANDOVER, HAMPSHIRE. SP11 7PP TELEPHONE 01264 336800 - FAX 01264 336810					
PROJECT	68 Broad Street, Reading, RG1 2AF.				
CLIENT	Mr B. Butt				
DRAWING DESCRIPTION	Shop front - As Existing - As Proposed				
DATE	DRAWN	SCALE	JOB NO	DRAWING NO	REVISION
04/20	DF	1:100@A1	868	001	-