



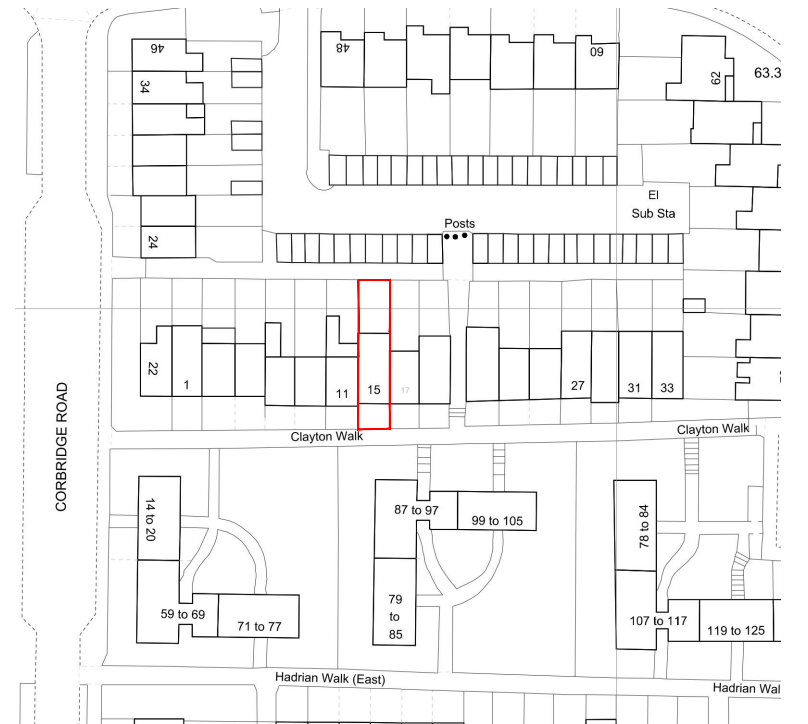

Scale 1:1250 @A3

472460 E, 171591 N
Crown Copyright Ordnance Survey.
Licence no. 100019980

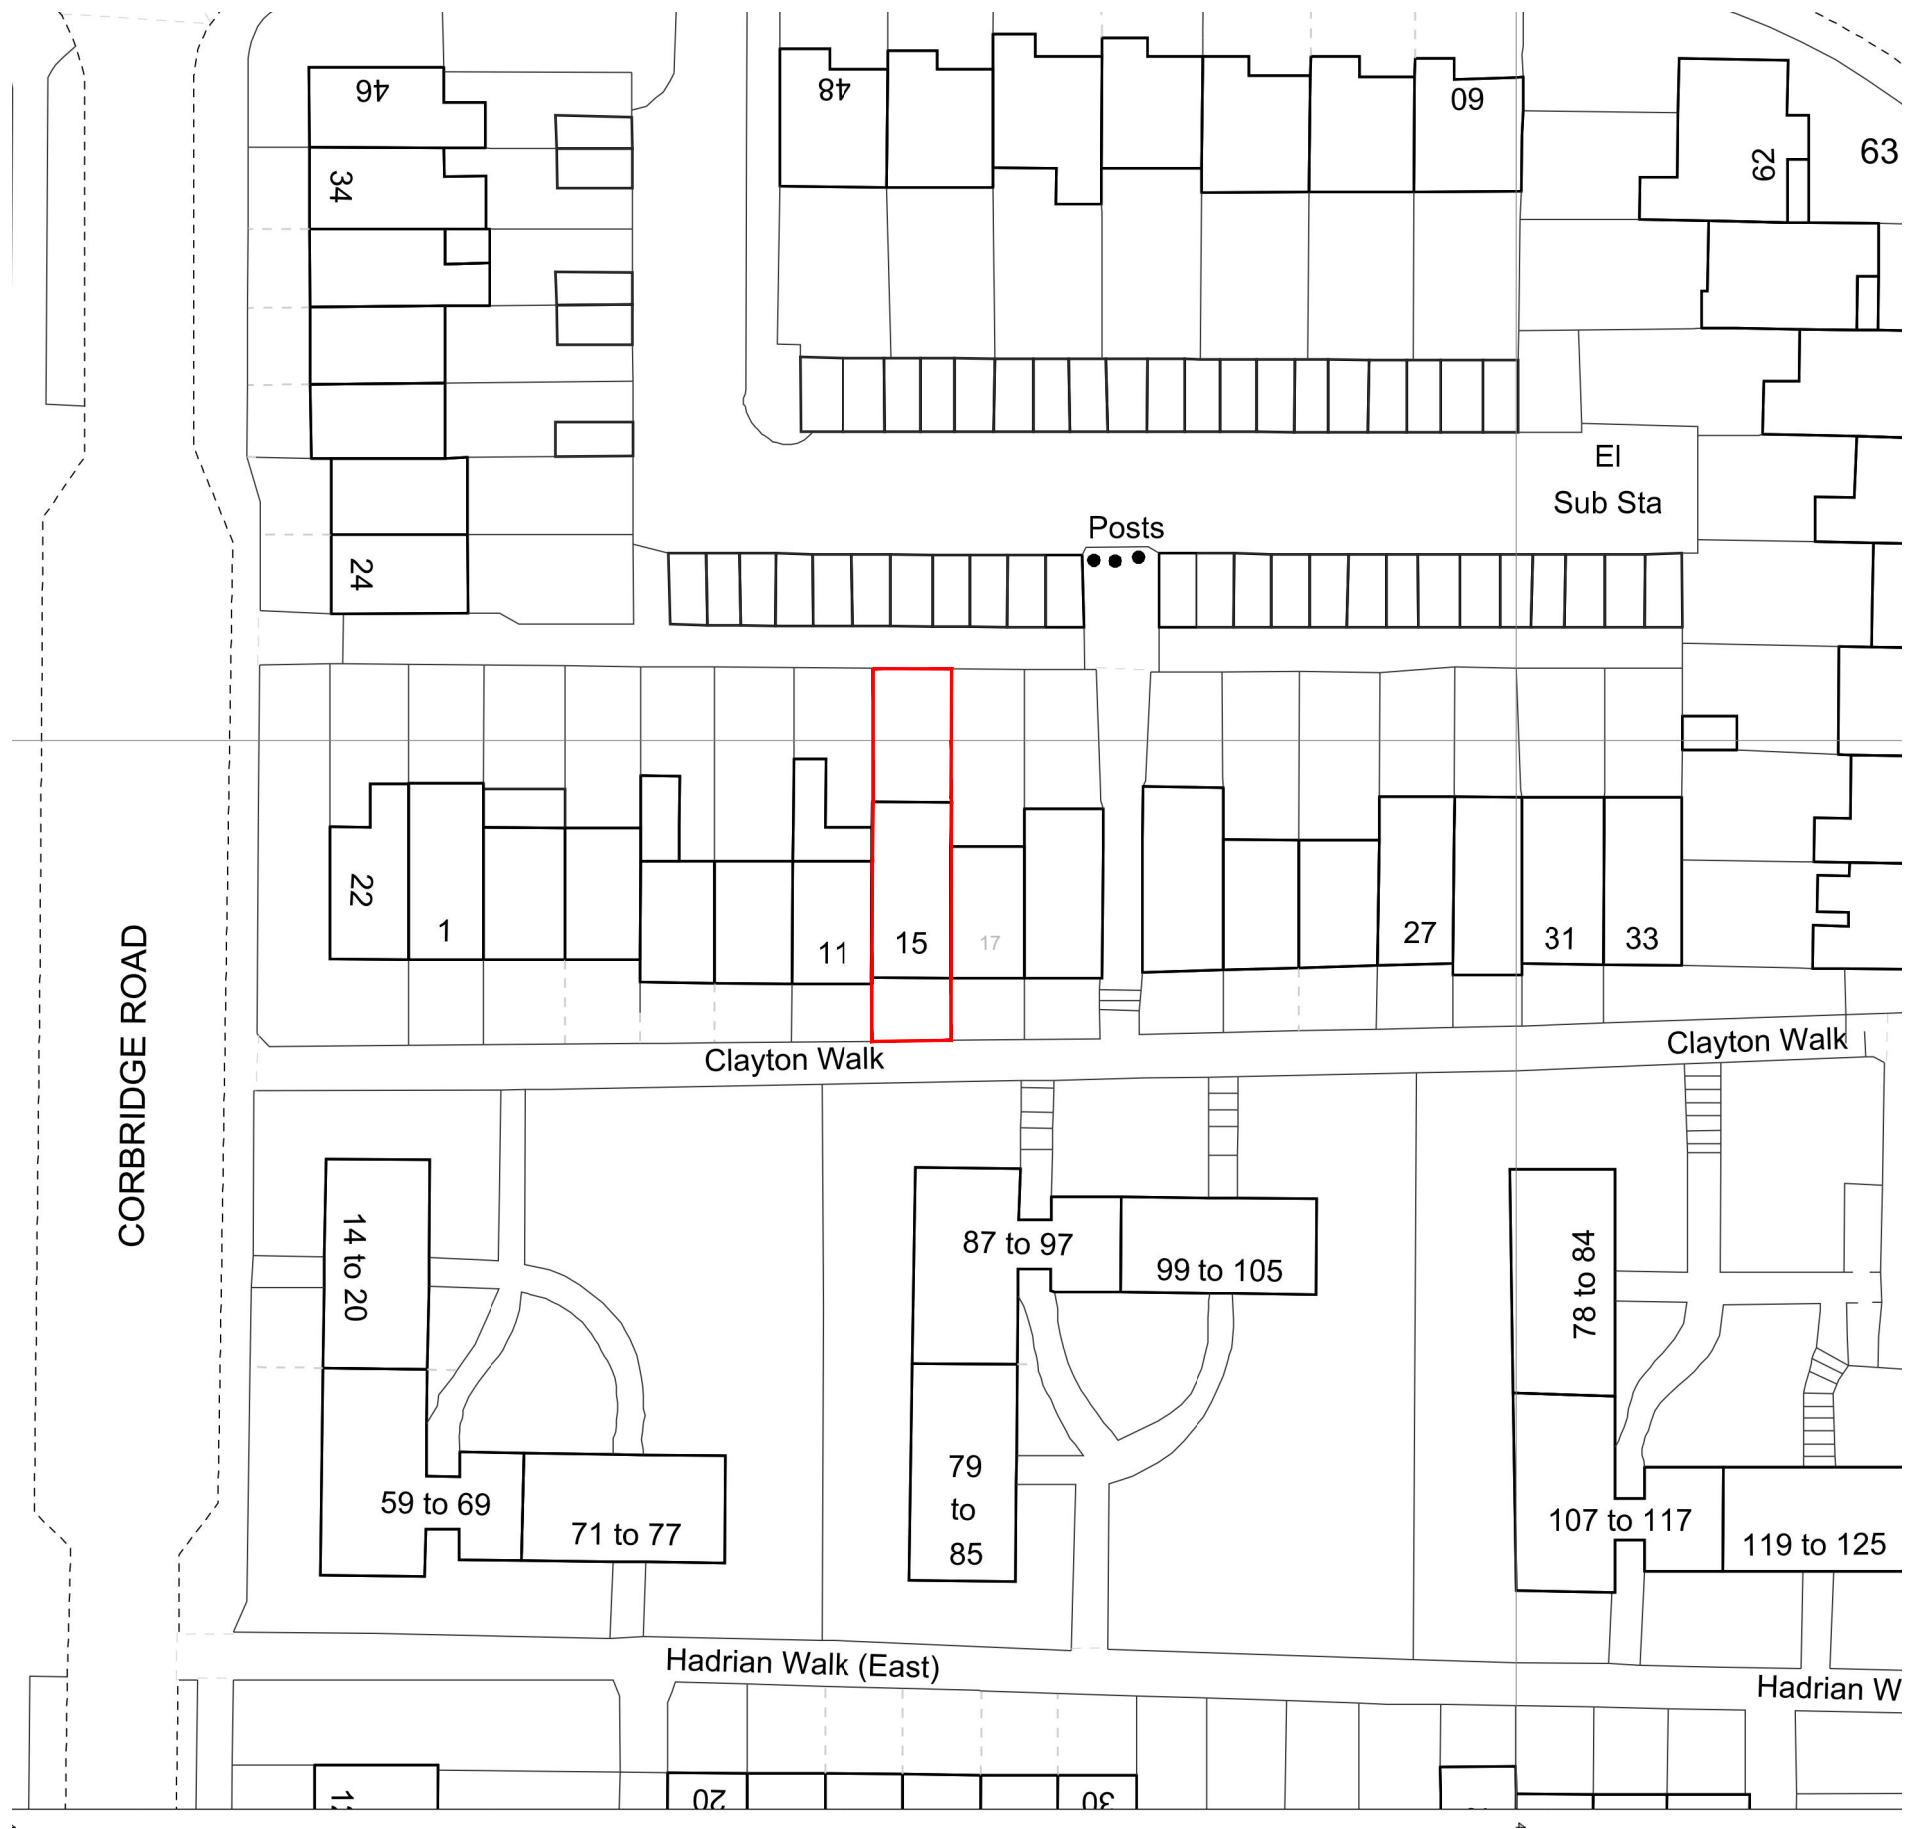

			CLIENT Mr & Mrs M Hussain 0 5 10 15 20 25 Meters @ 1:500 @ A3 PARTY WALL etc. Act 1996: Written notice must be given to adjoining owners prior to start of work on site, 2 month's notice for works to party wall or party structure, one month's notice for all other works. Notices to be served when working on existing party walls, new building on the boundary line between neighboring pieces of land and excavating near neighboring buildings. Drawings to be read in conjunction with relevant drawing and specs. Figured dimensions only. Any discrepancies are to be pointed to the SAG. SAG is not liable for any faults not raised. Do not reproduce any part of drawing without the written permission of Adnan Gul.	PROJECT Proposed Single Storey extension at 15 CLAYTON WALK, READING RG2 7TT.	SCALE 1:500@A3	DRAWING NO. 15CW/PL/AG/01	REV.	 Structural Engineering Services (Pvt)
					DATE JUN 2020	Quatro house, 3 Lyon way, GU16 7ER. M: 07474722519 Tel:01276804465 Email: info@sagengineers.co.uk Web: www.sagengineers.co.uk		
REV	DATE	NOTES		DRAWING TITLE O S MAP				