




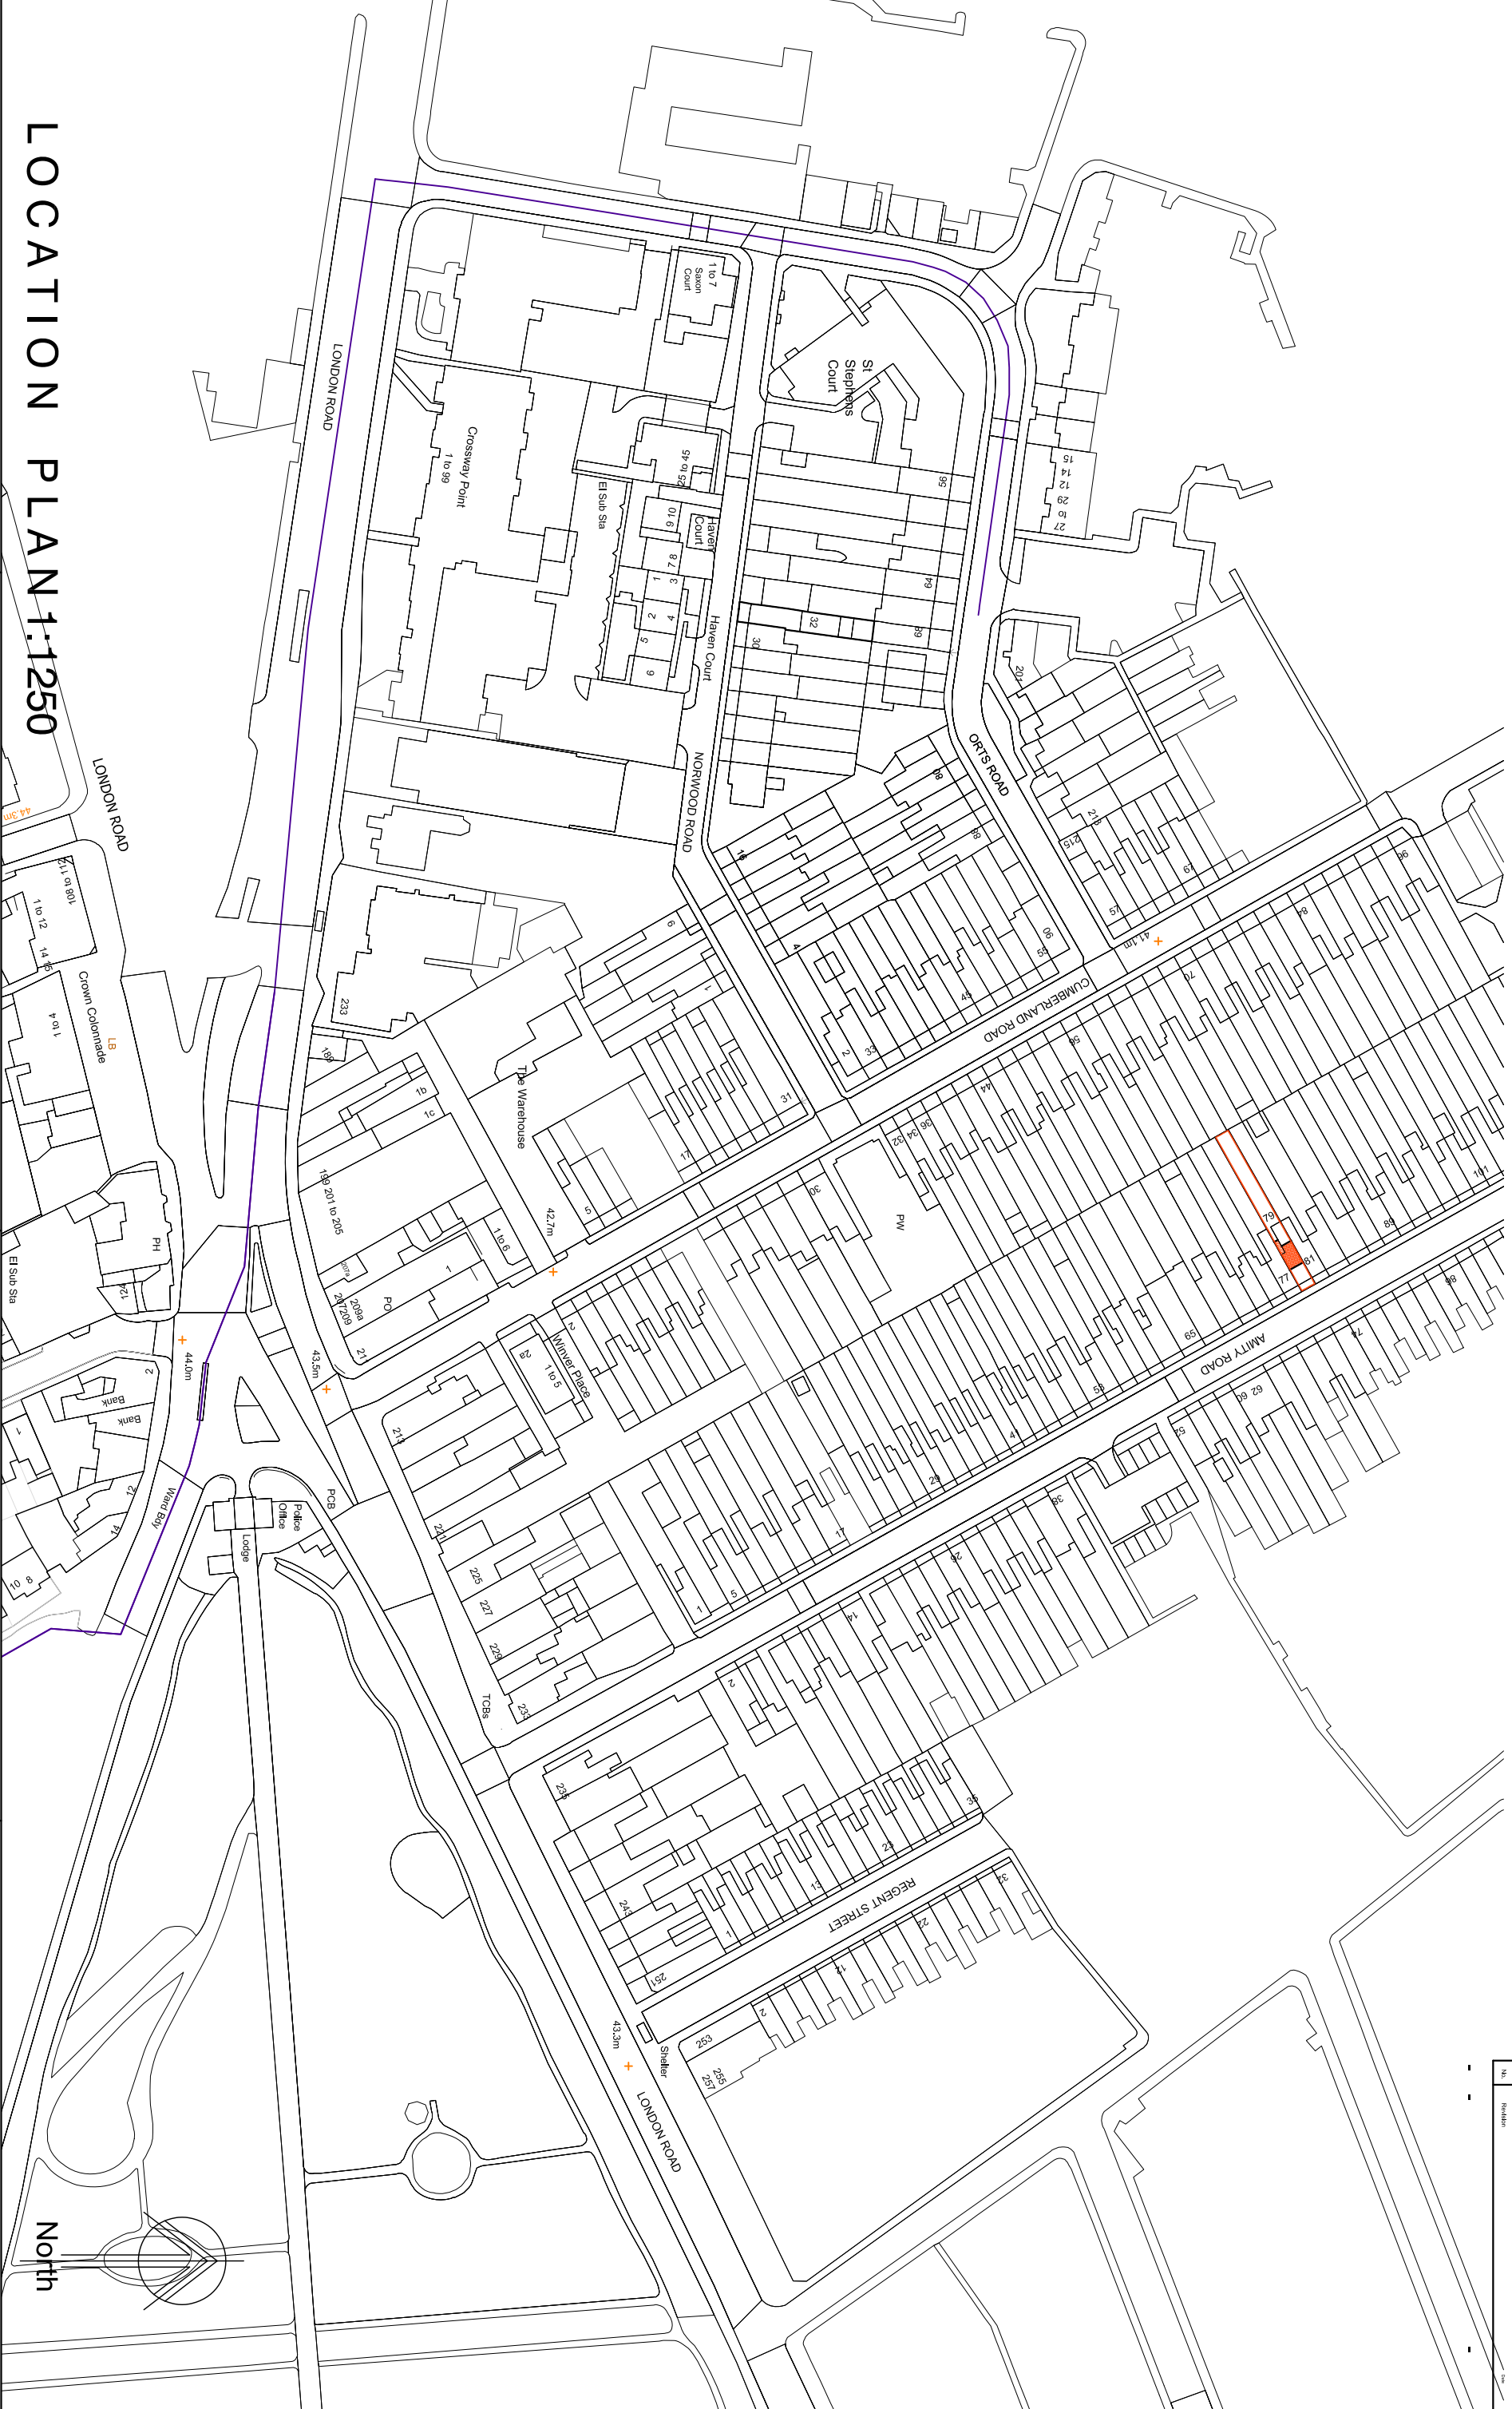

LOCATION PLAN 1:1250

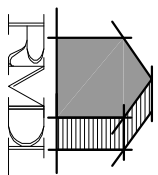

RAMMURTI DESIGN LTD
ARCHITECTURAL & PLANNING SERVICES
268 TILGHURST ROAD, READING RG30 2NE
TEL/FAX: 01189510628 MOB: 07799883574

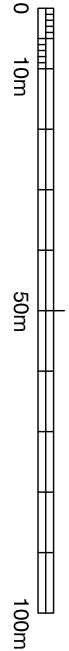

Proposed side extension and loft conversion with internal alterations to existing dwelling
at No. 79 Amity Road, Reading

SITE LOCATION PLAN
Scale: as shown
Date: December 2020
AR79:002 Rev -