


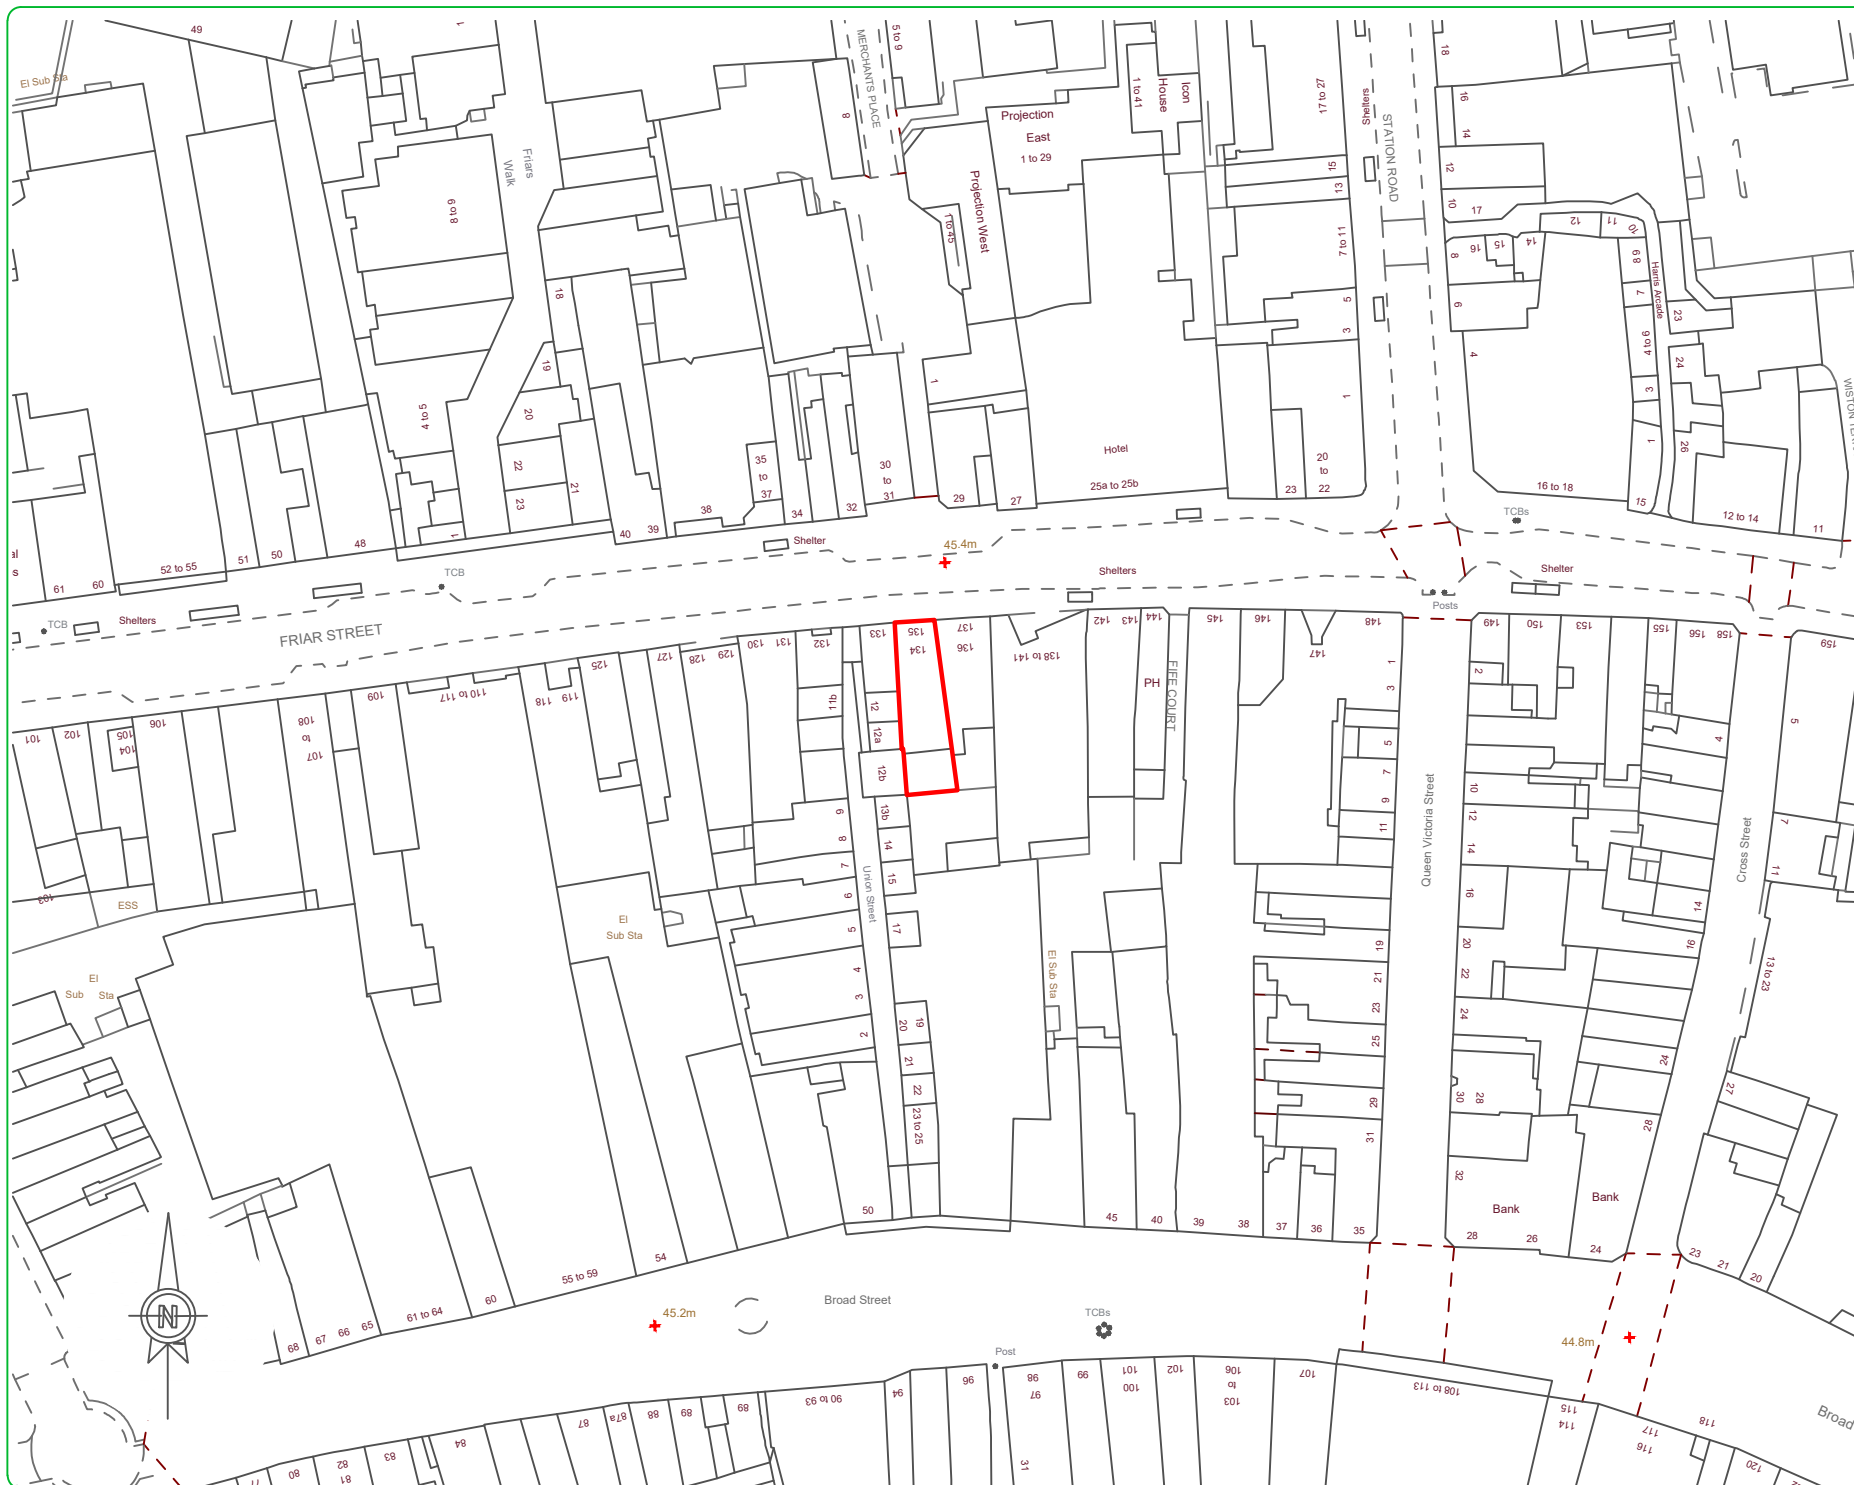

Rev. Description Date:



28 Carnaby Street
London
W1F 7DQ
Tel: (0)20 328 7690
www.candpltd.com

Project Address:
134 / 135 Friar Street, Reading, RG1 1EX

Client:
Chongie Entertainments Limited

Drawing Title:
Location Plan

Project Number: 20.0087
Drawing Number: 03 Revision:

Drawing Status: Issue
First Issue: 05/02/2021

Scale:
1:1250 @ A4

Date:
05/02/2021

Drawn By: EB
Checked By: AB