
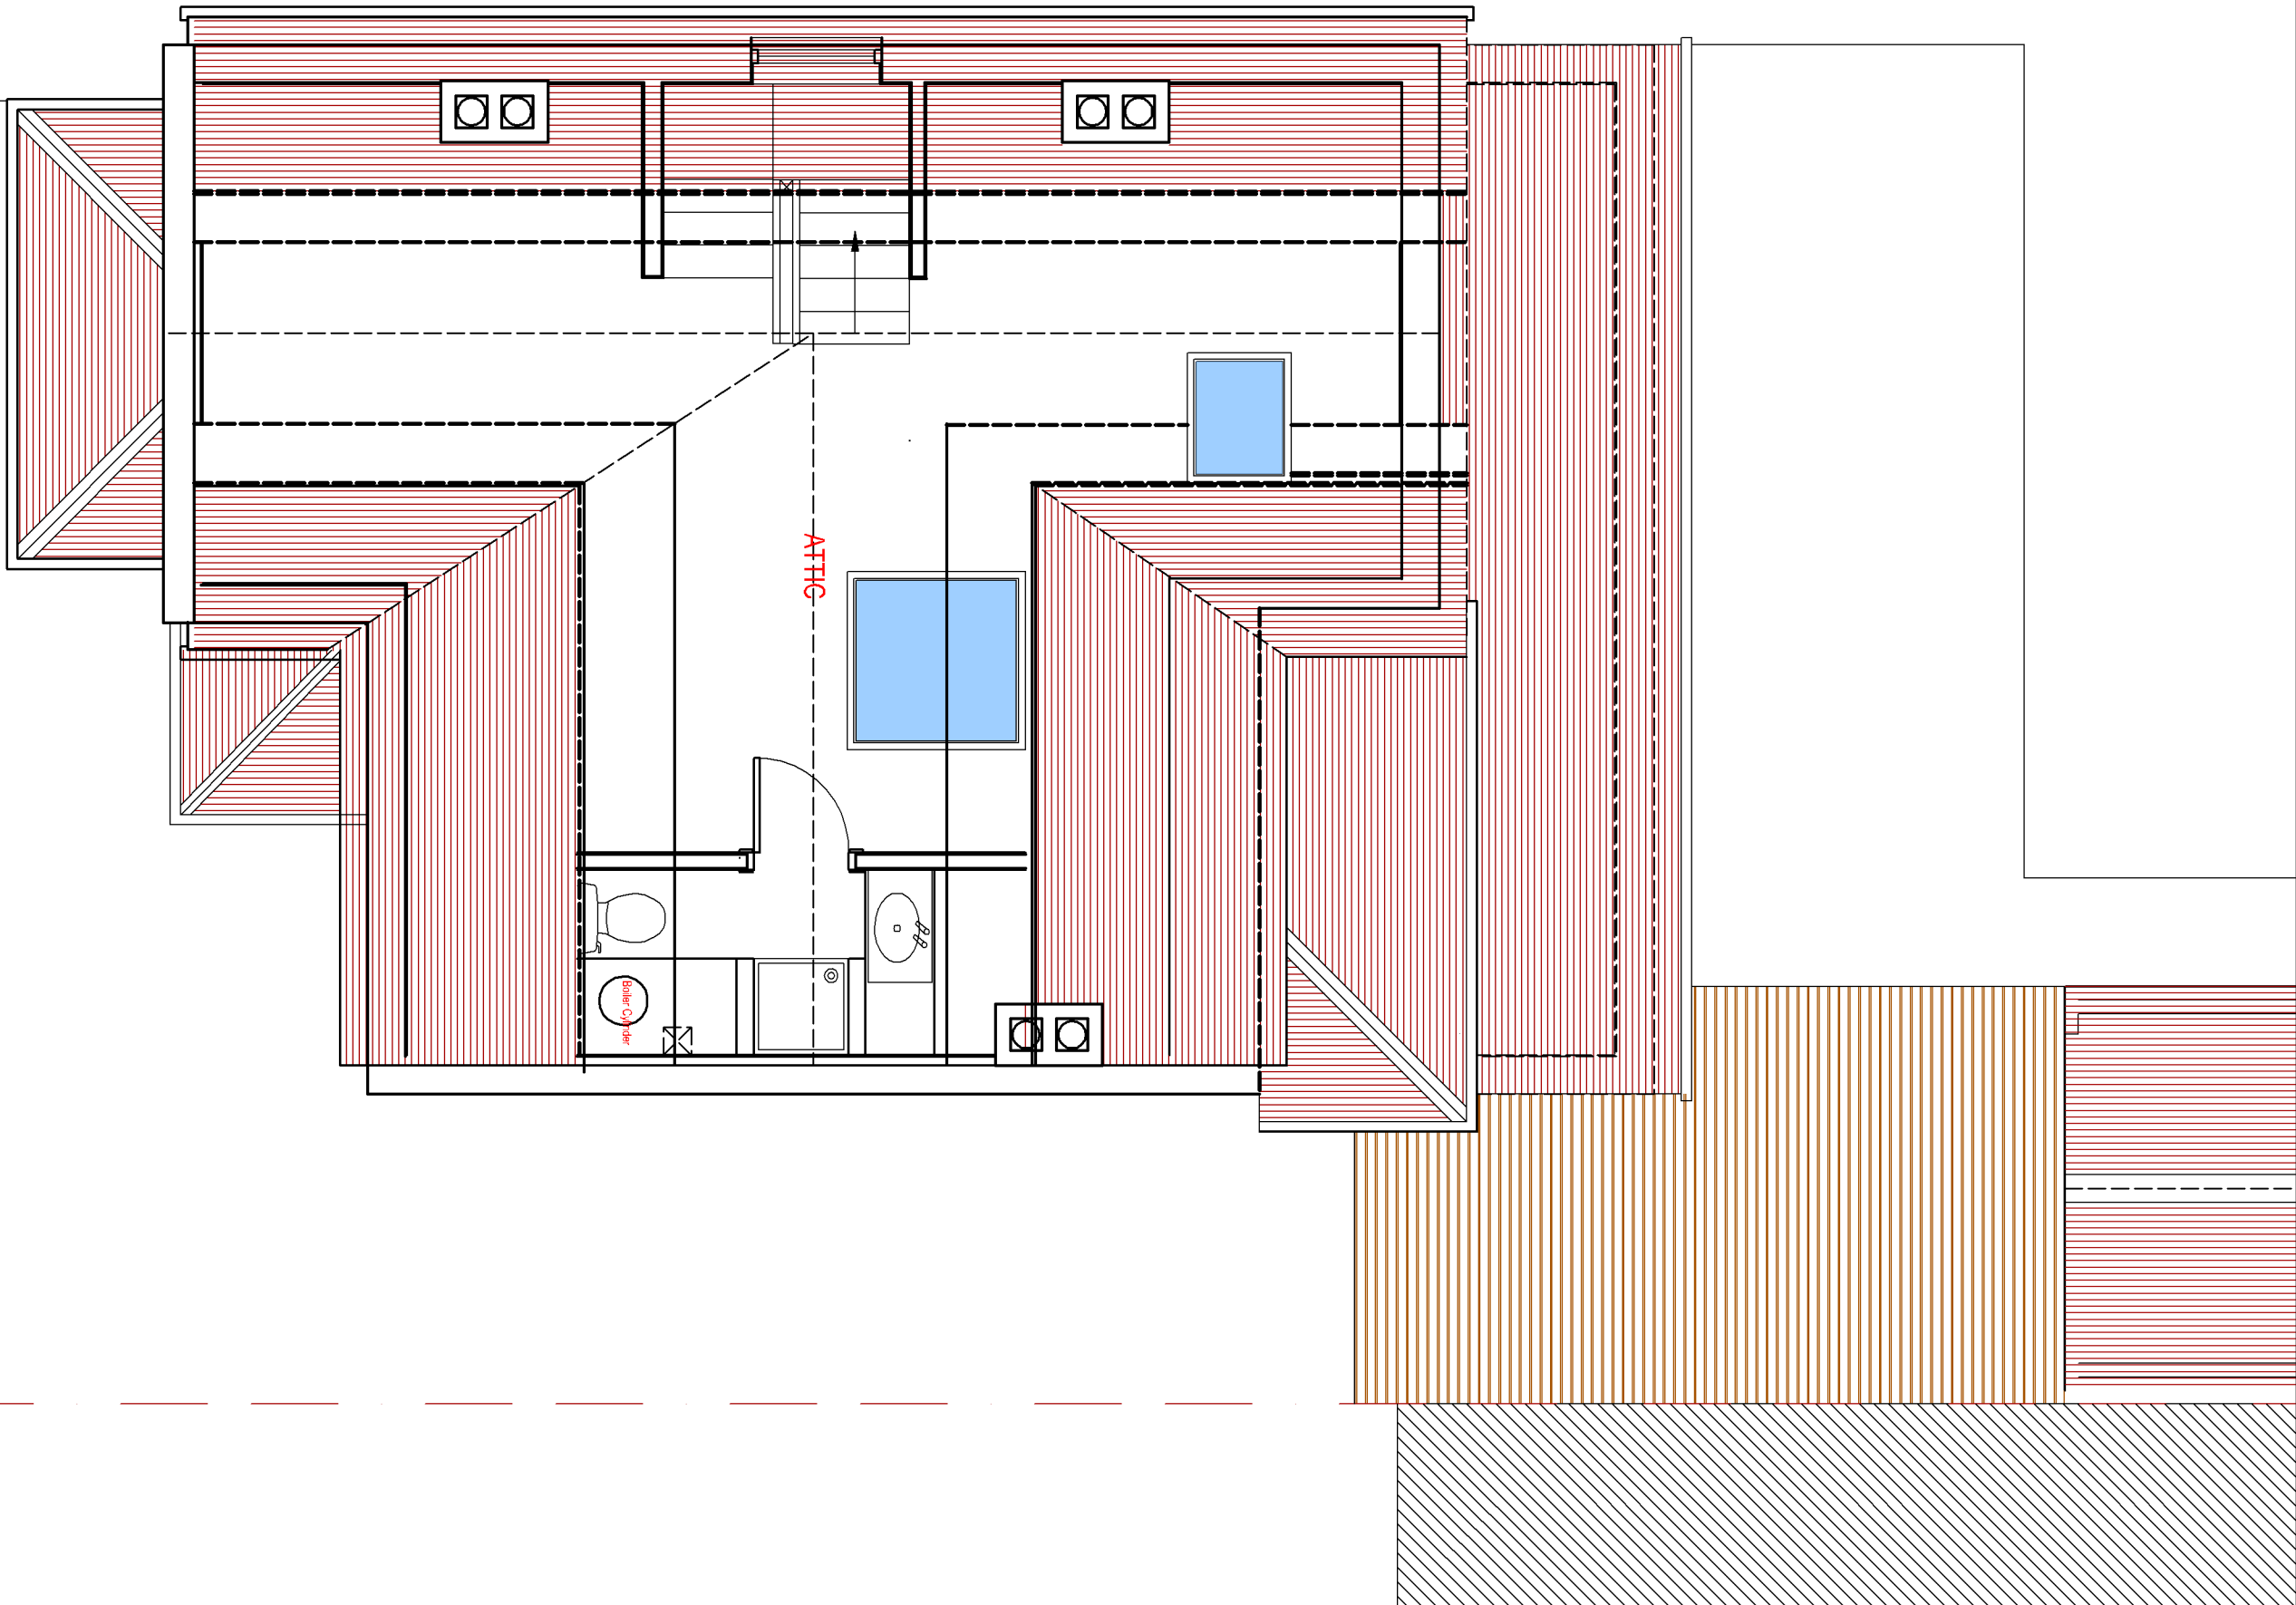


SCALE
(METRES)

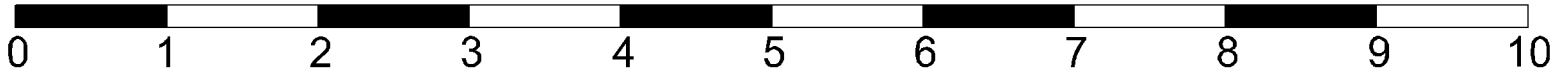

LEVEL 3 Attic Plan

- 1
- 2
- 3
- 4
- 5
- 6
- 7
- 8

Dimensions to be verified on site.
Figured dimensions to take preference to those scaled.
Architect to be notified of discrepancies immediately.

This drawing is the property of CUTLERARCH LTD
Copyright is reserved by them and the drawing is
issued on the condition that it is not copied,
reproduced, retained or disclosed to any unauthorised
person, either wholly or in part without the consent
in writing of CUTLERARCH LTD.
43 St. Mary's Street, Wallingford, Oxfordshire. OX10 0EU.
Telephone: 01491 838130

AMENDMENTS:



CUTLER ARCHITECTS
Chartered Architects
43 ST. MARY'S STREET WALLINGFORD
OXFORDSHIRE OX10 0EU
email: mail@cutlerarch.com www.cutlerarch.com
FAX: 01491 836504
01491 838130

RIBA
Chartered Practice

Proposed Extension & Remodelling
23 Kidmore Road,
Caversham,
BERKSHIRE. RG4 7LR.
Dr. O. FLOSSMANN & Dr. D. O'SHEA.

EXISTING
LEVEL 3 - Attic Level Plan

Date	Scale
MAY 19	1:50@A3

JobNo	DwgNo	Rev
878.19.1	E/003	B

SURVEY DRAWING