
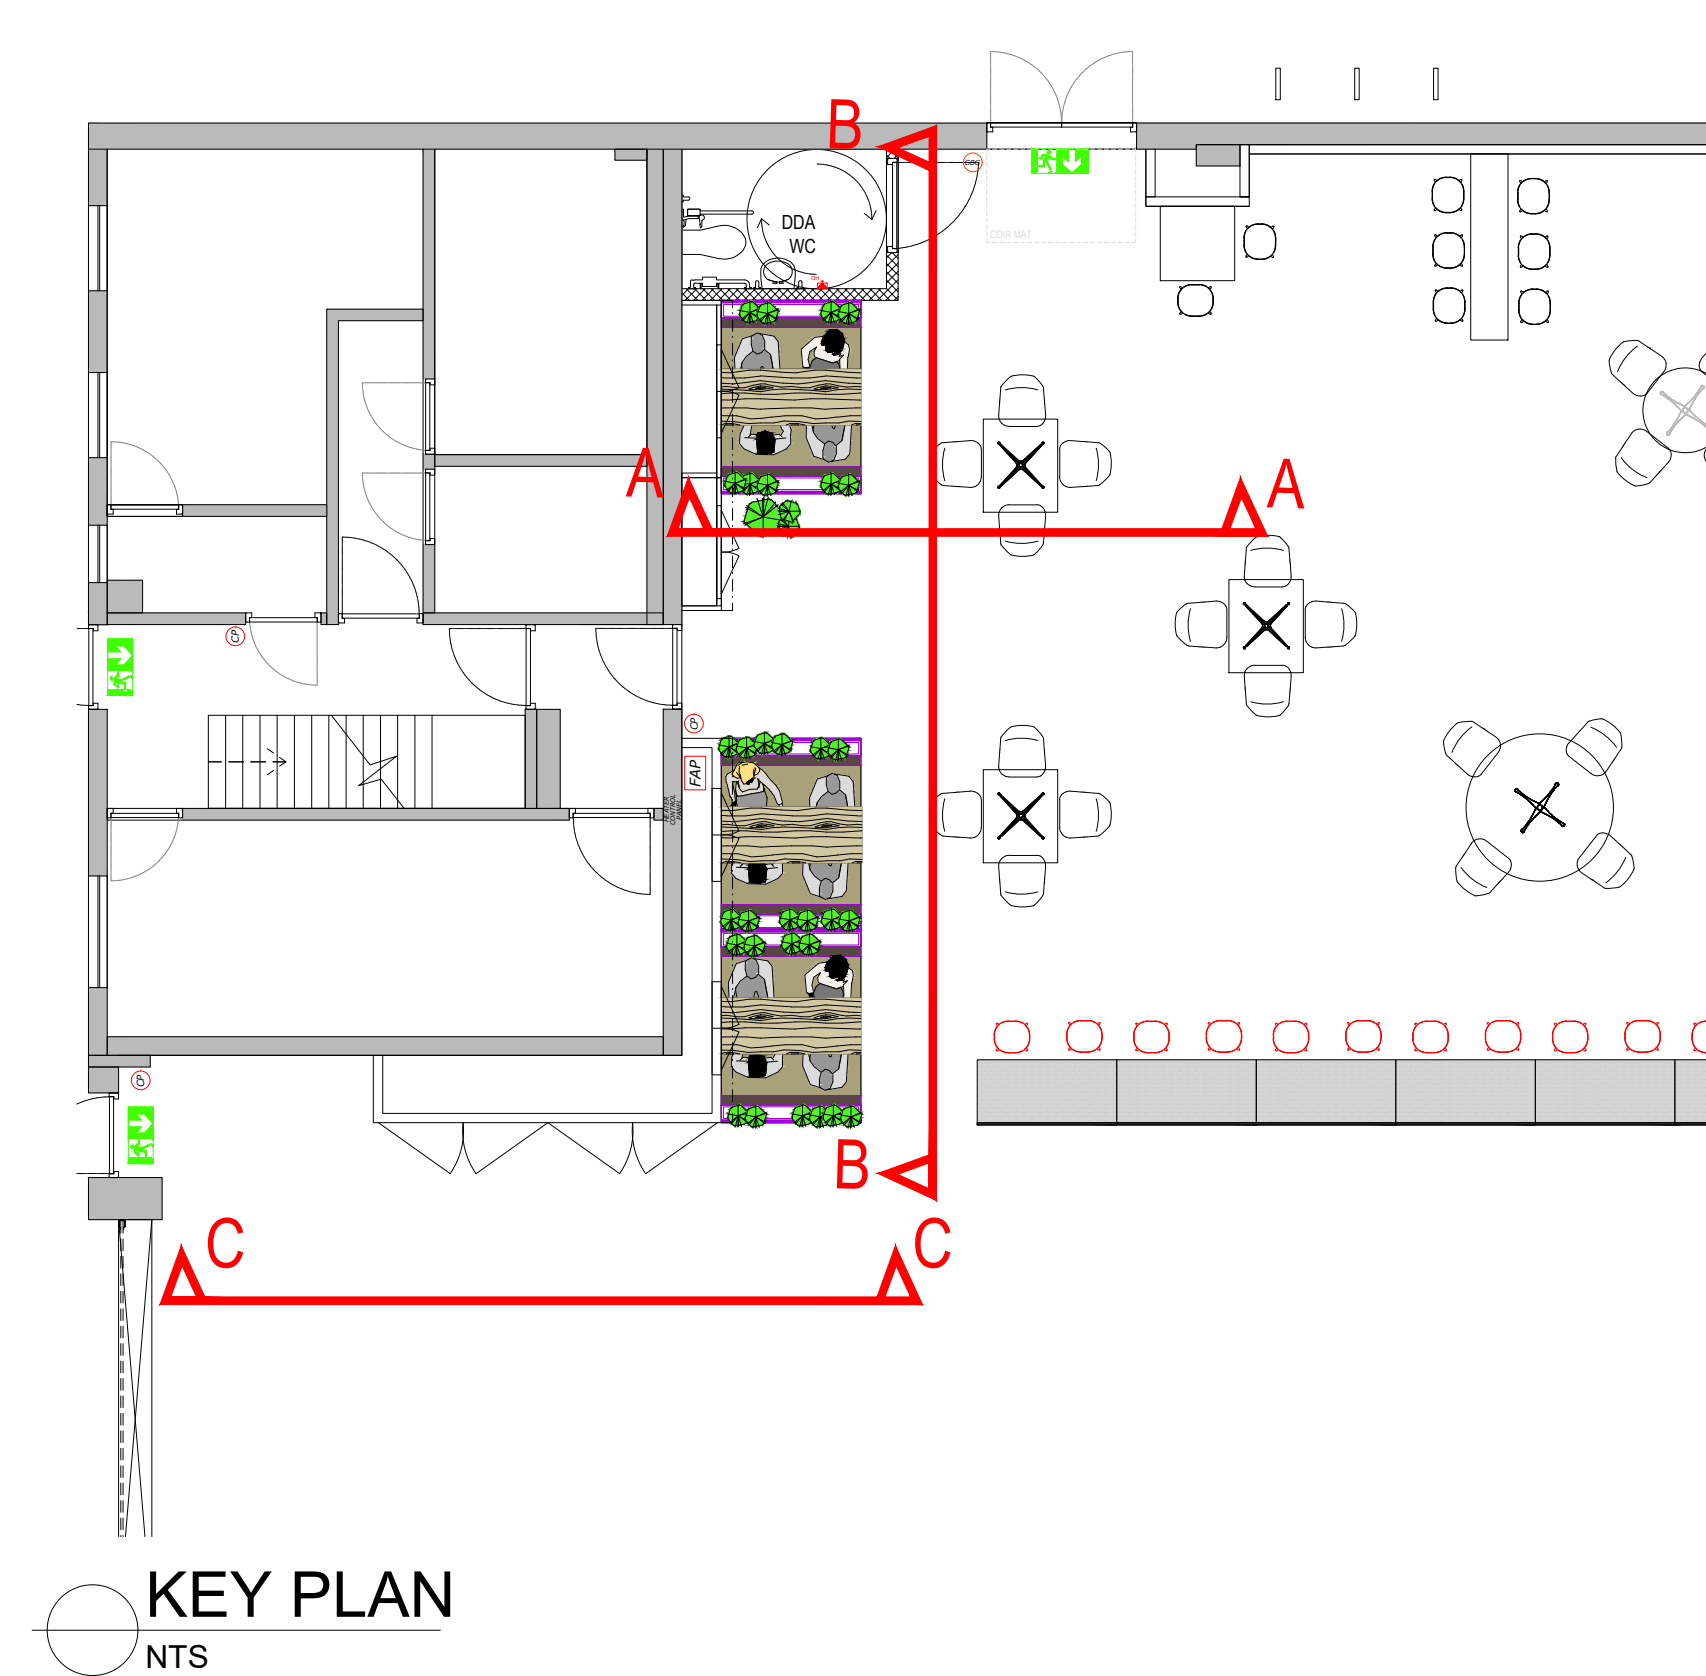


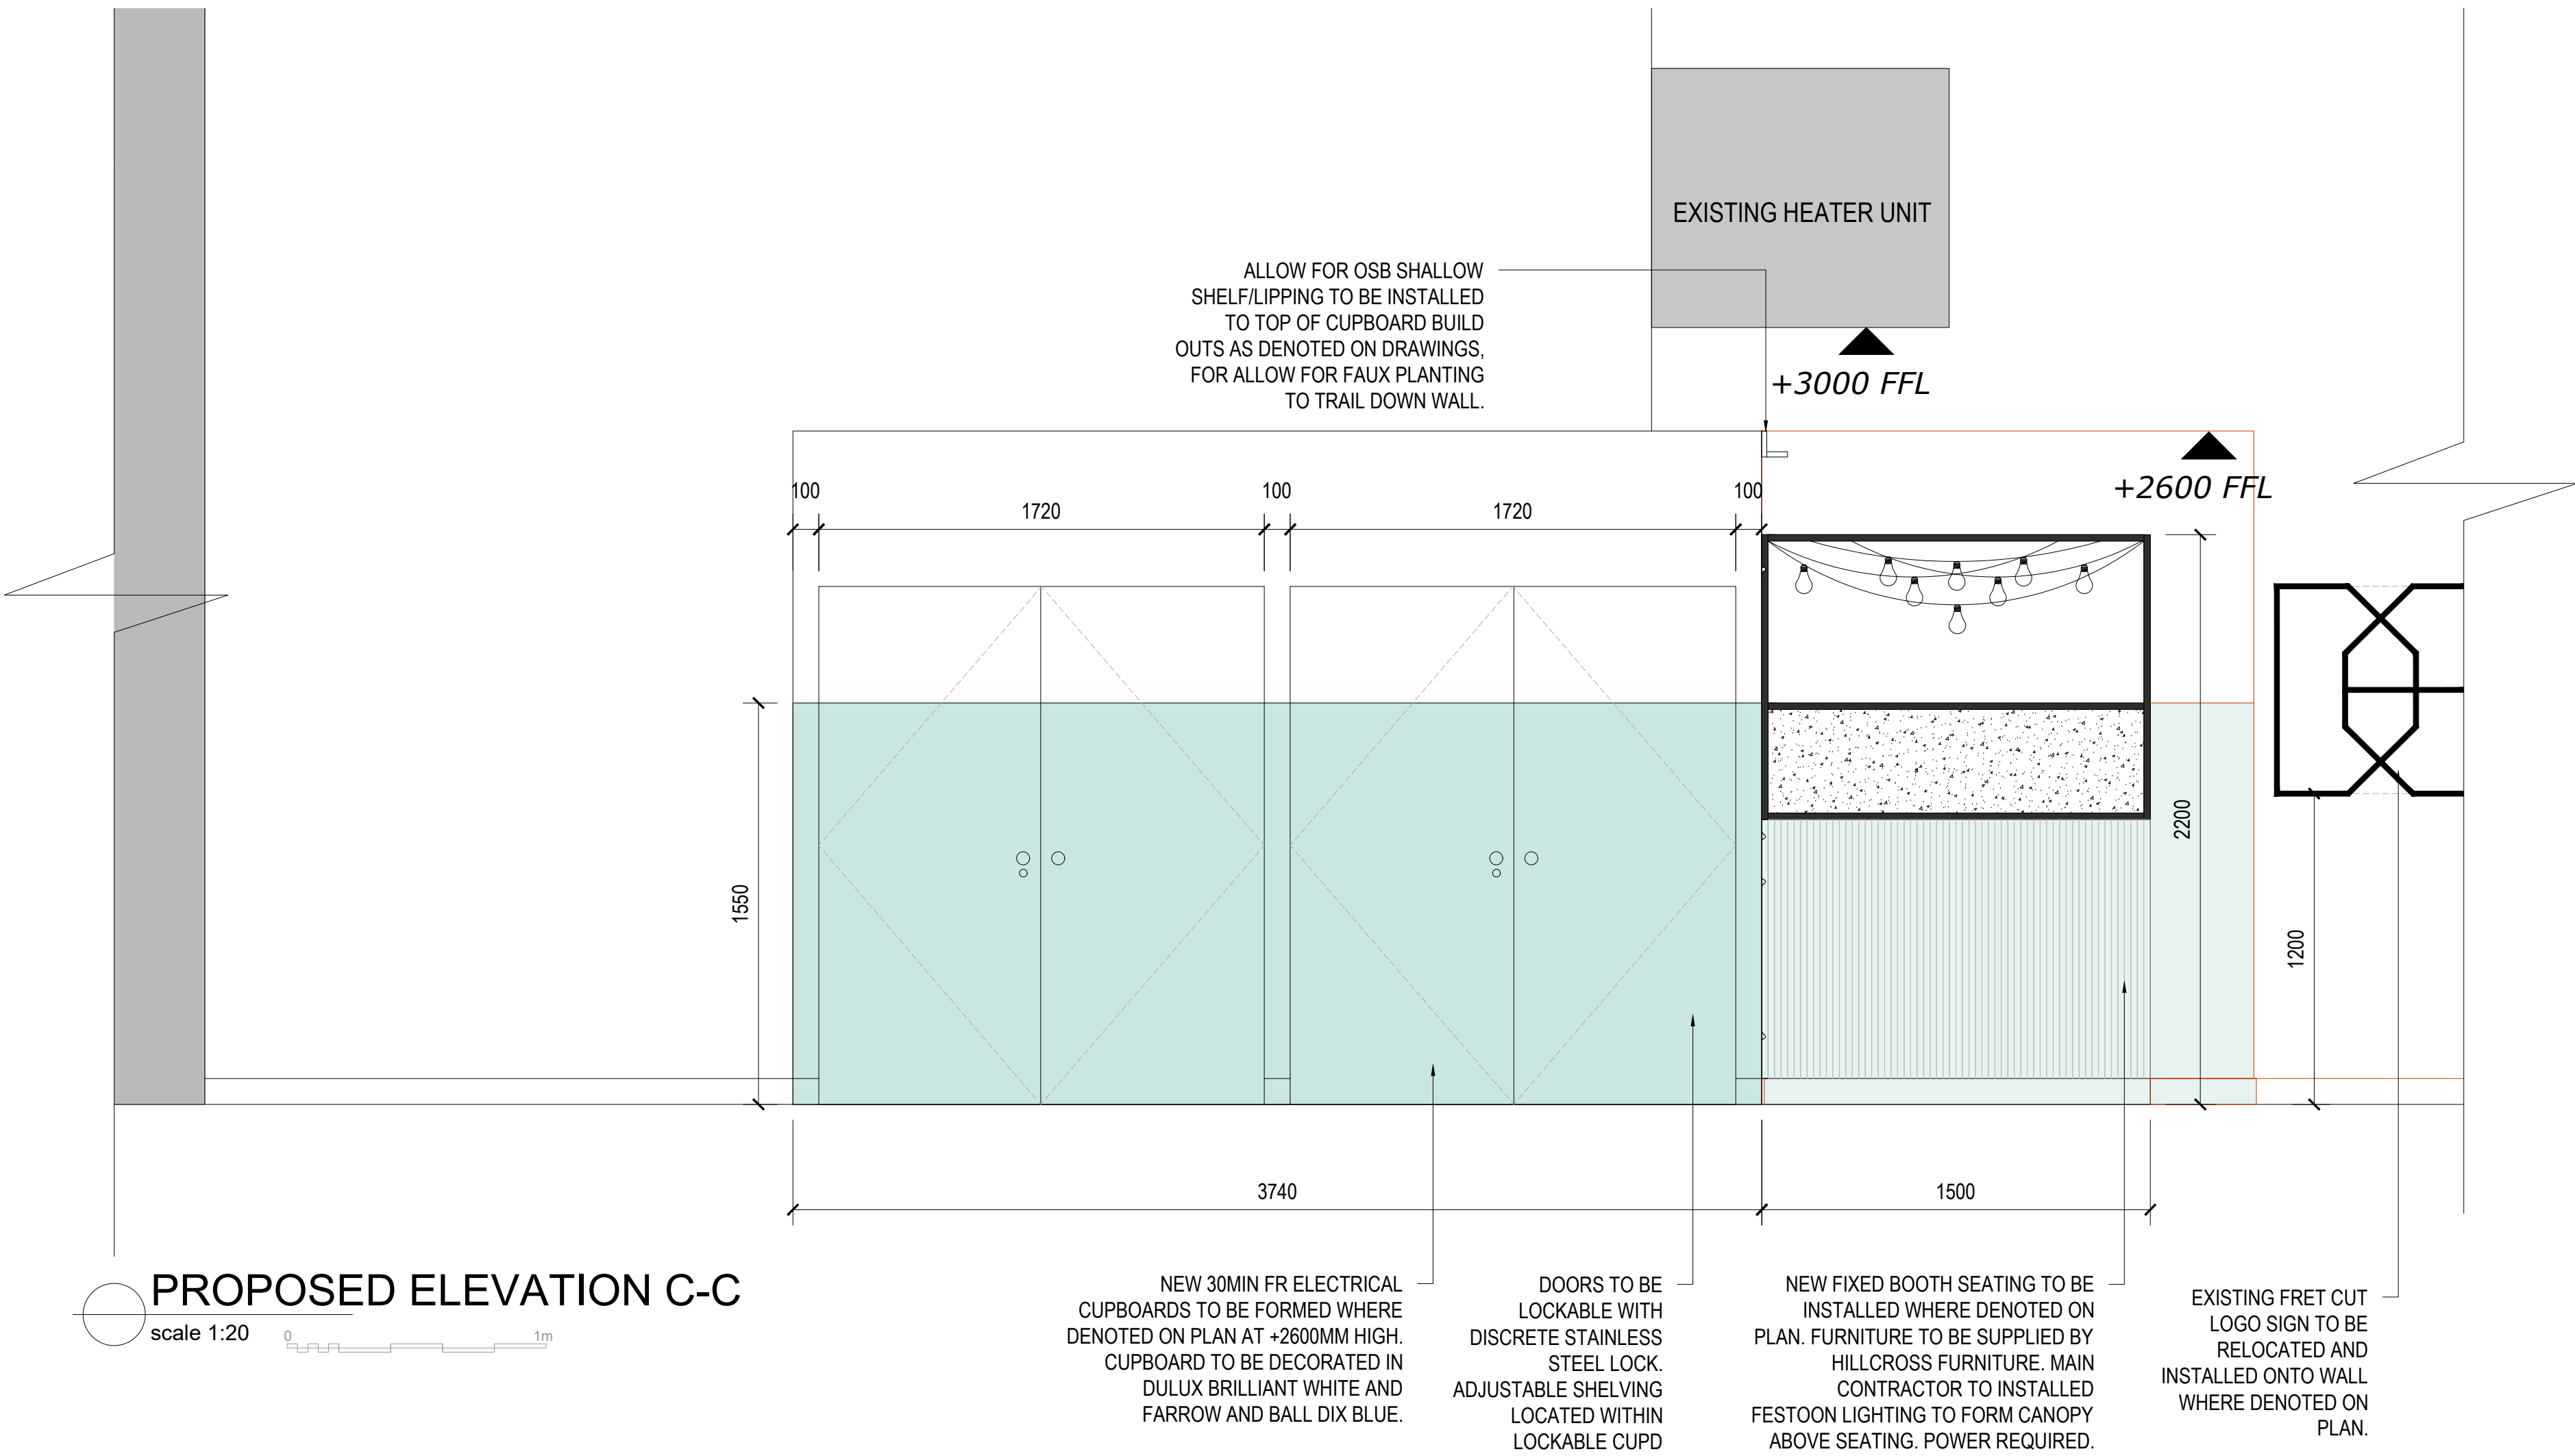

- The contractor must verify all dimensions on site before any works are undertaken, discrepancies are to be reported to the project architect/designer for clarification.
- All works will be carried out in accordance with the SAVERS NEW STORE STANDARD SPECIFICATION document & are to comply with the tenants fit out guidelines following landlords approval.
- HVAC, M&E layouts are indicative & must be verified with the relevant contractor before commencement of work.
- All works to be carried out in accordance with the fire strategy and fire cert application schedule produced by the landlord team issued at tender.
- The existing/proposed sprinkler system is to be assessed by contractor to ensure the system is in compliance with building regs part B.
- This drawing remains the property of ASWATSON/SAVERS & may not be reproduced in any way without prior consent.

REV	DATE	BY	REVISION NOTE
-	21.12.20	NK	ISSUED TO CLIENT
A	03.02.21	NK	ISSUED FOR PLANNING

DRAWING TITLE		
PROPOSED ELEVATION C		
PROJECT		
J03_ DOUBLE BARRELLED BREWERY		
SCALE	DATE	REVISION
1:20 @ A1	03.02.21	A
PROJECT ADDRESS		
DOUBLE BARRELLED BREWERY Unit 20 Stadium Way, Tilehurst, Reading RG30 6BX		

STATUS

FOR APPROVAL

