




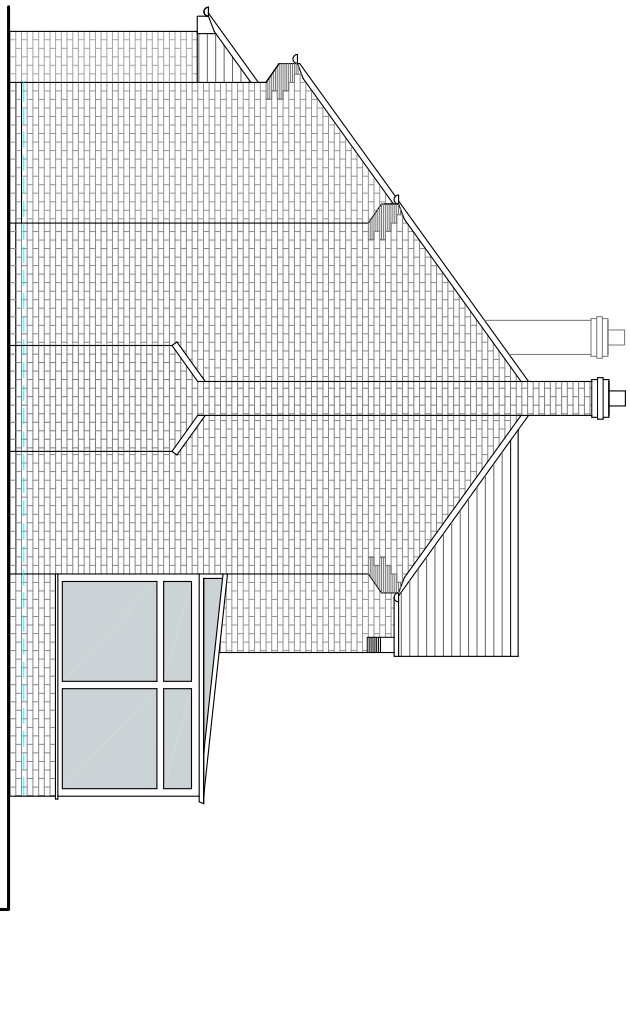


PROPOSED SIDE (W) ELEVATION

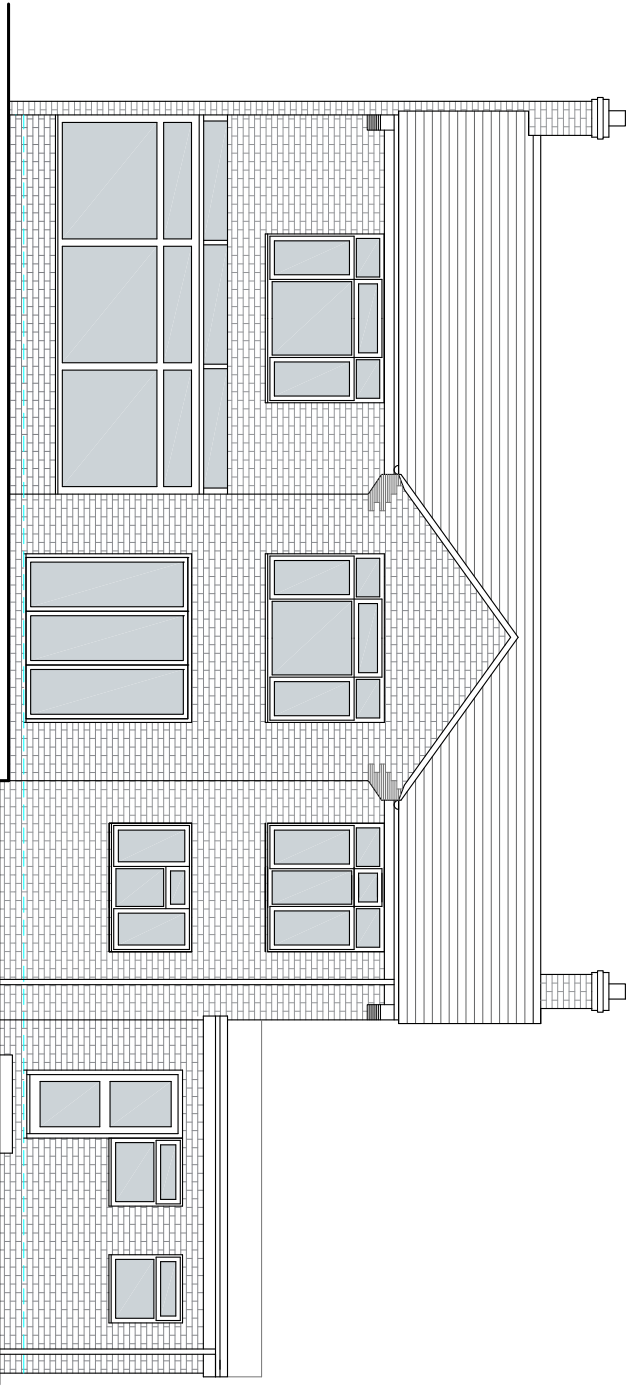


PROPOSED REAR (S) ELEVATION

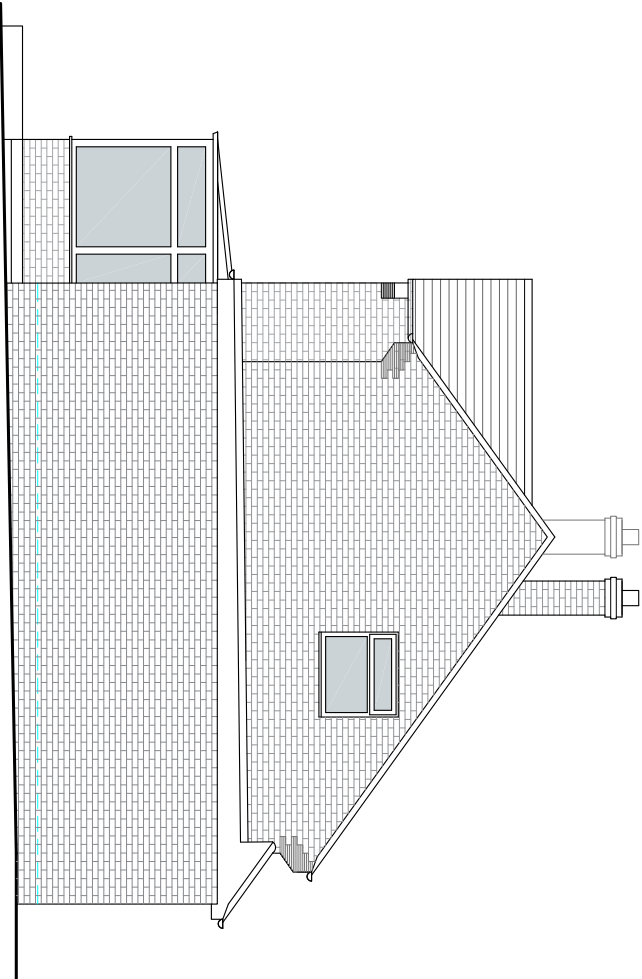

PROPOSED SIDE (E) ELEVATION

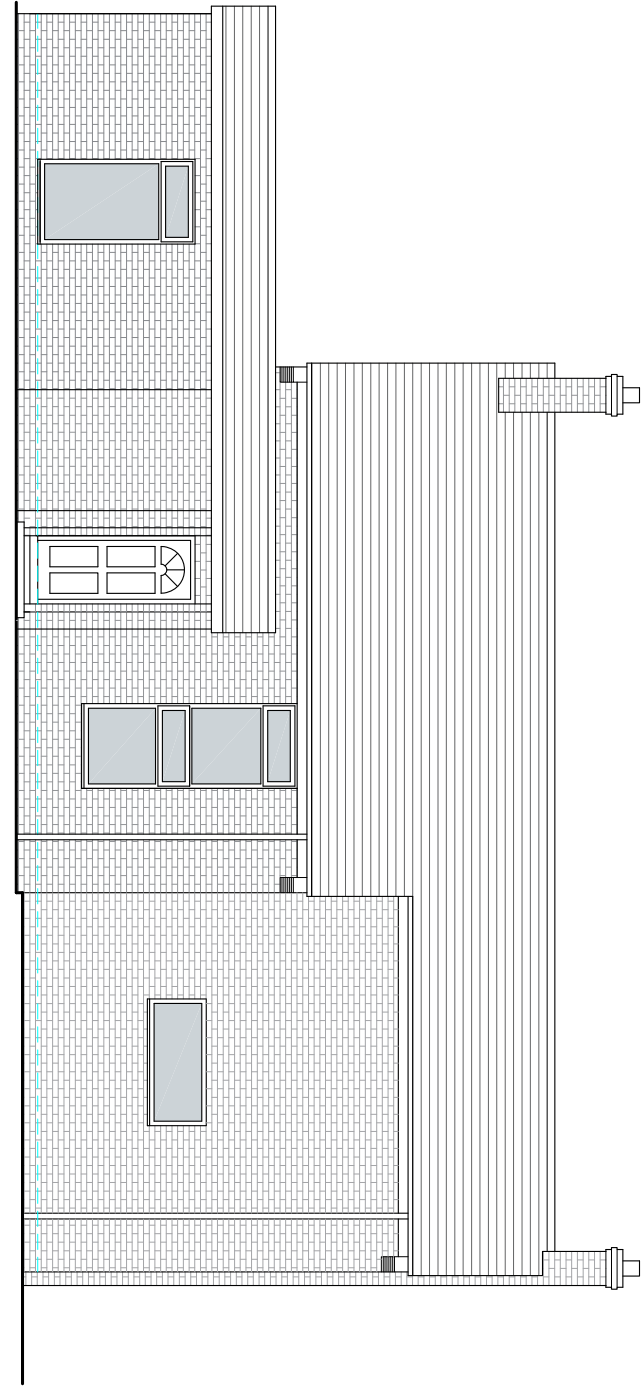

PROPOSED FRONT (N) ELEVATION

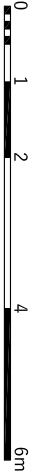

PHILIP WADGE ARCHITECTURE 		www.philipwadge.co.uk info@philipwadge.co.uk 07919 161912
PROJECT Side Extension	AT 29 Westcote Road Reading RG30 2DL	
CLIENT Mr C Dodson and Ms S Magee		
TITLE PROPOSED ELEVATIONS	DATE 28/05/20	
SCALE 1:50 @ A1 1:100 @ A3	DRAWING NUMBER 2036/PL/06	Rev B
All Rights Reserved © Philip Wadge Associates Ltd 2020		