


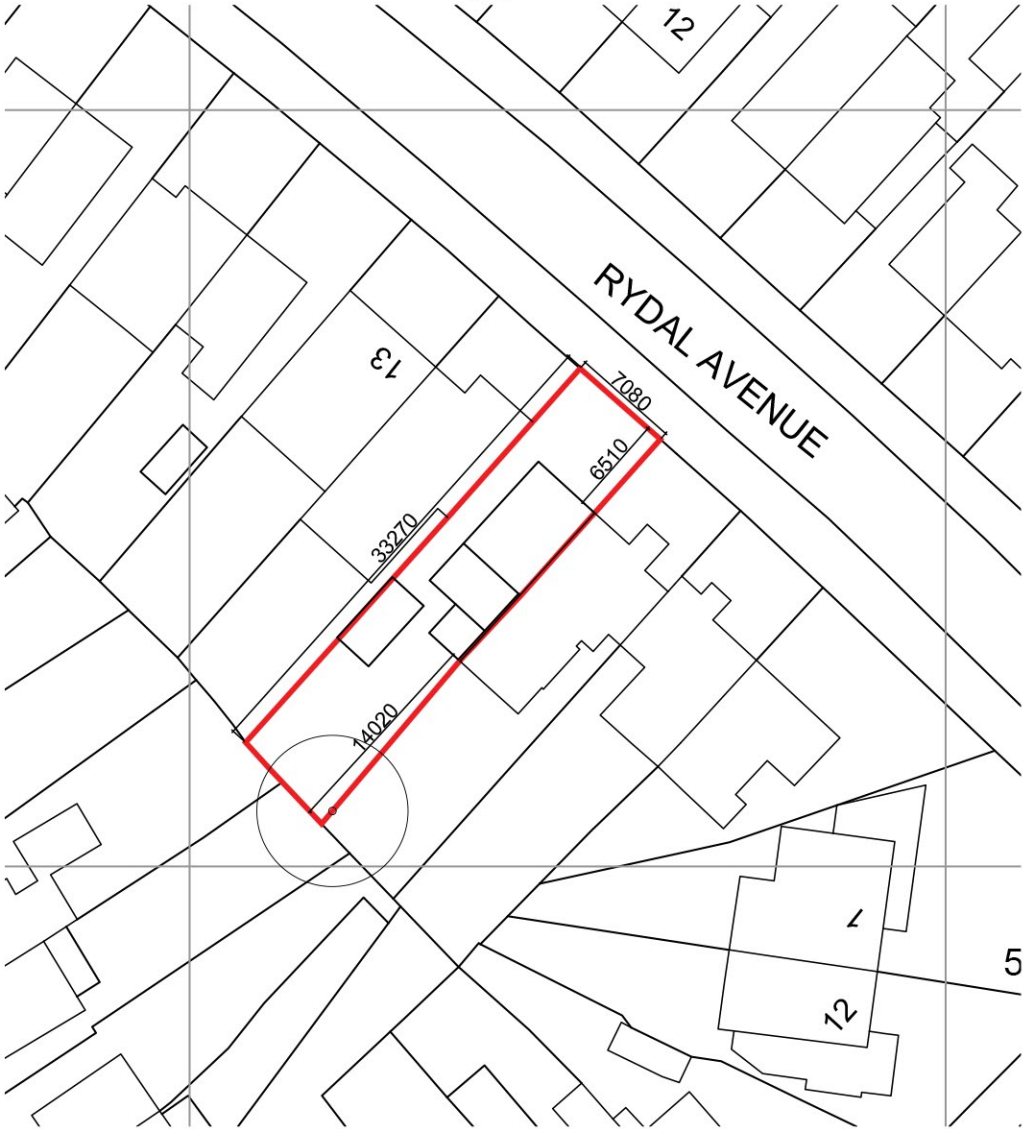


LOCATION PLAN
SCALE BAR - 1:1250

Crown copyright 2020. Supplied by copla ltd trading as UKPlanningMaps.com a licensed Ordnance Survey partner (100054135). Unique plan reference: v2c/449670/609708



EXISTING BLOCK PLAN
SCALE BAR - 1:500

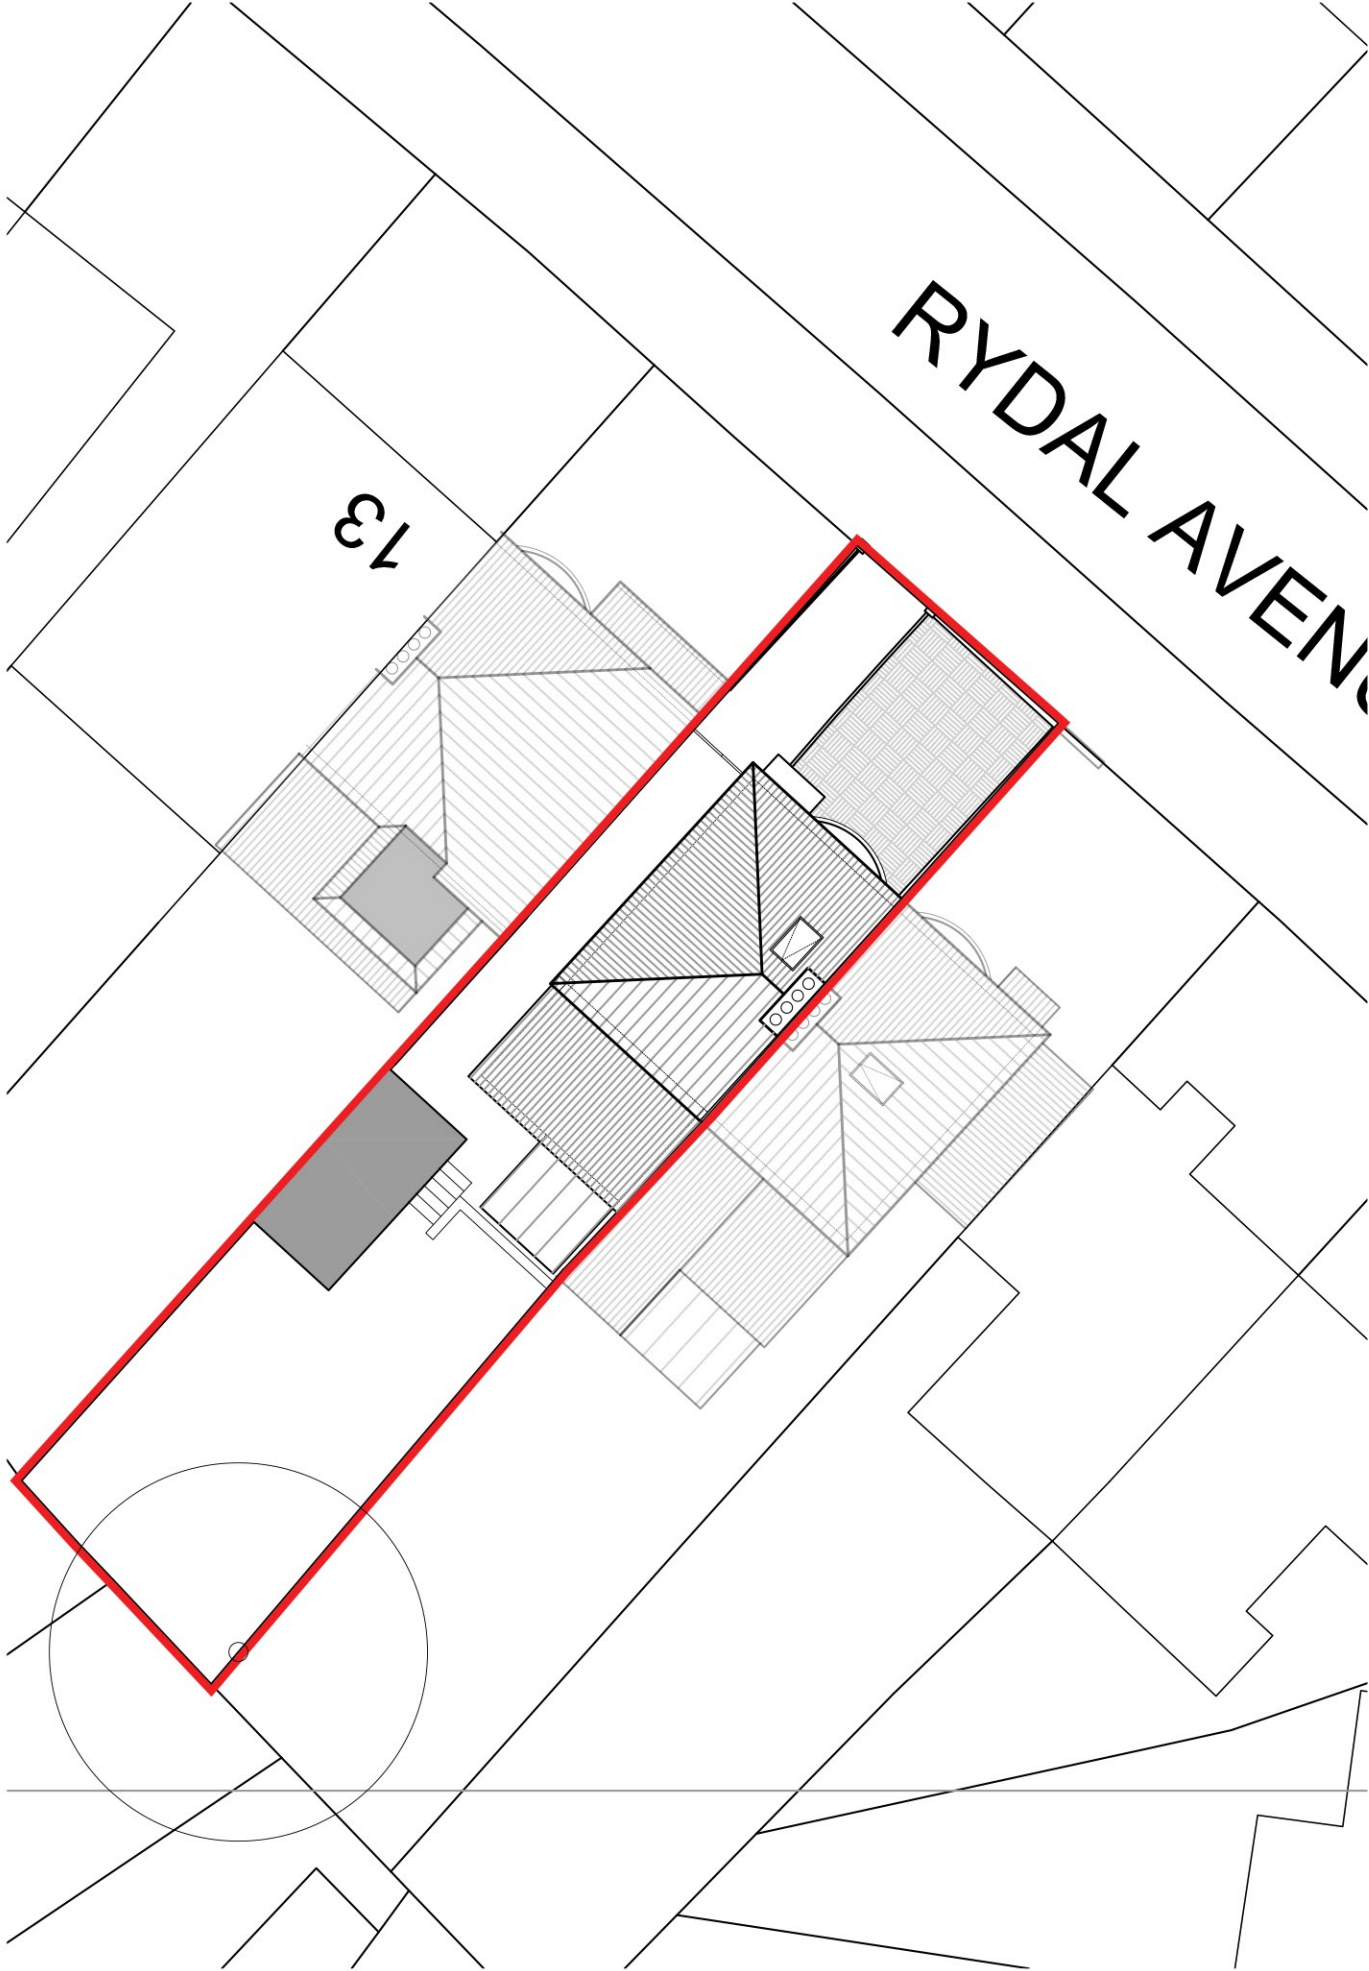

EXISTING SITE LAYOUT
SCALE BAR - 1:200

ALL DIMENSIONS AND SETTING OUT ARE TO BE VERIFIED ON SITE.		
REV.	DATE	DESCRIPTION

THIS DRAWING IS FOR DESIGN INTENT PURPOSES ONLY

DO NOT USE FOR CONSTRUCTION, FIRE SAFETY, VENTILATION, M&E, DRAINAGE, ETC

SUBJECT TO SPECIALIST DESIGN

client
MR J. NGOT

project
**9 RYDAL AVENUE
TILEHURST
READING**

drawing
**LOCATION PLAN
EXISTING BLOCK PLAN
EXISTING SITE LAYOUT**

scale
1:200 / 1:500 / 1:1250 @ A3

drawn
HS

date
JUL

drawing no.
0001N-PP-01

revision

Holly Sykes
Architectural Designer
T: 07951644537
E: hvsykes@sky.com

PLANNING APPLICATION