


- This drawing is the copyright of HNW Architects Ltd Registered No. 3589904
- All dimensions must be verified on site prior to construction.
- Do not scale this drawing except for Planning Application purposes.
- Ordnance Survey Licence No. 100000200
- Only PDF issues of this drawing are controlled. All other formats of this drawing (e.g. .dwg Autocad or .rvt Revit files) are un-controlled and are used at your own risk.
- This drawing must not be copied, transmitted or passed to a third party, without written consent.

Rev	Amendments	by	chkd	Date
P1	First Issue	AJ	KC	26.10.2020

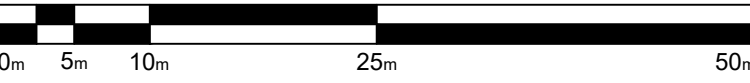

Scale 1:500

Project
DAY LEWIS PHARMACY
30 CHURCH ROAD
CAVERSHAM

Drawn By Checked By HNW Project No. Date Created
AJ KC 20108B OCT 2020

Scale
A1- 1:500



Drawing Title
EXISTING
LOCATION PLAN

Drawing Status Revision
PRELIMINARY P1

Drawing Number
20108B-HNW-ZZ-ZZ-DR-A-1100

61 North Street, Chichester, West Sussex, PO19 1NB

hnw architects