




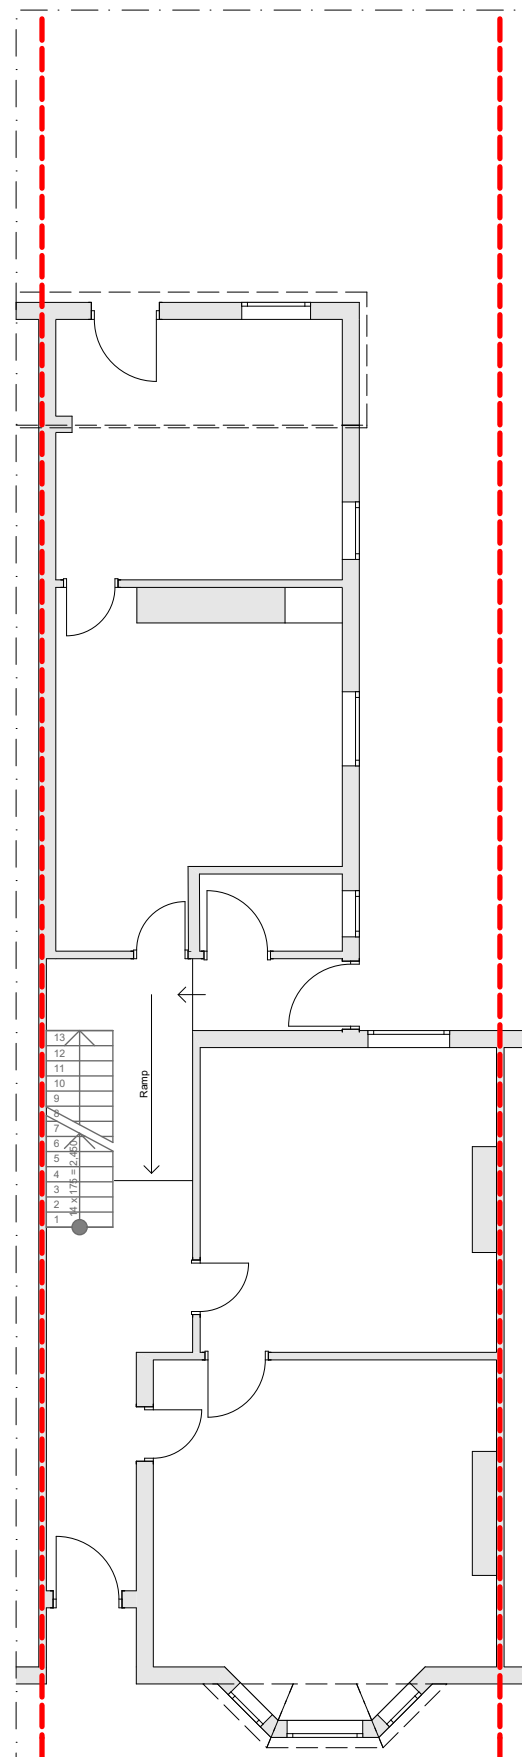

0. Ground Floor (1) 1:100

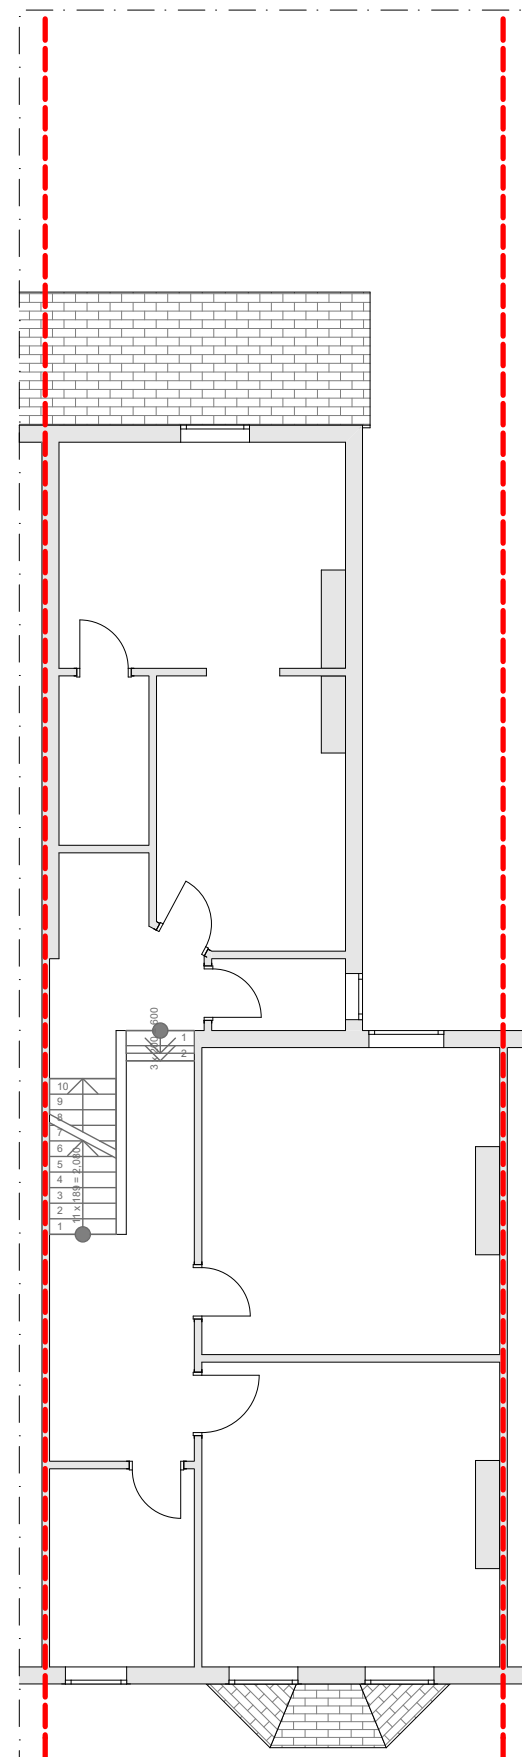

1. First Floor (1) 1:100

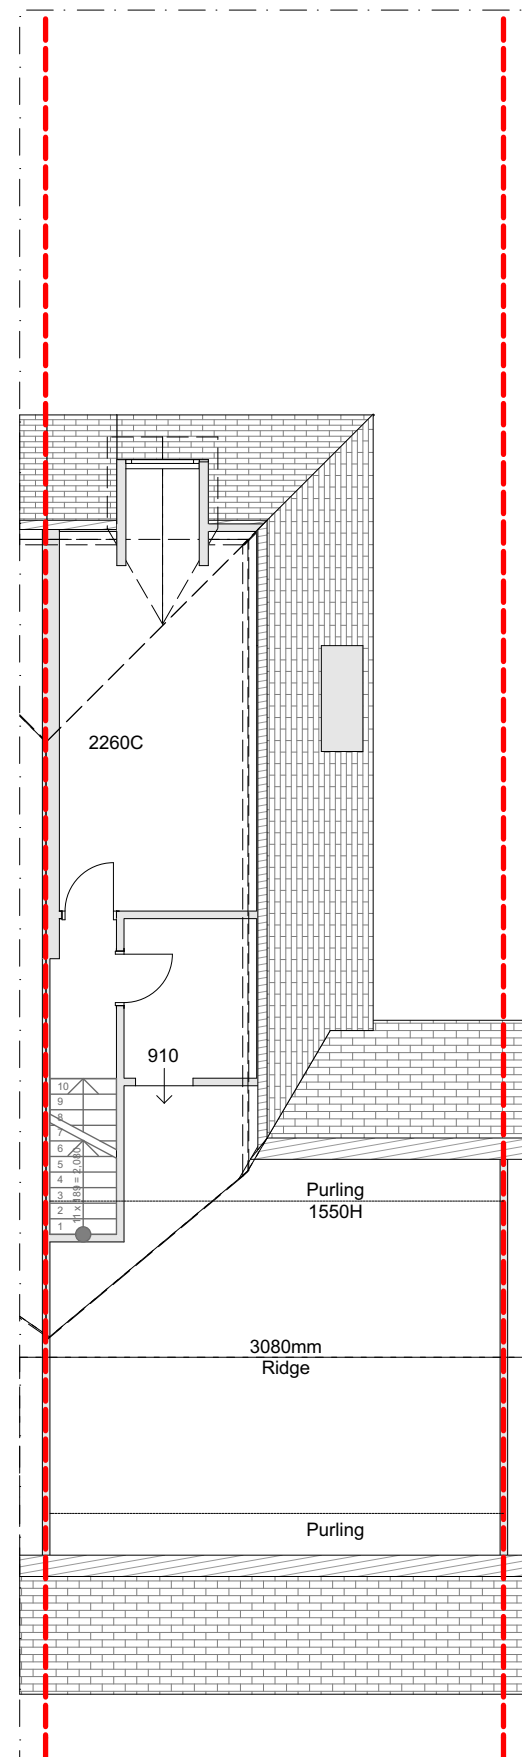


2. Second Floor (1) 1:100

© This drawing remains the property of The Keen Partnership and shall not be copied without prior written consent.

All dimensions to be checked on site and any discrepancies to be reported before work commences.

Notes:

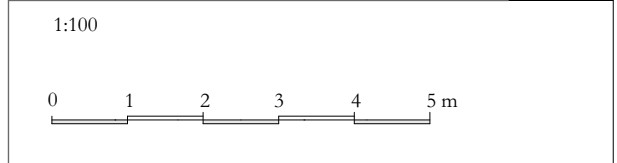

THE KEEN PARTNERSHIP
The Courtyard
Edinburgh Road
Reading RG30 2UA
Tel: 0118 9510 855
Fax: 0118 9510 866
chris@keenpartnership.co.uk
www.keenpartnership.co.uk

cabe
chartered association
of building engineers

RICS

Client:
Mr Ujwal Gehlot

Job Title:
7 Hamilton Rd, RG1 5RA

Drawing Title:
Existing Plans

Drawing Date: 13-08-2020	Status: PLANNING DRAWINGS	
Issue Date: 25/10/2020	Drawn By: SA	Scale: @A3
Job No: 9000	Drawing No: PL-07	Rev: