


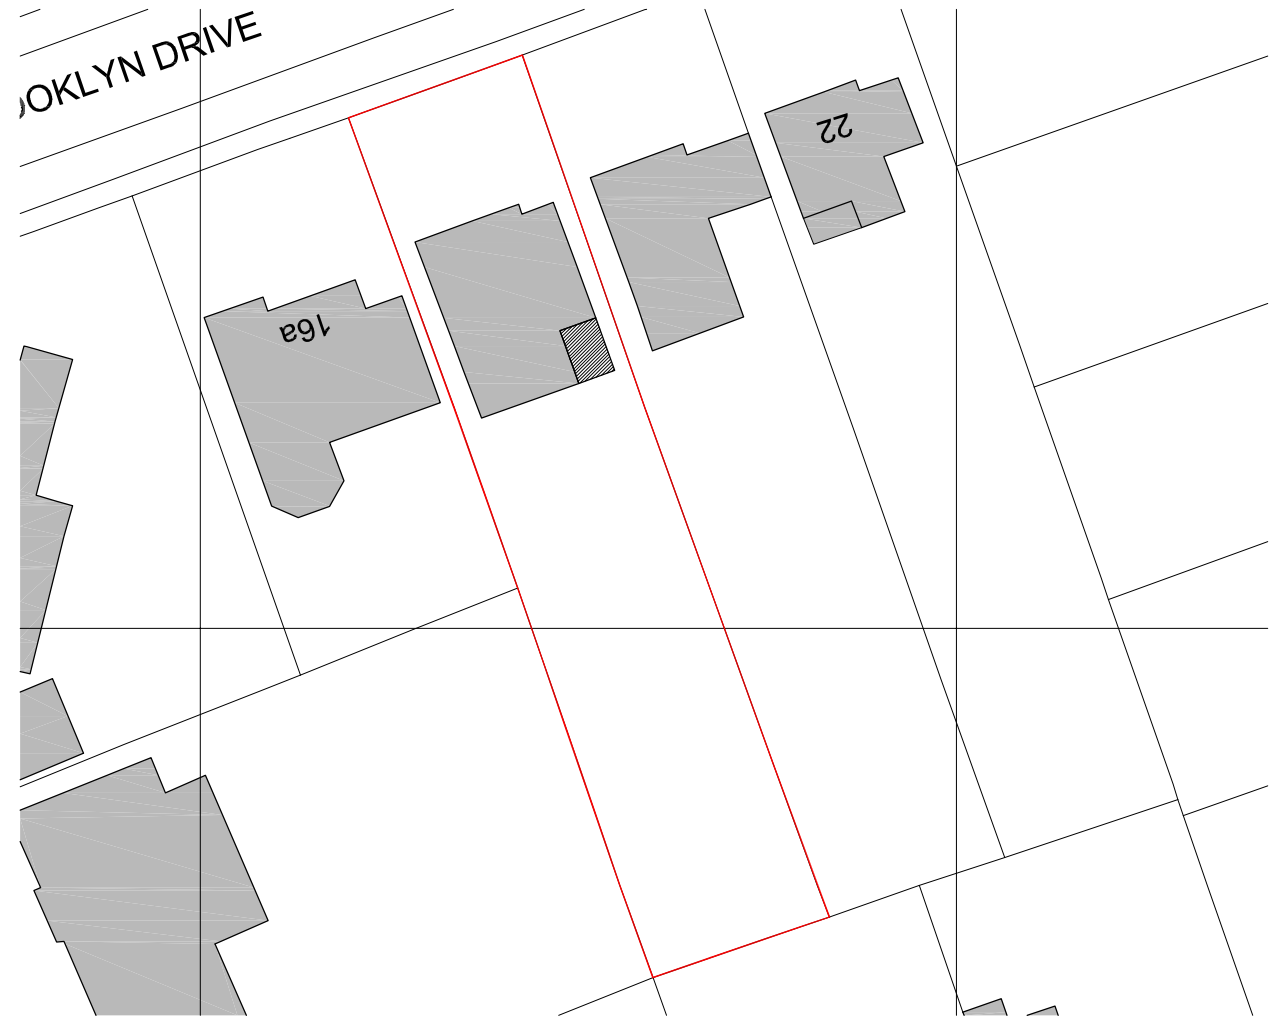


BLOCK PLAN As Proposed Scale 1:500 @ A3



BLOCK PLAN As Existing Scale 1:500 @ A3




01856 898 022
www.UKPlanningMaps.com

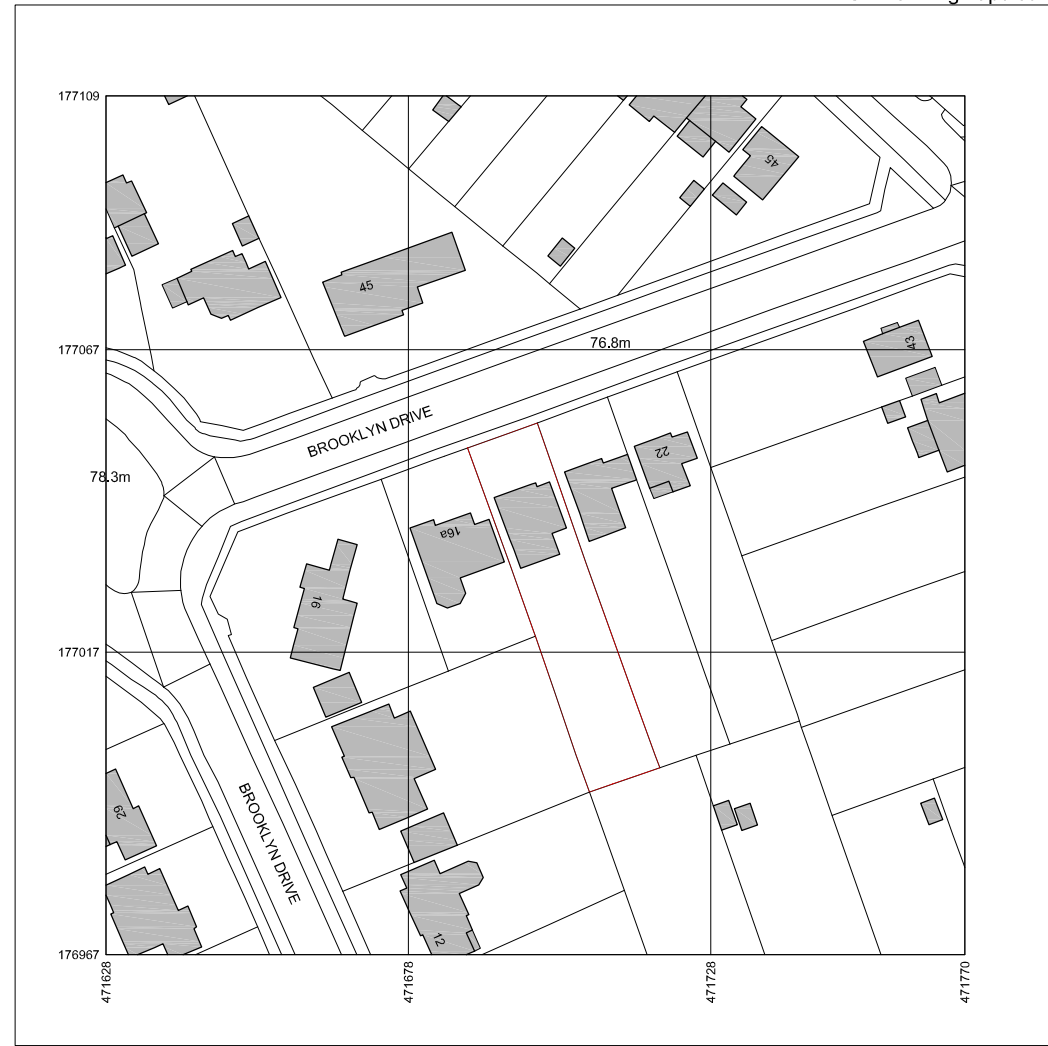

Produced on 19 August 2021 from the Ordnance Survey National Geographic Database and incorporating surveyed revision available at this date.
This map shows the area bounded by 471628 176967, 471770 176967, 471770 177109, 471628 177109, 471628 176967
Reproduction in whole or part is prohibited without the prior permission of Ordnance Survey.
Crown copyright 2021. Supplied by copla ltd trading as UKPlanningMaps.com a licensed Ordnance Survey partner (100054135).
Data licence expires 18 August 2022. Unique plan reference: v2c/678174/918438





ORDNANCE SURVEY As Existing Scale 1:1250 @ A3

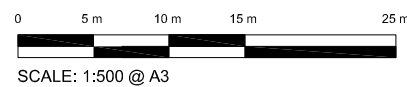

SCALE: 1:500 @ A3

NORTH

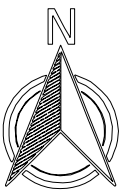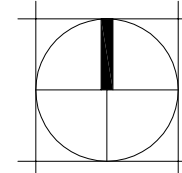

PLANNING SUBMISSION

Rev	Description	Date
-----	-------------	------

EXTENSIONS AND ALTERATIONS
LOCATION

18, Brooklyn Drive, Emmer Green,
Reading, Berkshire RG4 8SS
for Mr and Mrs D. Zacharias

DRAWING TITLE

EXISTING and PROPOSED:
BLOCK PLANS
Inc. ORDNANCE SURVEY

DAVID HOLTHAM
Architect

DATE
Aug 2021

SCALE
Varies @ A3

DRWG. NO.
2021/2031

REVISION
-