


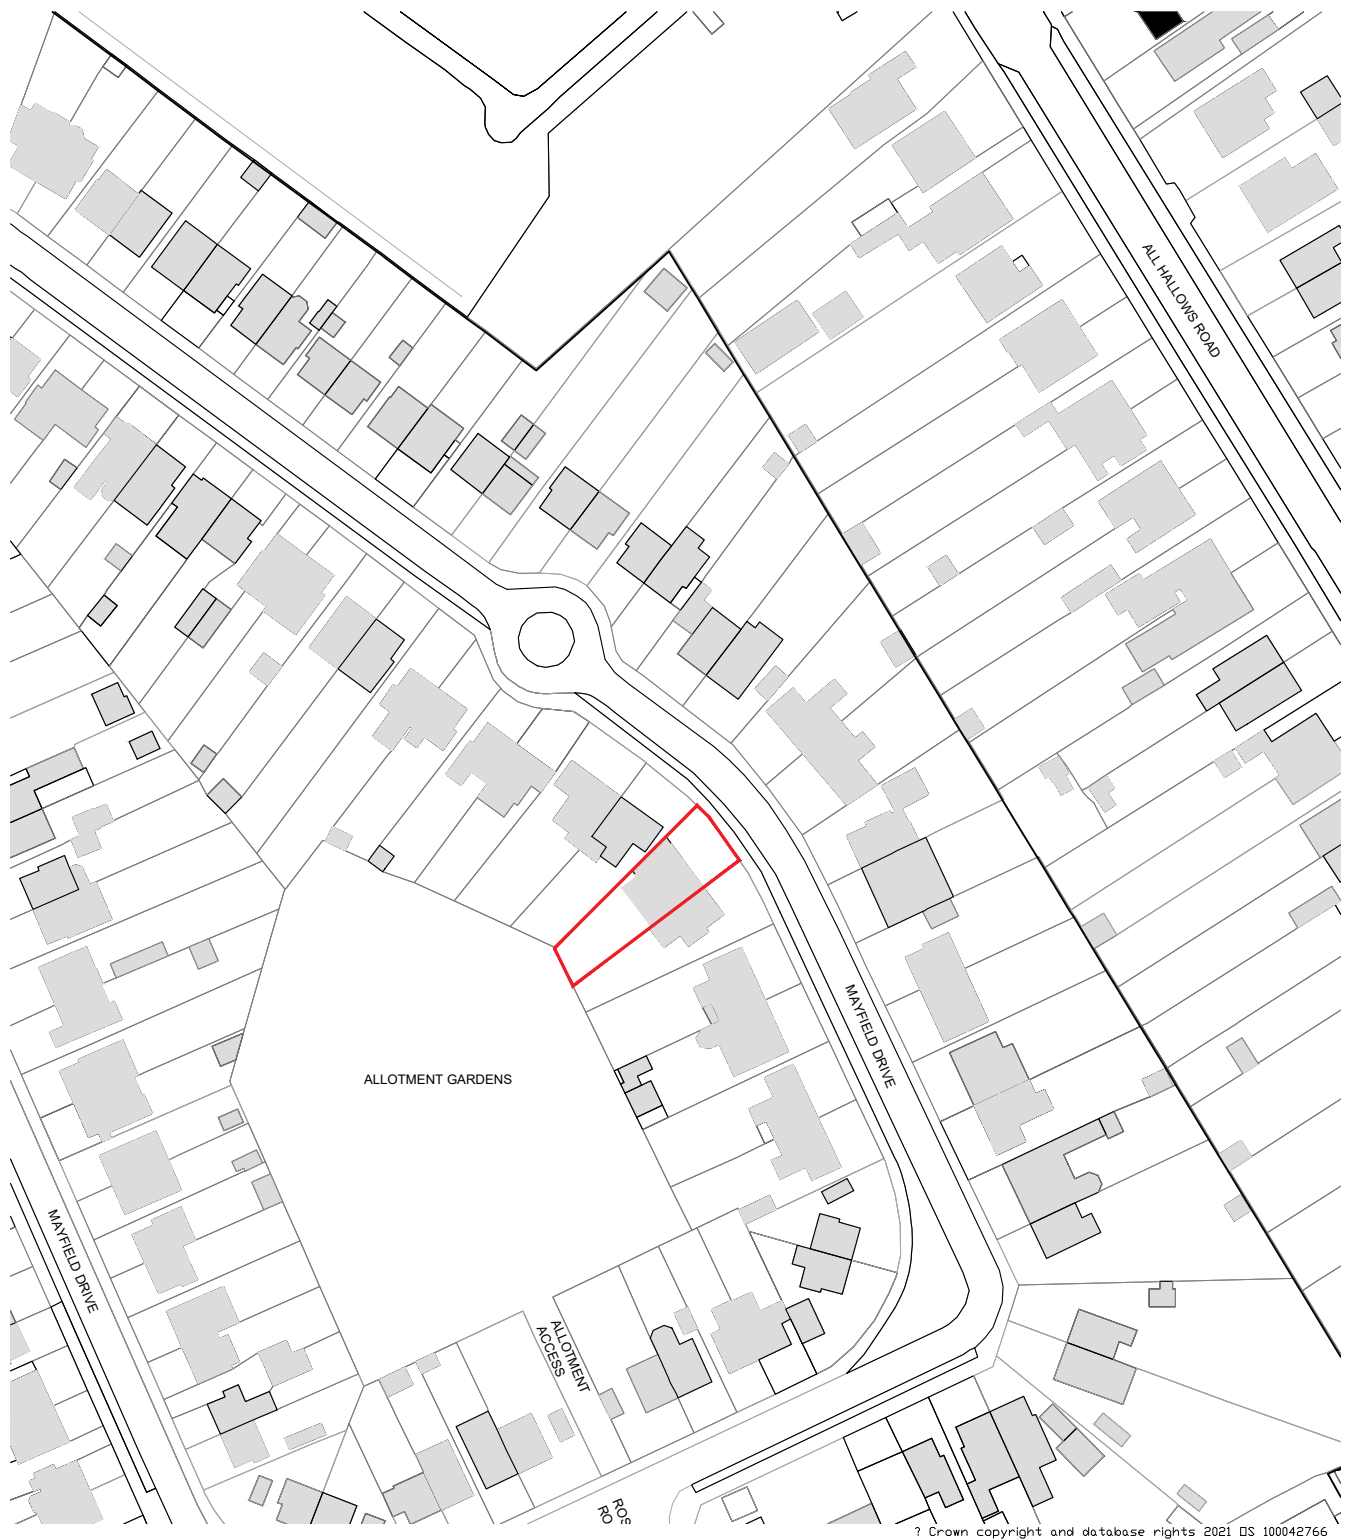

Location Plan

KEY

— SITE BOUNDARY LINE



NOTES
Do not scale drawings dimensions govern. All dimensions to be checked on site. Drawing to be read in conjunction with all consultants information. Any discrepancies to be reported to Architect. LUPA does not take responsibility for legal boundary lines and advises a specialist should produce a separate drawing. DWG files are issued for information only use PDF for records
Copyright of this drawing is held by LUPArchitecture Ltd. Not to be used for any purpose without consent.
LUPARCHITECTURE Ltd. © Copyright

00	Planning Issue	LUP 27.02.21
00	Final client comments prior to Planning	LUP 26.02.21
Rev	Description	Dr Ch Date

Rev	Description	Dr Ch Date

Client

MR & MRS CHANDLER

Project
106 MAYFIELD DRIVE
GROUND & FIRST FLOOR
EXTENSION
CAVERSHAM, BERKSHIRE

Title
LOCATION PLAN

LUPARCHITECTURE Ltd.
103 Mayfield Drive, Caversham, RG4 5JR
+44 (0) 777470930
lupa@luparchitecture.com

Date	Drawn	Checked	Scale
FEB 2021	LUP	LUP	1:1250
Job No.	Drawing No.	Revision	
2045	001	00	