


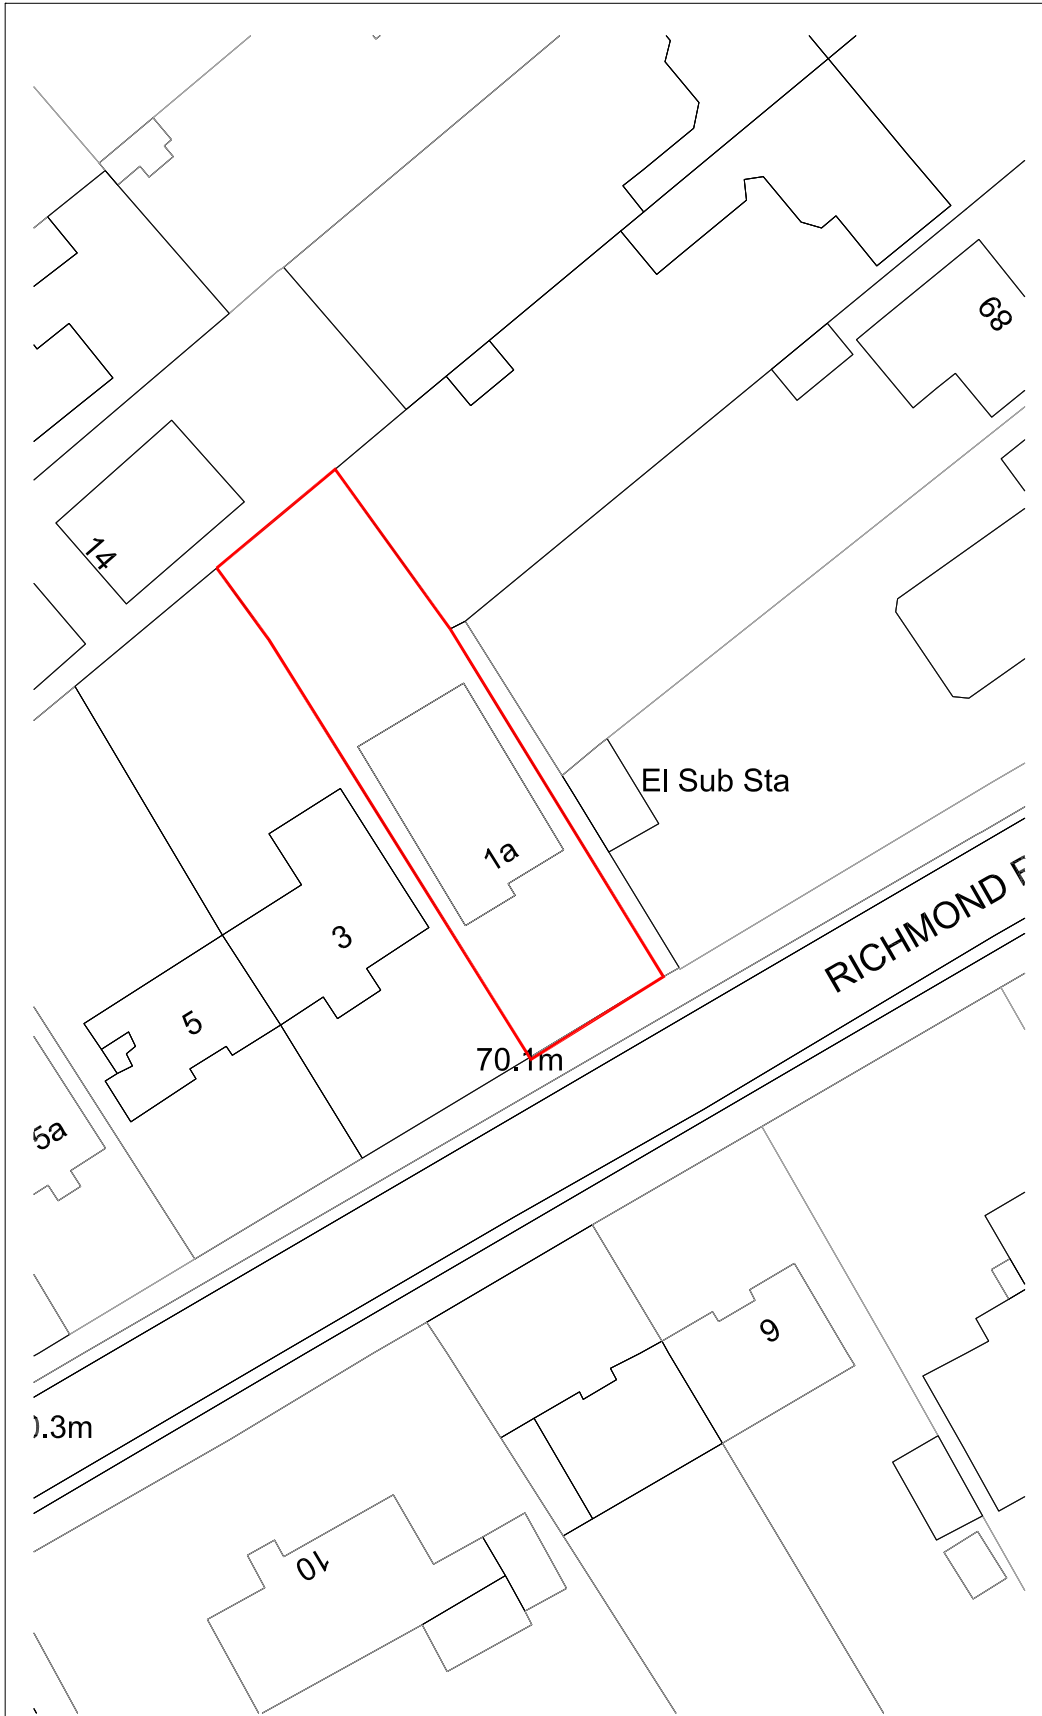

ReQuestAPlan
Map number: TQRQM21024113751250

Map Produced for: Mr and Mrs Bajorek
© Crown copyright and database rights 2021 OS 100042766
Date of Purchase: 24-01-2021



10 m



50 m

NOTES:

Sketch schemes are subject to planning consent and building control approval.

This drawing is prepared for the purpose noted below.

Where discrepancies are noted please contact the architect for clarification.

Rev.	Notes	Date
------	-------	------

PROJECT	1A Richmond Road
CLIENT	Mr and Mrs Bajorek
REF	2020.20.PL.101
TITLE	Existing Block Plan
DATE	23.10.2020
STATUS	PLANNING
SCALE	1:500@A4



Greenway Barrow
ARCHITECTS

www.greenwaybarrow.co.uk
07917 693451, 7 Carlton Road, RG4 7NT
Registered in England, Company Number 10471173