

DO NOT SCALE

All dimensions to be checked on site and Architect to be notified of any discrepancies prior to commencement

DESIGNER'S RISK ASSESSMENT

Construction (Design and Management) Regulations 2015


RESIDUAL RISKS:

REF:	DESCRIPTION	DATE:



0 5 10 20 50 metres

Scale 1:1250 @ A4

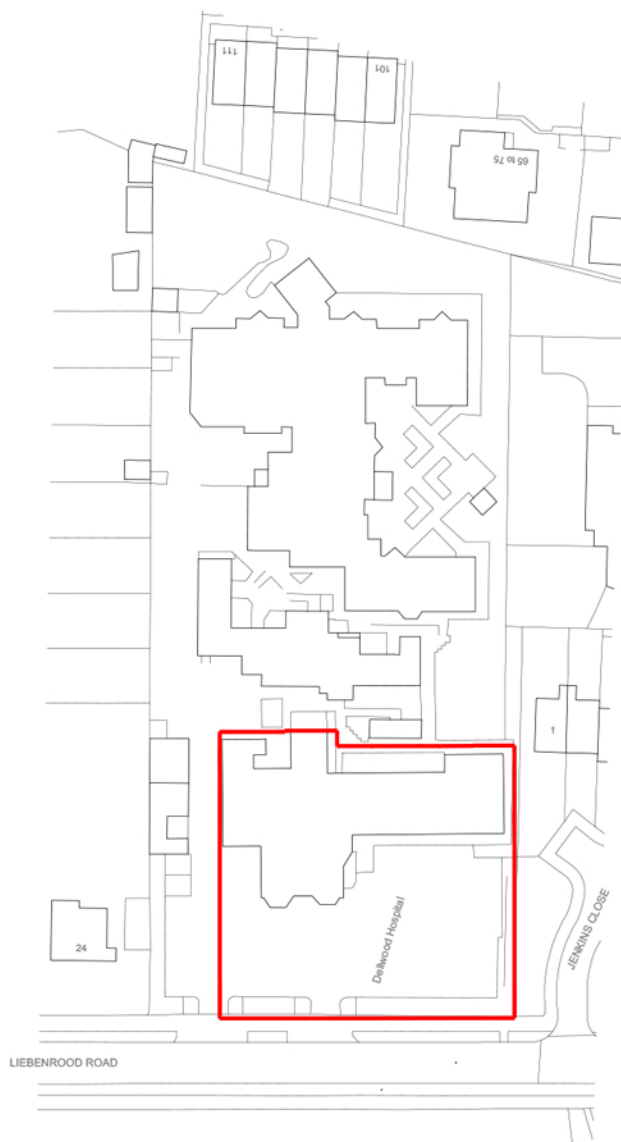

ARCHITECTURE | MASTERPLANNING | URBAN DESIGN

IDPartnership Northern, St Jude's, Barker Street, Shieldfield, Newcastle upon Tyne, NE2 1AS
T: +44 (0)191 261 4442 | W: idpartnership.com | E: info@idpartnership-northern.com

P1	02/09/20	Updated D2 to Planning Issue	
D2	24/07/20	Updated red line boundary	
REVISION	DATE	DESCRIPTION	CHECKED

JOB / CLIENT / DRAWING TITLE

Dellwood Hospital, Reading

JOB / CLIENT / DRAWING TITLE

Site Location Plan
Montpelier Estates

PROJECT NO.

N81:2883

DRAWING

DRAWING NO.

100

P1

DRAWING STATUS

PLANNING

PROJECT
ARCHITECT MM

DRAWN BY AH

CHECKED

SCALE 1:1250 @ A4

DATE 28/02/2020