
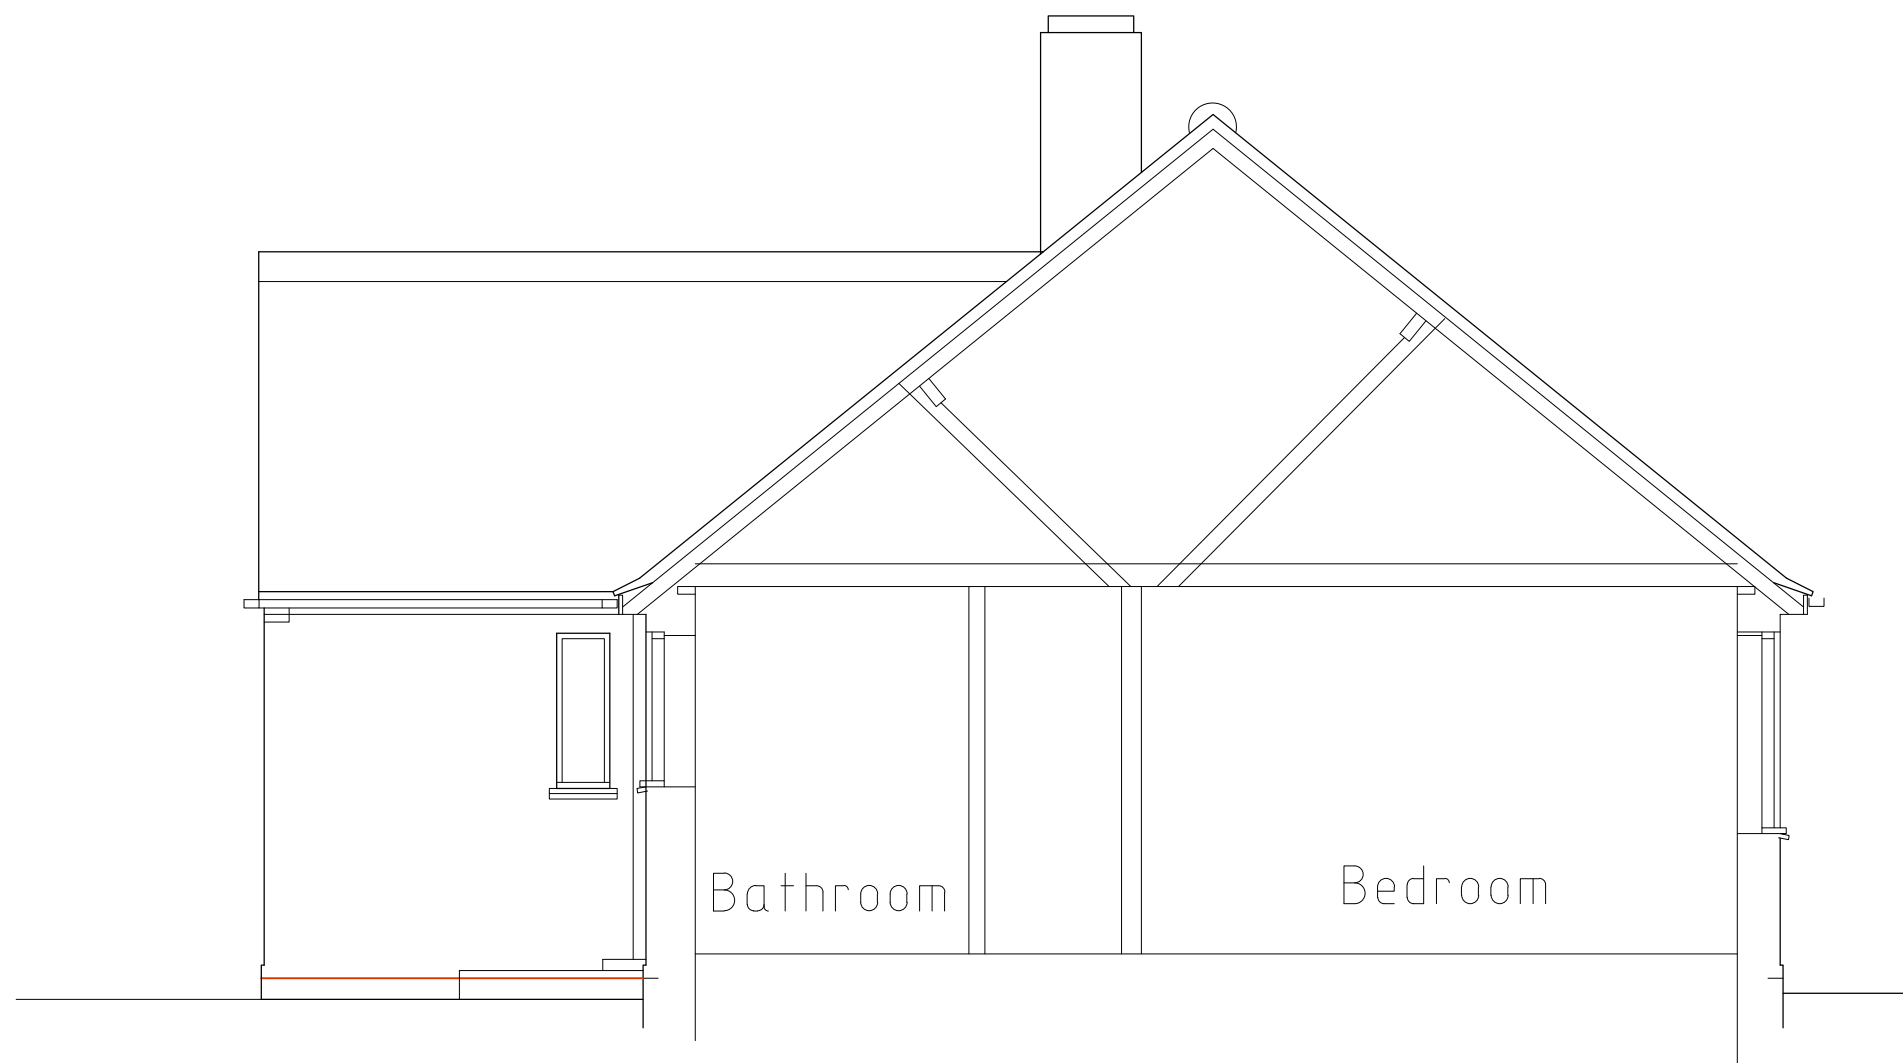


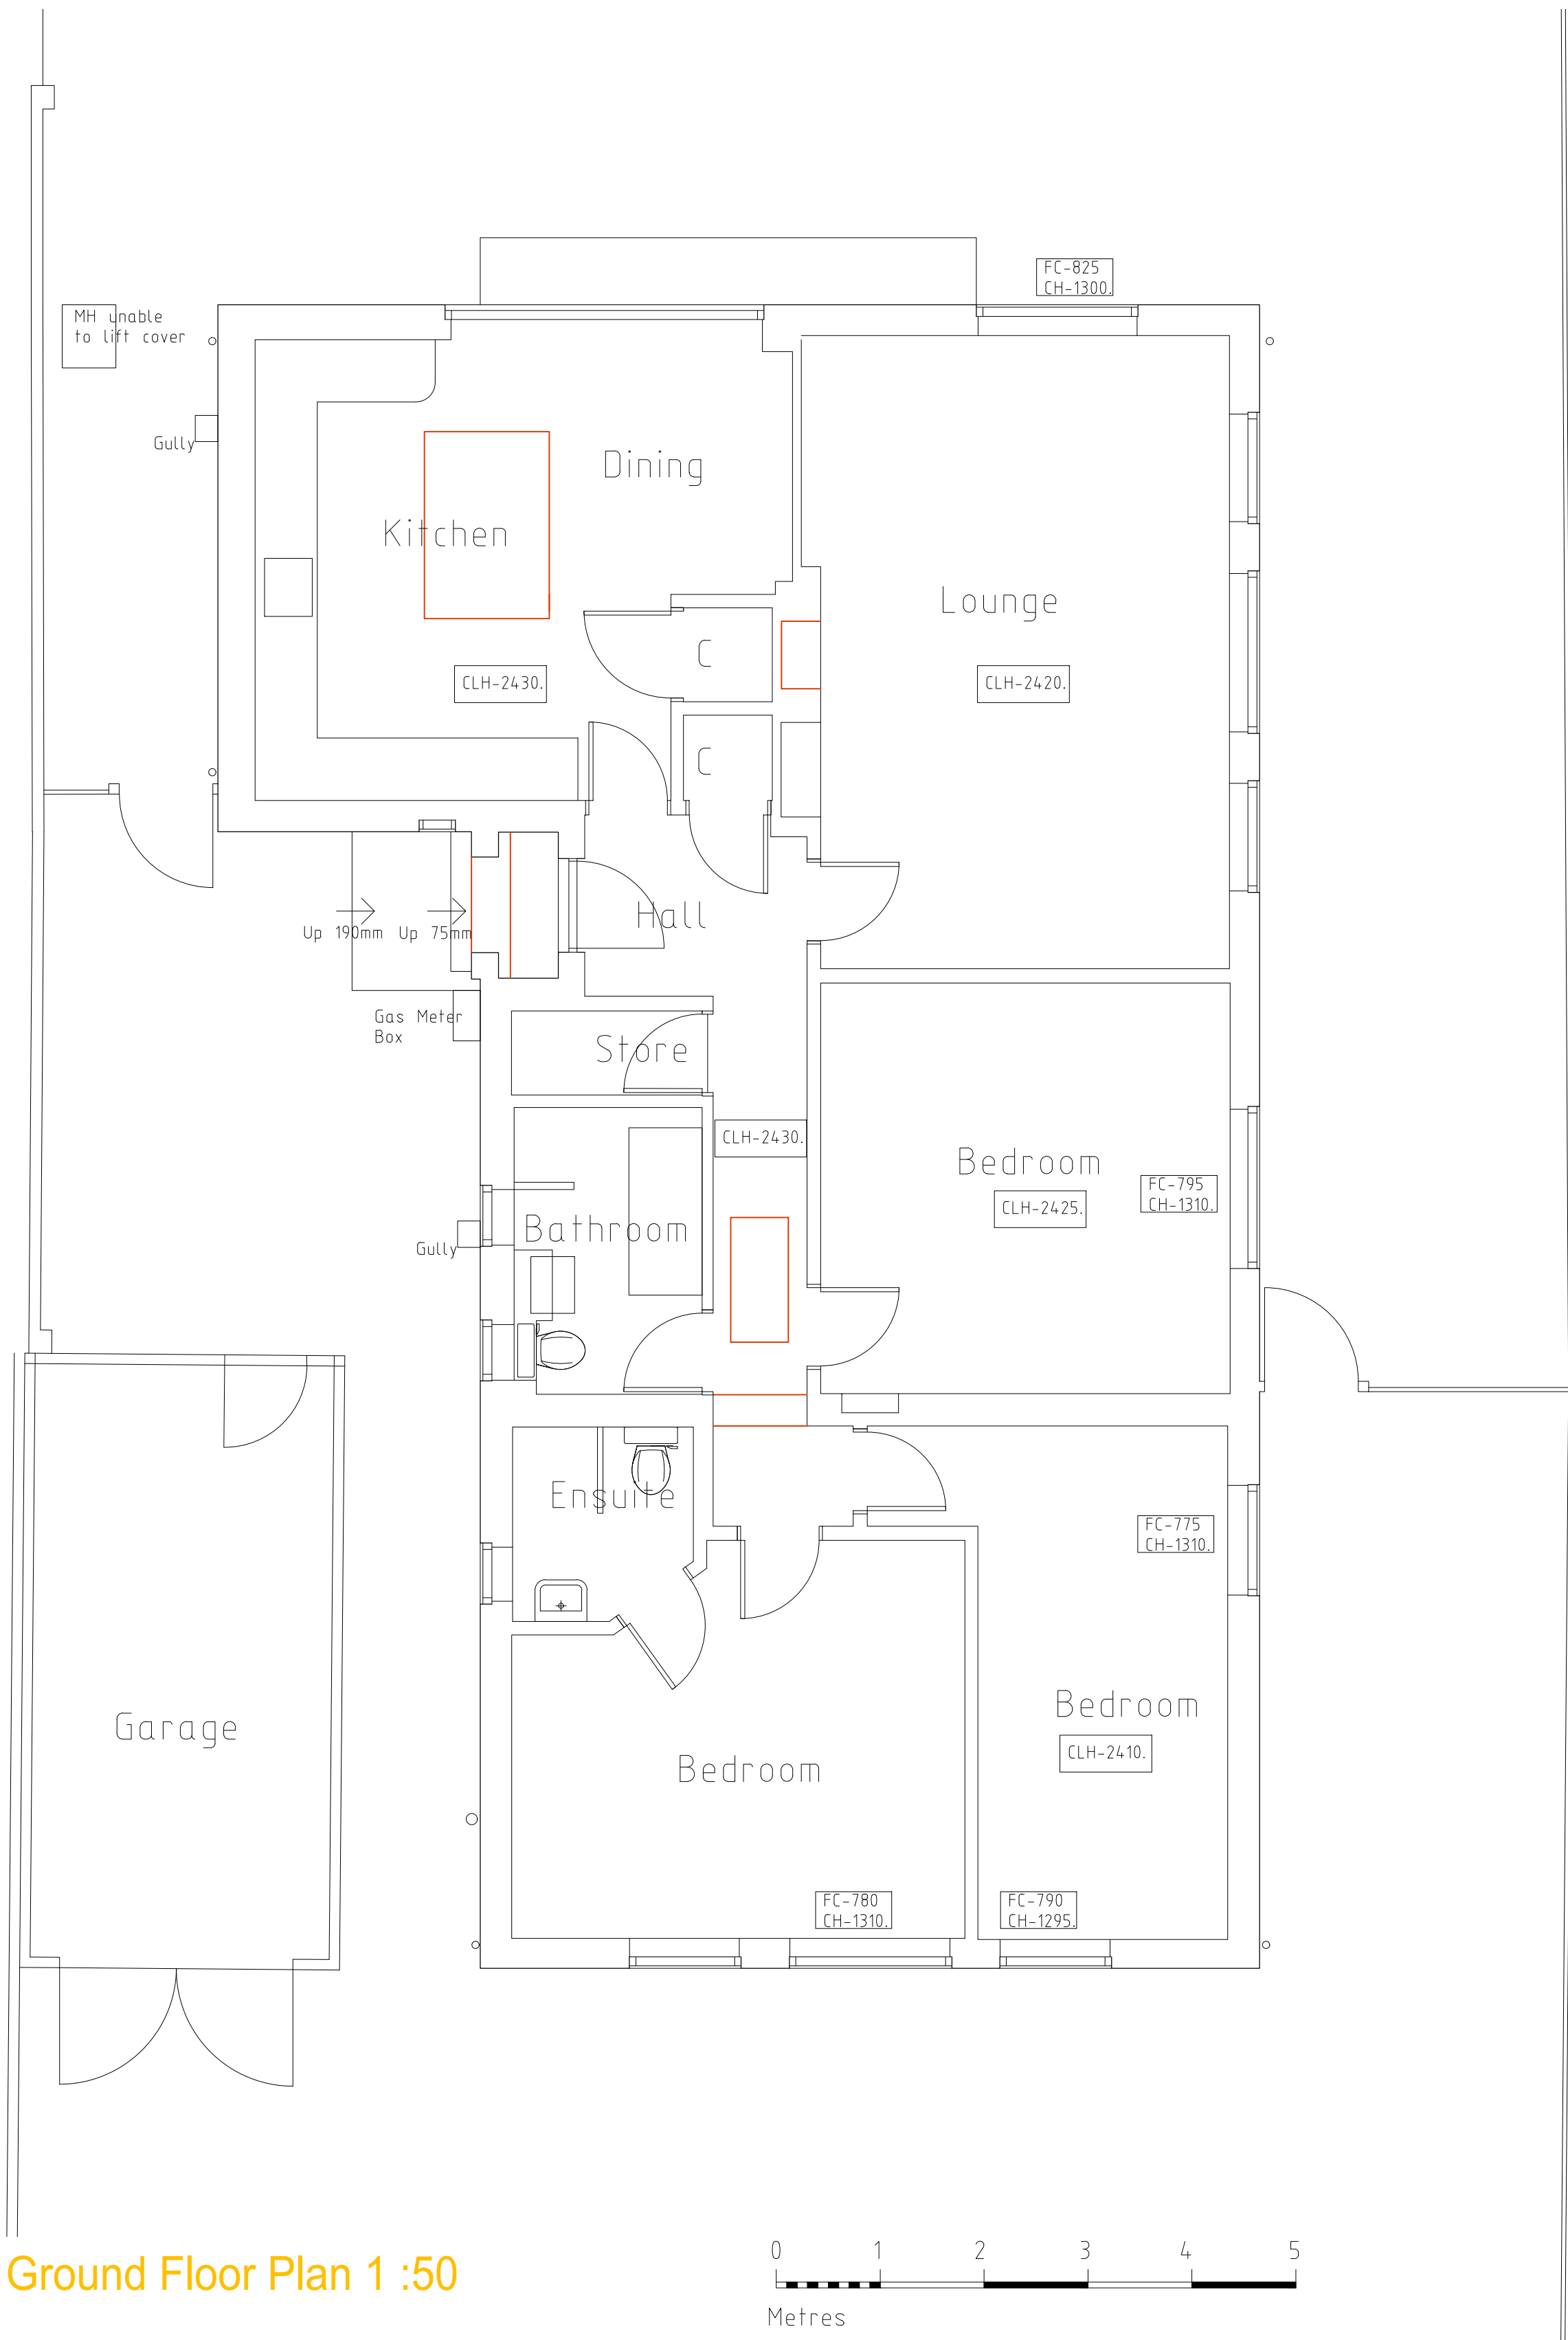

	Date	Revision
© copyright		
Client		
Mr & Mrs I Brown		
Job Title		
132 Cockney Hill, Tilehurst, Reading, RG30 4EX.		
Drawing Title		
As Existing Plan & Typical Section.		
Scale 1 : 50		
Date	July 2020	Drawn by JRB
Drawing No.	Survey- 01	Rev.
		-