



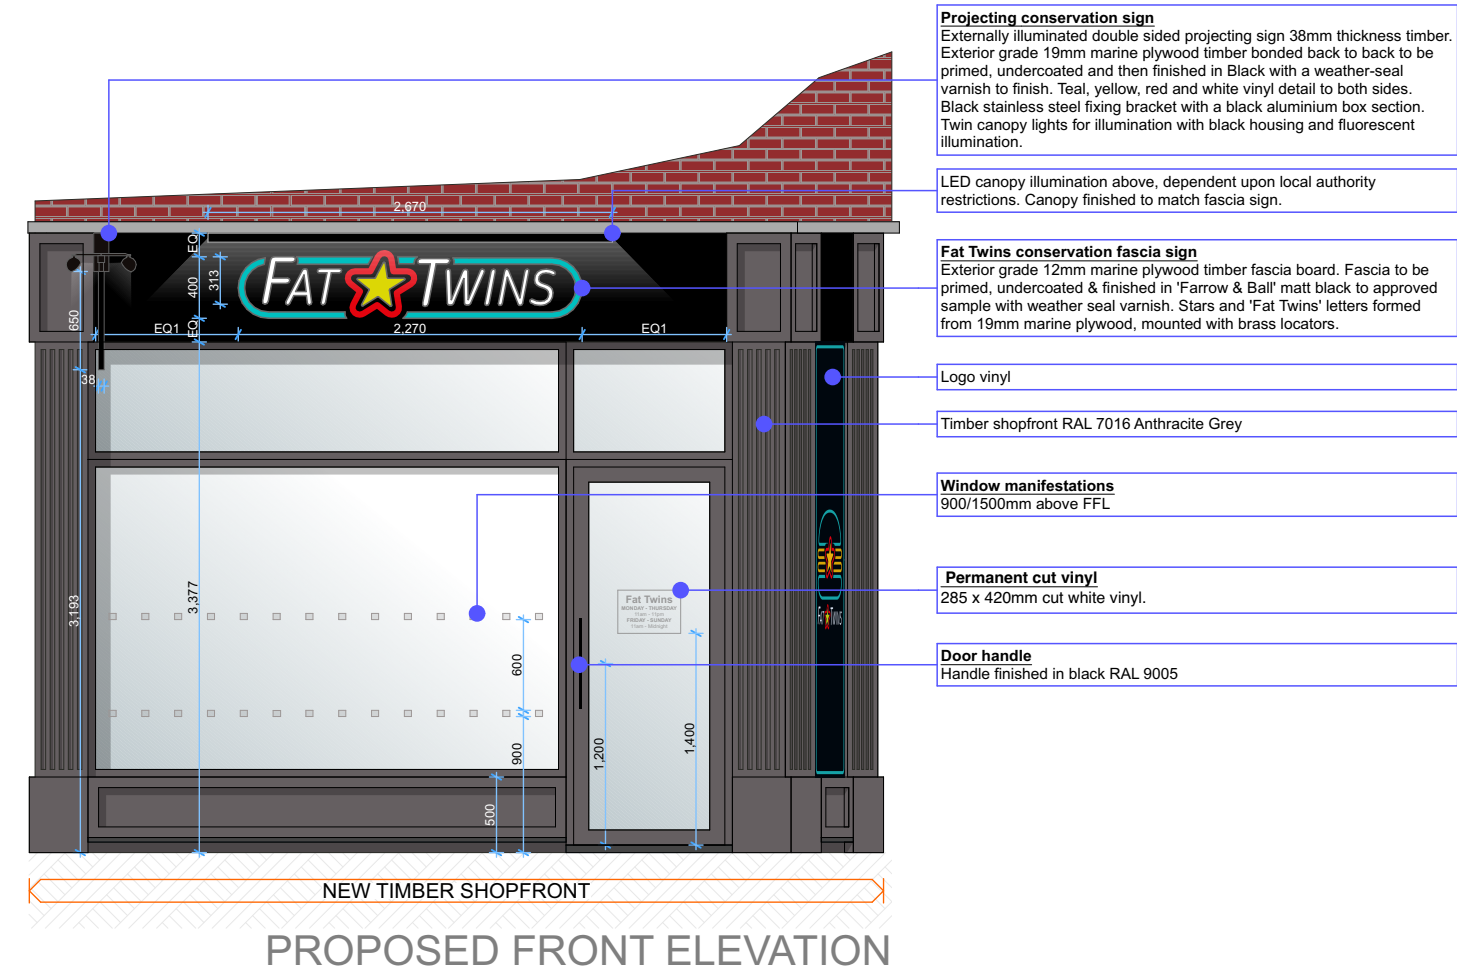

SECTION OF FASCIA SIGN

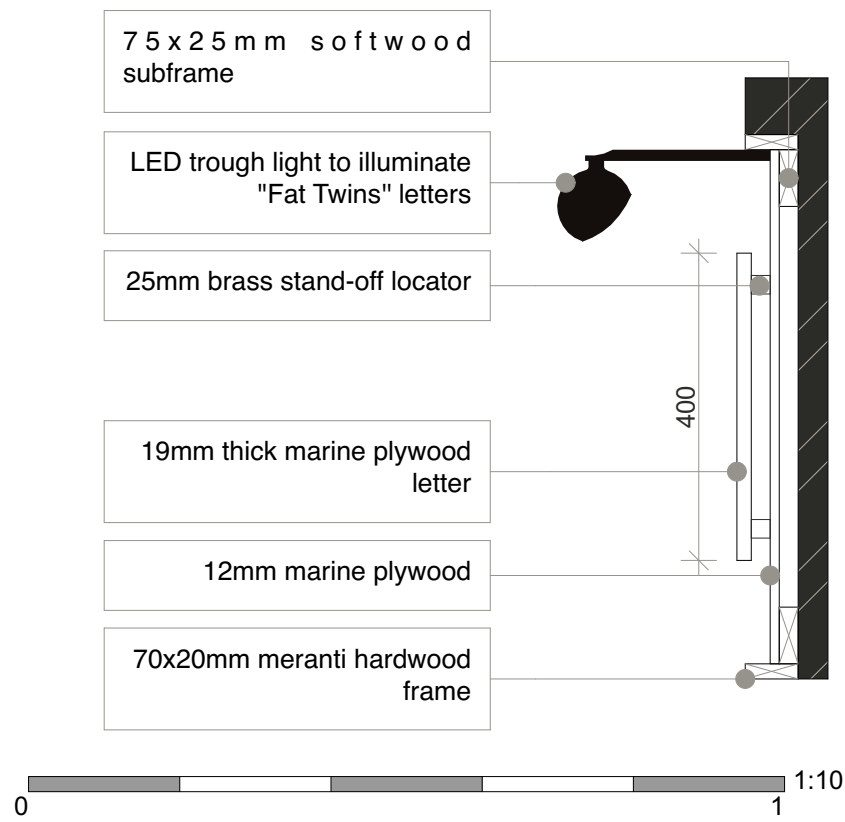

architecture design limited
The Fitted Rigging House
Anchor Wharf
The Historic Dockyard,
Chatham, Kent, ME4 4TZ

+44 (0)1634 791166
www.adesign.ltd
@adesignlimited
registered in England and Wales No.0811022
Originator: Cedric Shostia
Checked by: MP

Client: Downtown Kitchen Ltd
Drawing no: 76.25/A.02.5
Date: 01/03/2021
Revision: #Revision
Scale: 1:50, 1:10 @ A1
Site address: 105a Oxford Road, Reading

This document and its design content is copyright ©. It shall be read in conjunction with all other associated project information including models, specifications, schedules and related consultants documents. Do not scale from documents. All dimensions to be checked on site. Immediately report any discrepancies, errors or omissions on this document to the Originator. If in doubt ASK.

Proposed External Elevation

0 1 2 3 4 1:50

