
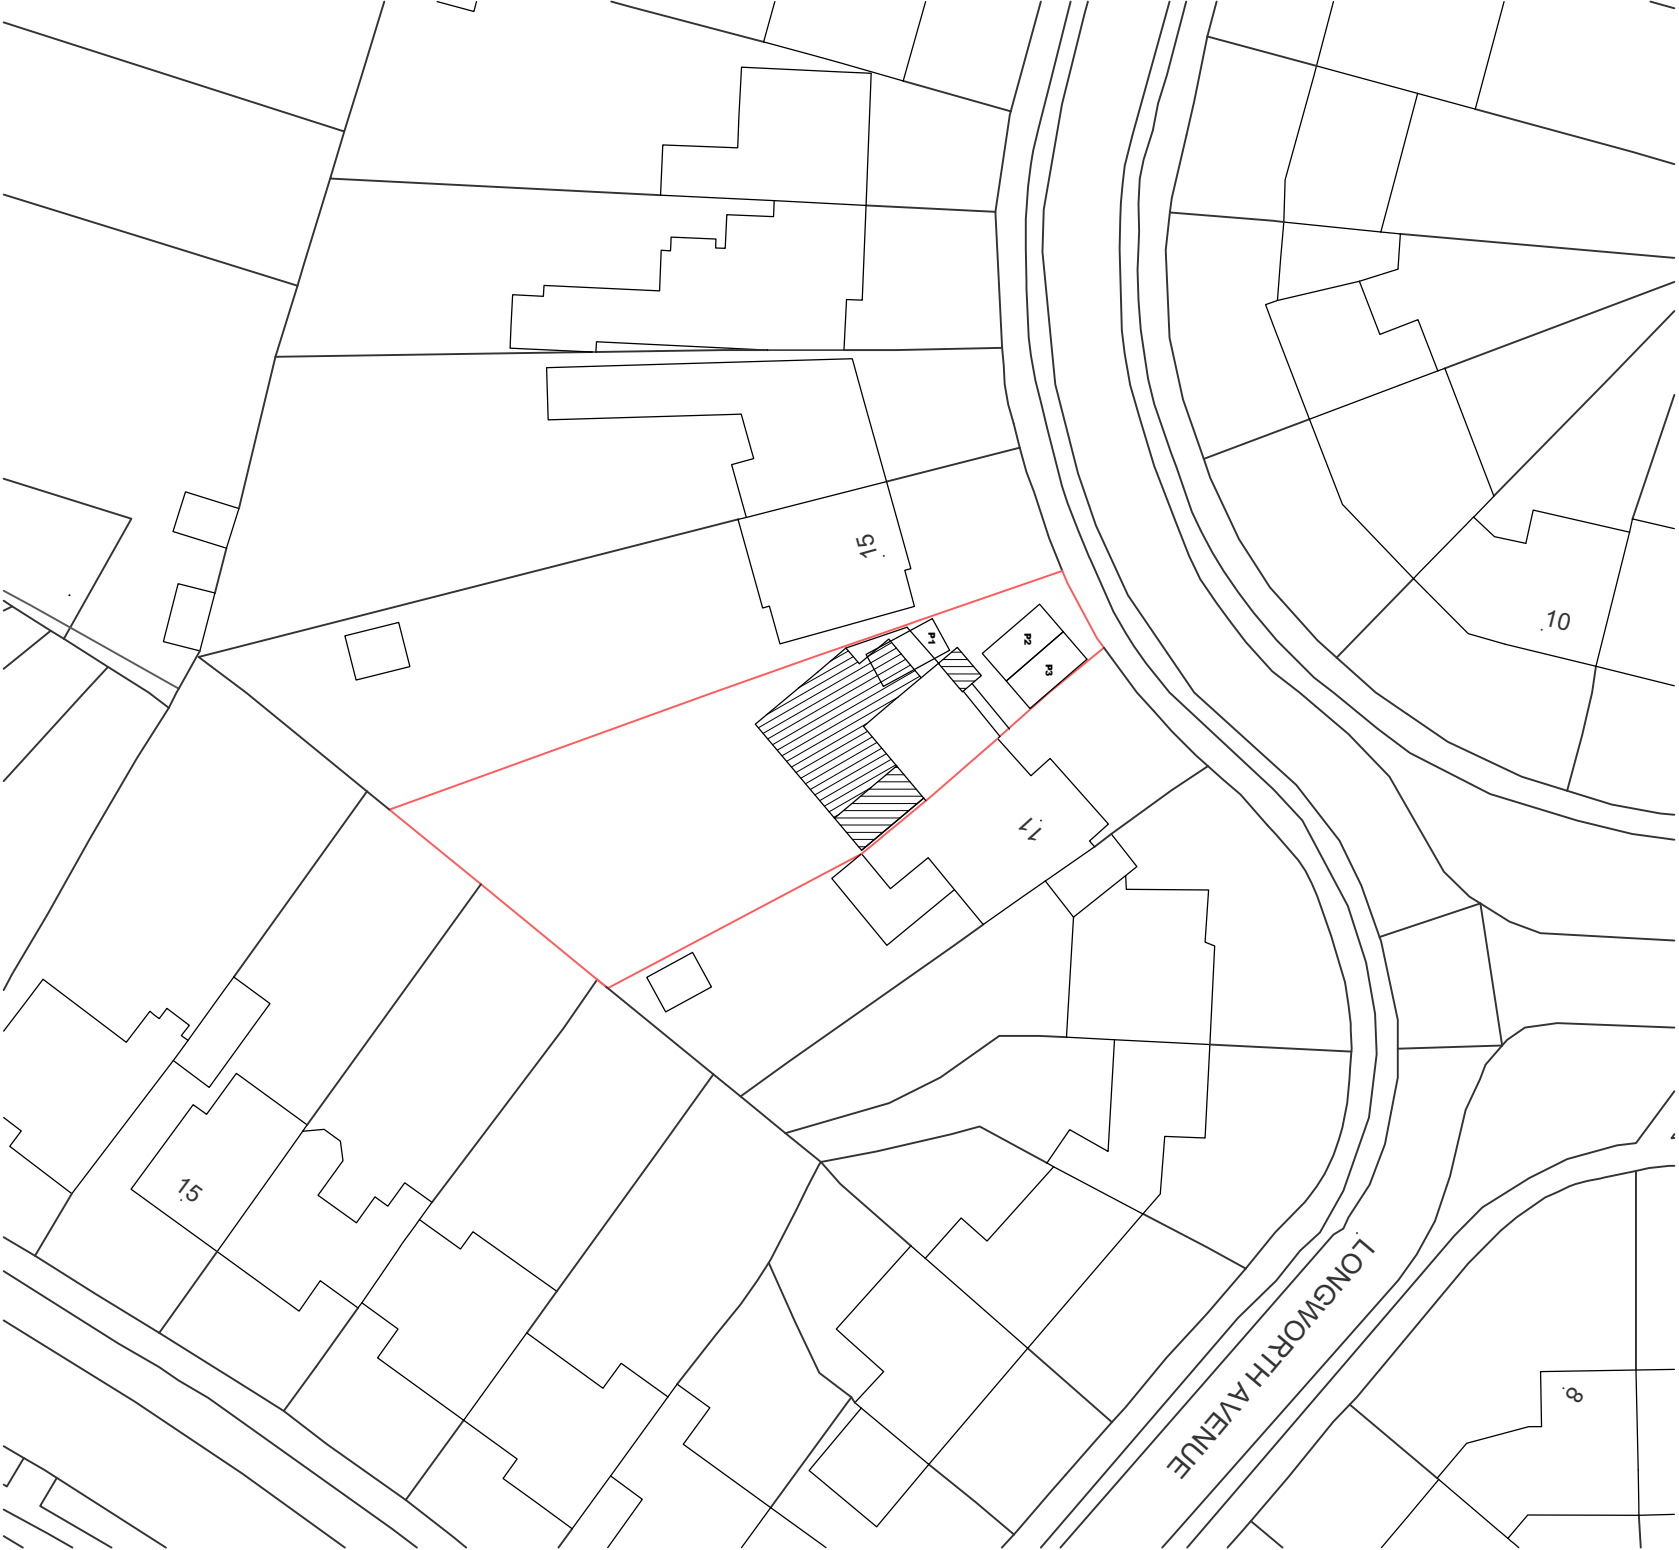
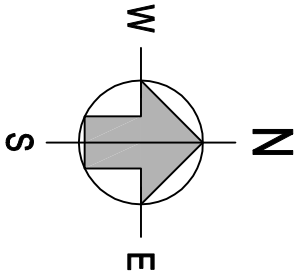
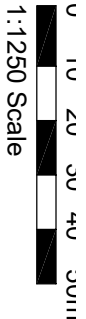


Block plan

Scale 1:500

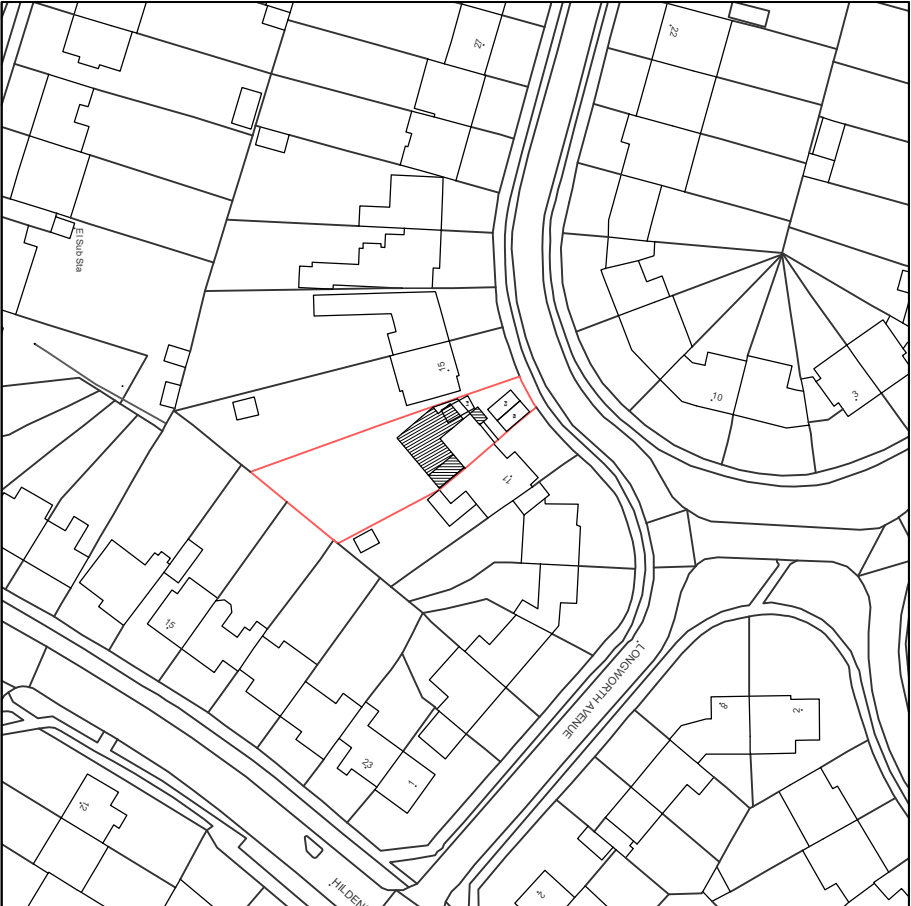

Site location plan

Scale 1:1250

©Crown Copyright and database rights 2019 OS Licence no. 100019980



ARD

CHARTERED ARCHITECT
PROSPECT COTTAGE
26 WINDMILL ROAD
MORTIMER COMMON
BERKSHIRE
RG7 3RN

PROJECT
Proposed Extensions and Alterations
13 Longworth Avenue, Tilehurst, Reading, Berks RG31 5JU

DRAWING TITLE
Site Location Plan and Block Plan

Mob. 07950 311036

CLIENT
Richard Goddard

DATE
27/01/2020

SCALE
1:1250 & 1:500 @ A3

DWG. NO.
20/04/06

REVISION