



NOTE:
- SURVEY DRAWINGS ARE BASED ON CHECK SURVEY INFORMATION FROM ORIGINAL DRAWINGS
- DIMENSIONAL CROSS REFERENCE CHECKS TO BE TAKEN IN RELATION TO THIS SURVEY WHERE
REQUIRED FOR FUTURE DESIGN & SUBSEQUENT CONSTRUCTION DRAWINGS

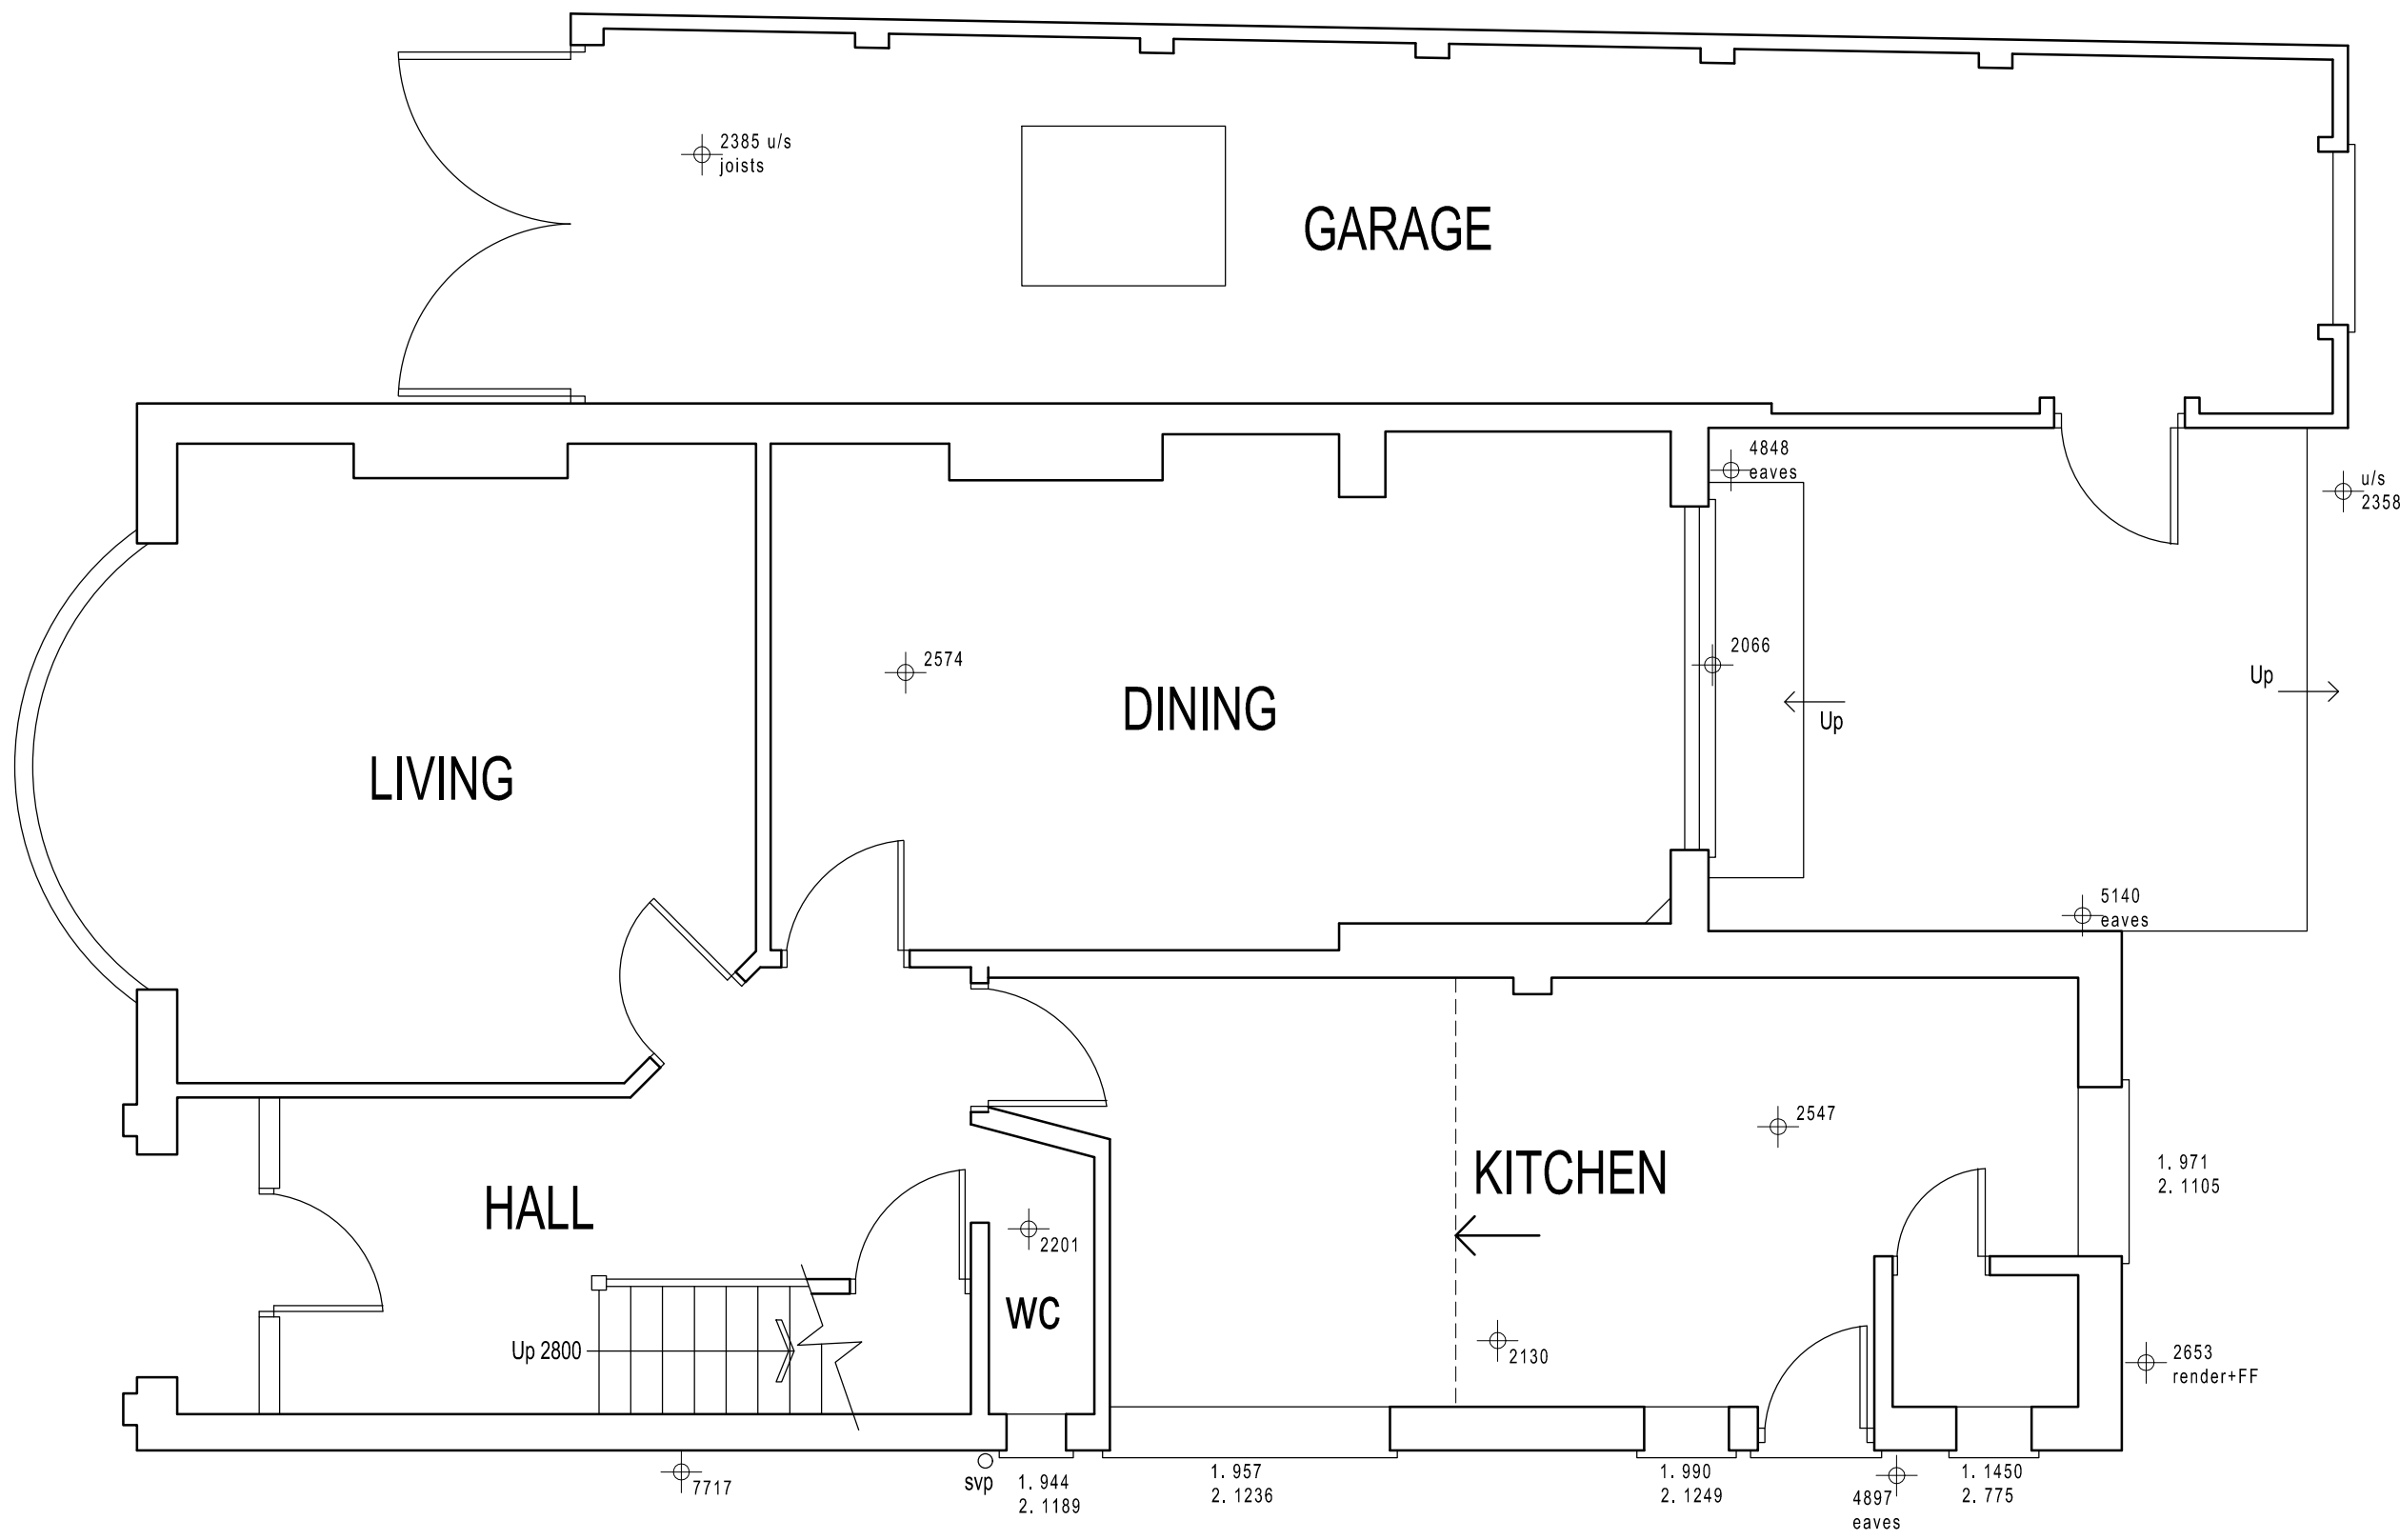

GROUND FLOOR PLAN

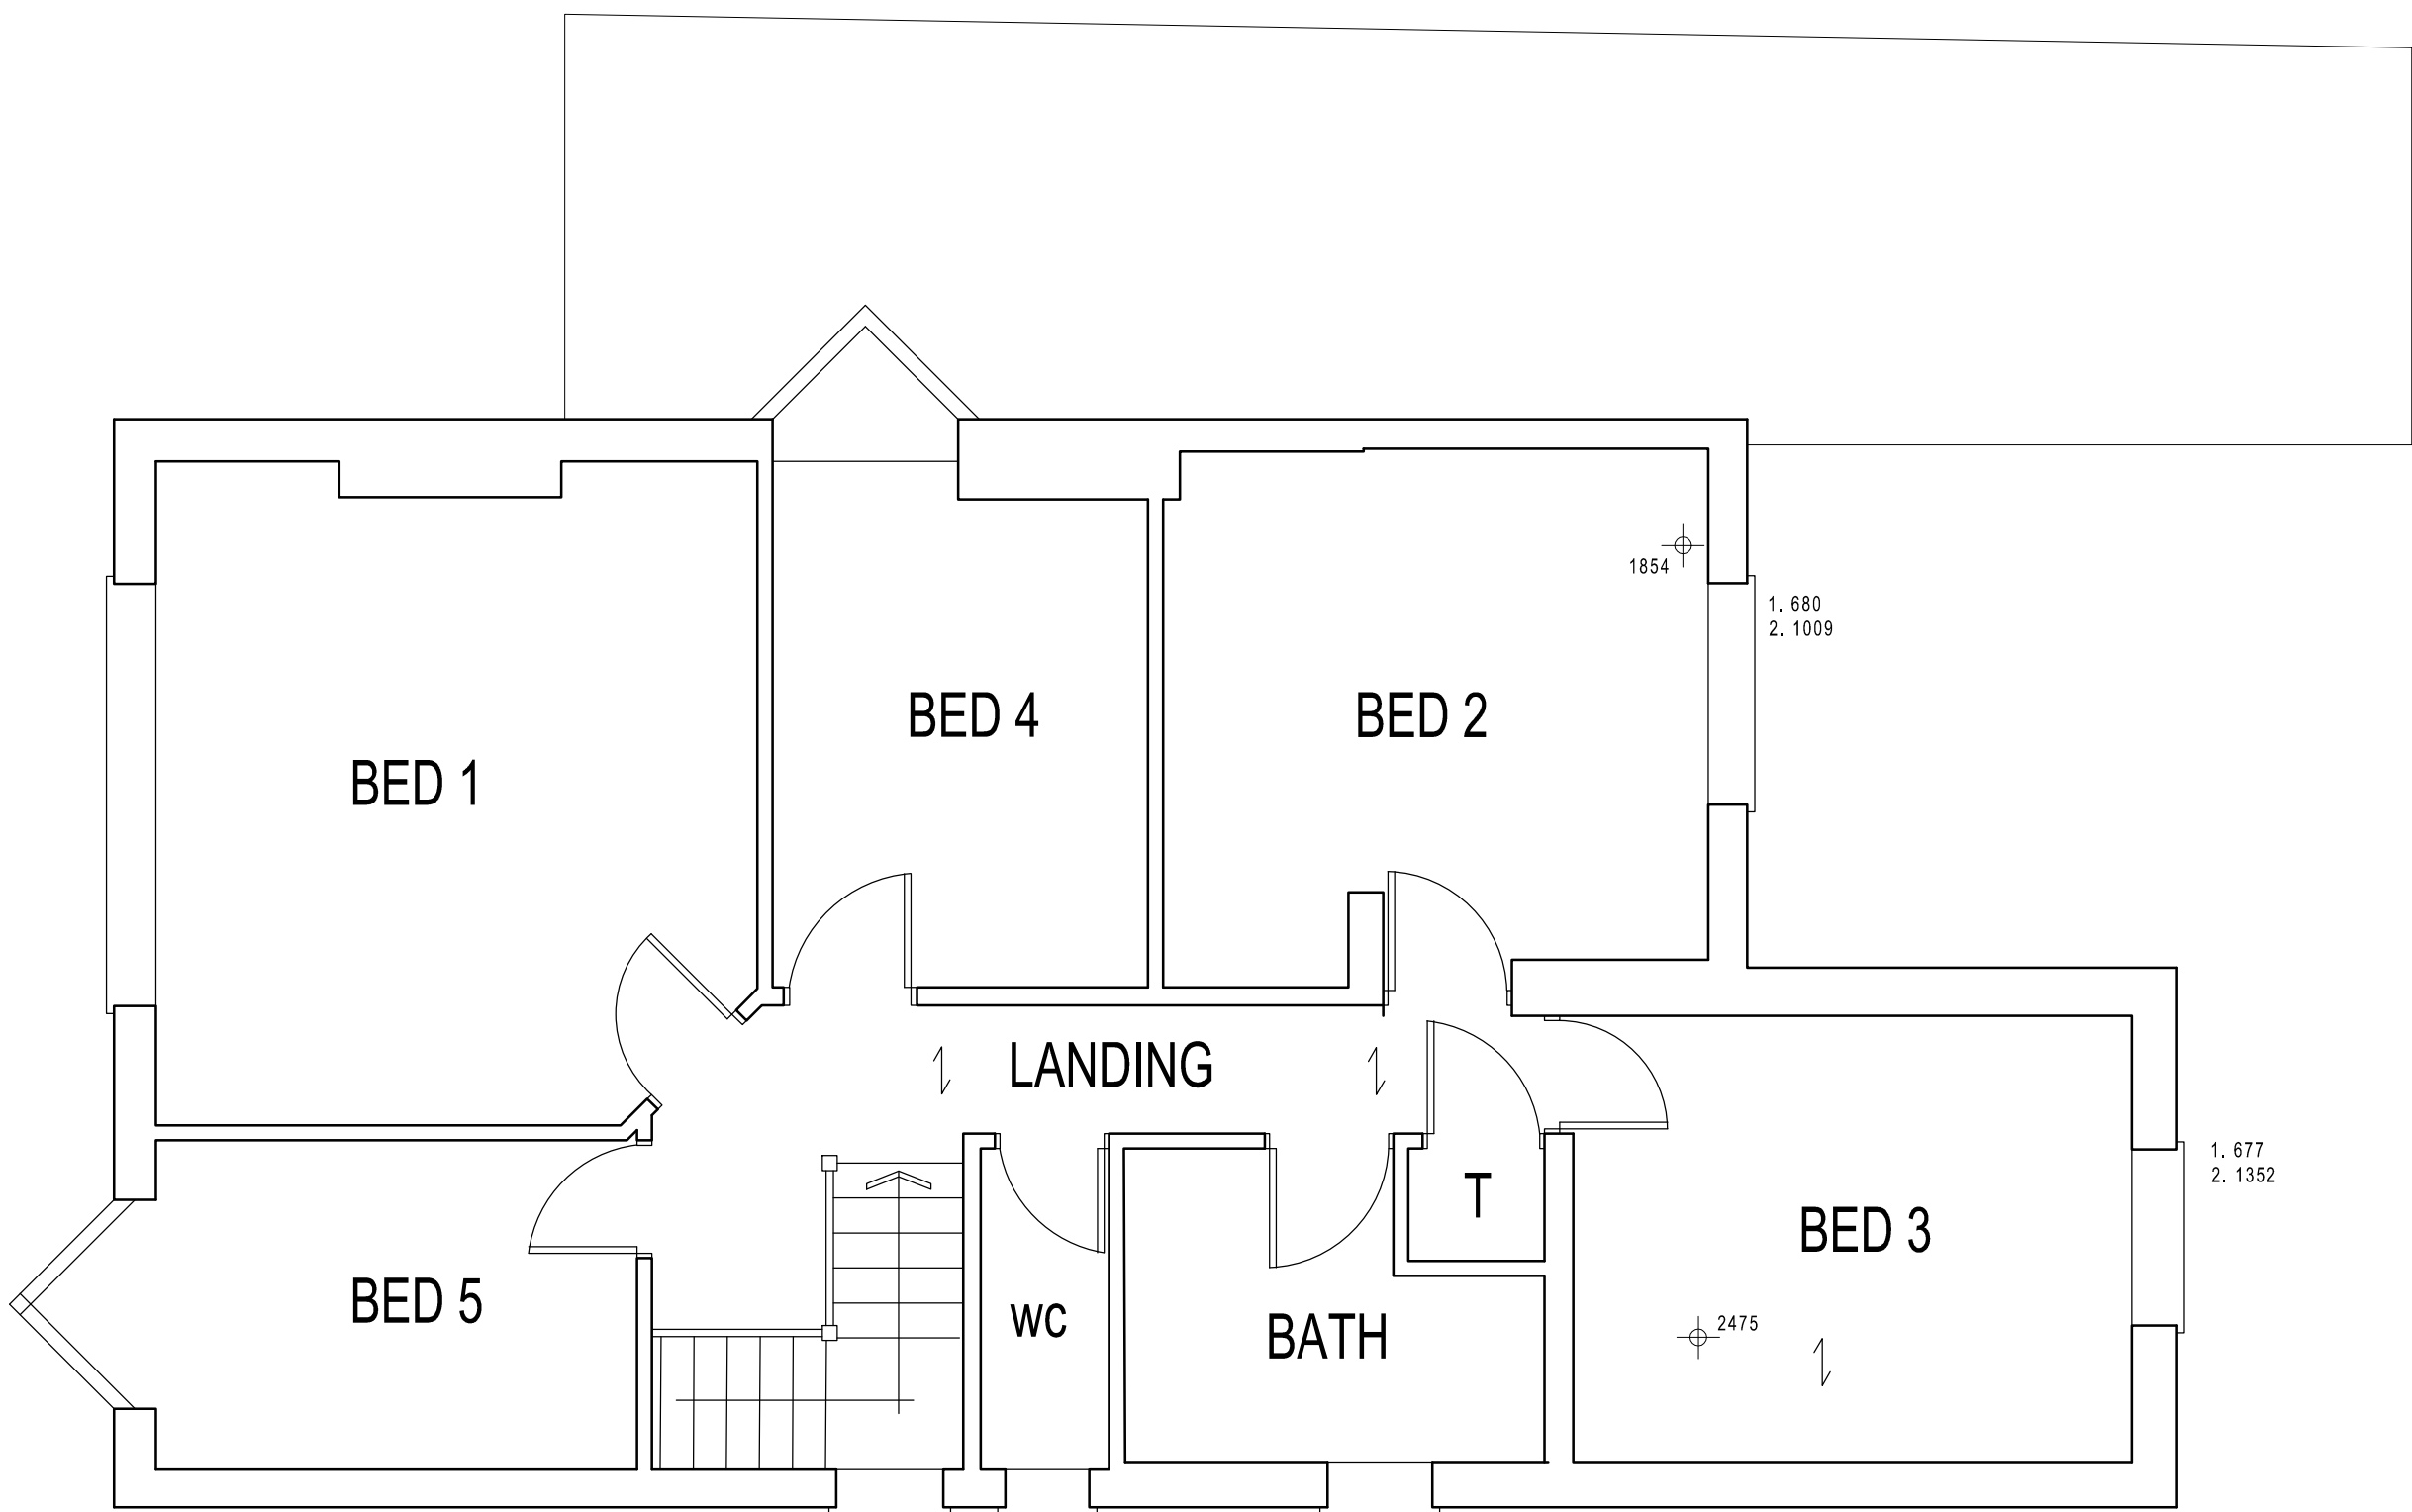

FIRST FLOOR PLAN

1:50 scale Bar
This Drawing has been produced for printing onto A1 size paper.
If printing on A3 please use the scale below for reference.

