

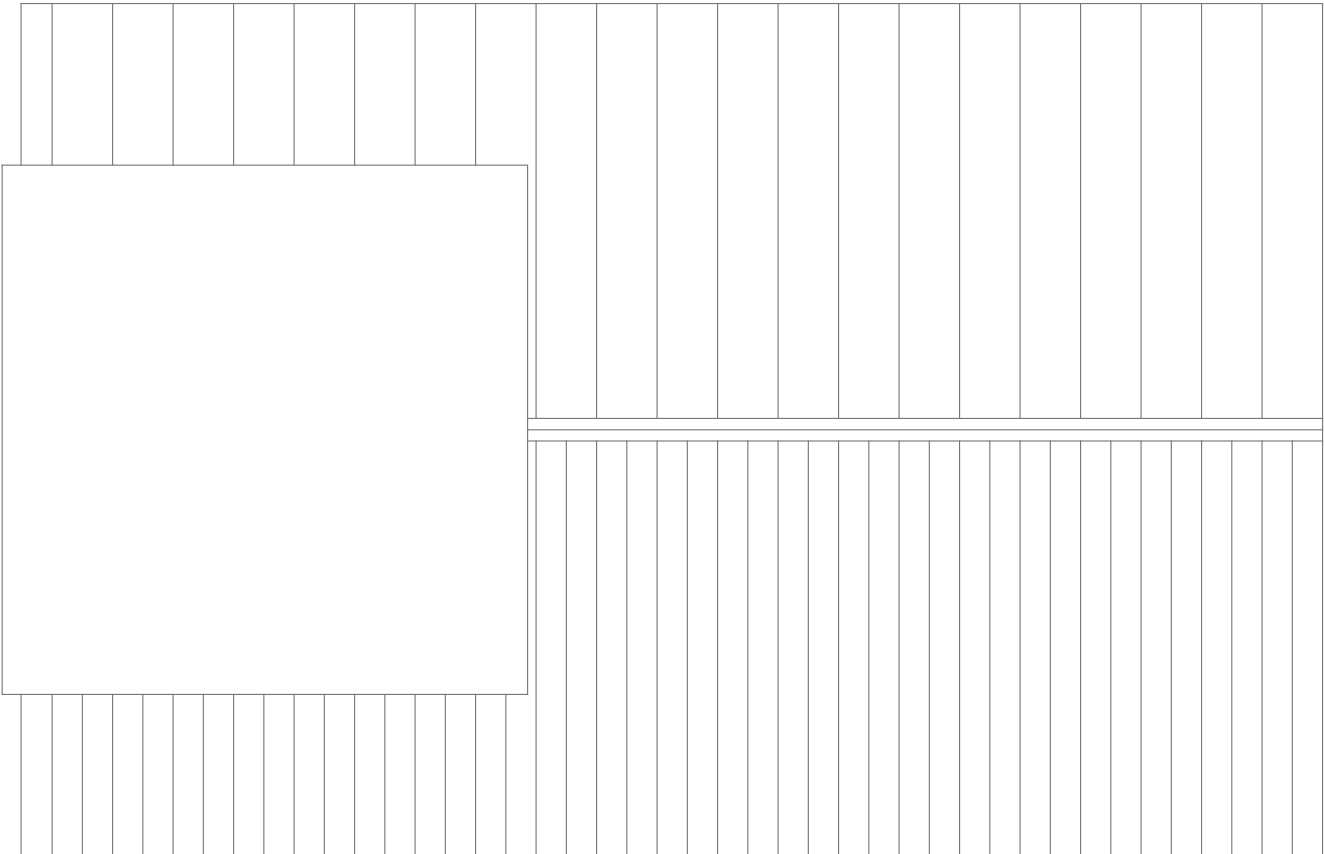


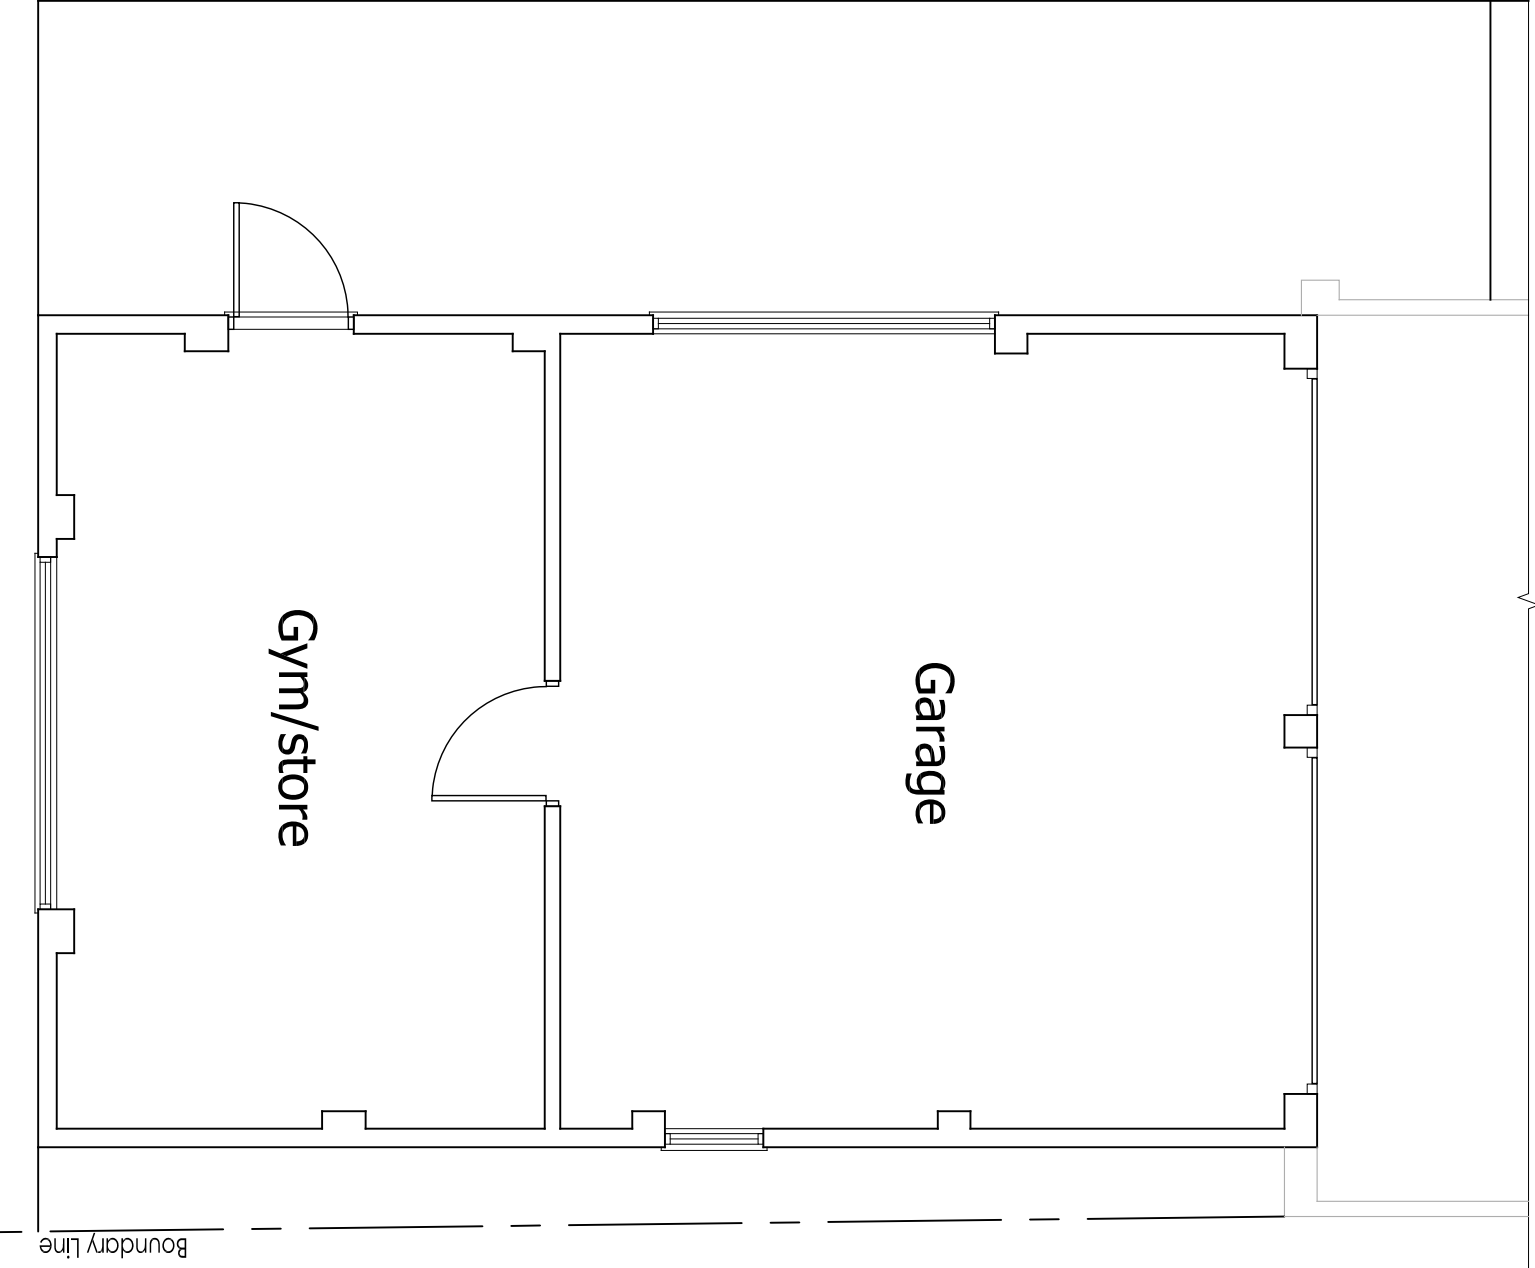

This drawing has been prepared without the benefit of a measured building survey or topographic information.

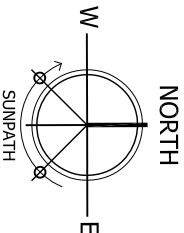

PLANNING

Project
71 Henley Road, Caversham
Reading RG4 6DS
Drawing Title
Existing Plan Layout

Date	22.02.21	Scale	As noted @A3	Drawn by	SJ
Project No	132	Drawing No	002	Revision	-