


## SITE LOCATION

SCALE 1:50000

Ordnance Survey map extract based upon Landranger map series with the permission of the controller of Her Majesty's Stationery Office.
Mono Consultants Limited licence no. ES100017753.
Crown copyright.

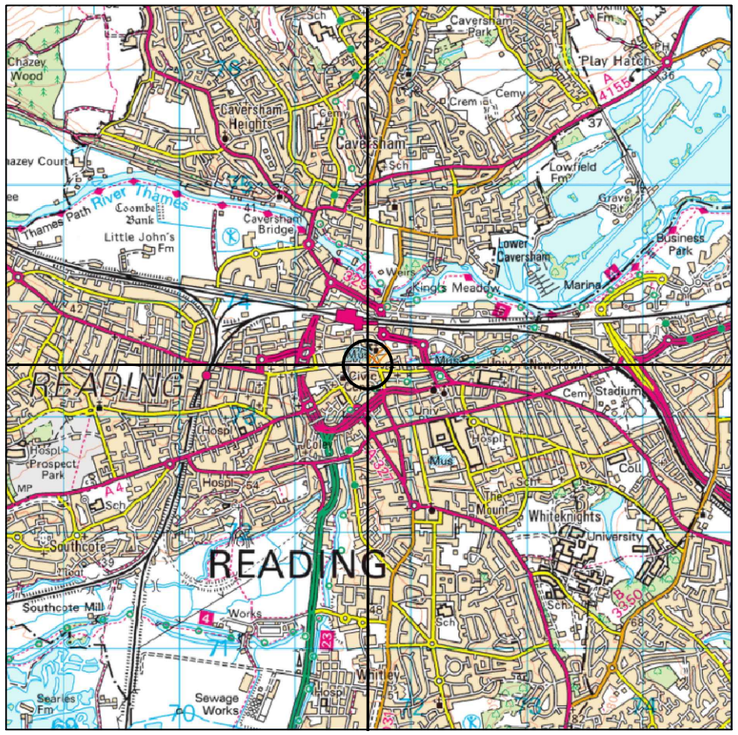


## DETAILED SITE LOCATION

SCALE 1:1250

Ordnance Survey map extract based upon Landranger map series with the permission of the controller of Her Majesty's Stationery Office.
Mono Consultants Limited licence no. ES100017753.
Crown copyright.

GENERAL NOTES

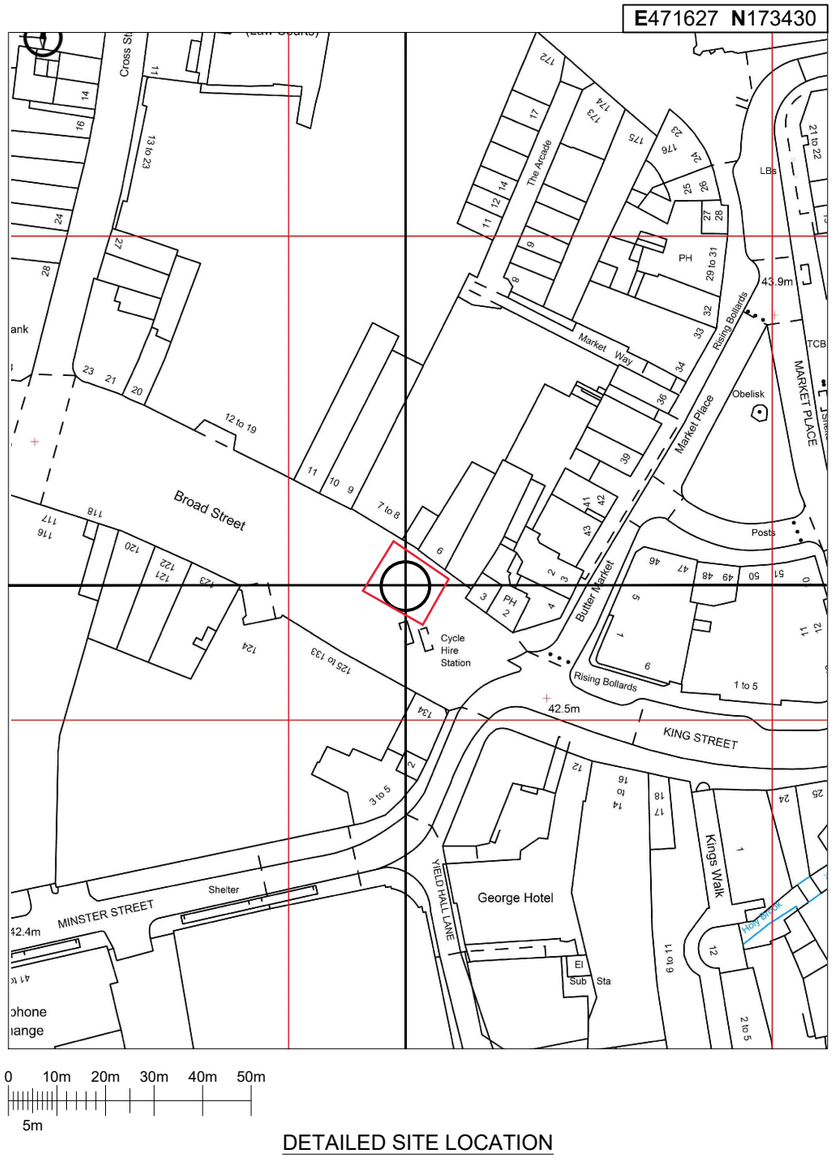Use written dimensions only, do not scale from drawing. Use latest revision of all referenced information.

| LAT 51.45532 | LONG −0.97052 |
|---|---|

| Rev | Date | Description | Drawn | Chkd |
|---|---|---|---|---|
| A | 13.08.21 | New BT Streethub Structure | MD | JE |


mono
MONO CONSULTANTS LIMITED
70-76 Steam Packet House
Cross Street
Manchester, M2 4JG
t. 44 (0)161 839 8839
www.monoconsultants.com


BT

Drg Status
PLANNING

Cell No. & Name
READ001a

Site Name & Address
Pavement O/S Sainsbury's and Tortilla, 7–8 Broad Street, Reading, RG1 2BH

Drawing Title
SITE LOCATION MAPS

| Scale | As Shown | Date | 13.08.2021 |
|---|---|---|---|
| Drawn By | MD | Checked By | JE |

| Drawing Number | Revision |
|---|---|
| 001 | A |

ORIGINAL DRAWING SIZE A3