


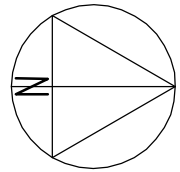
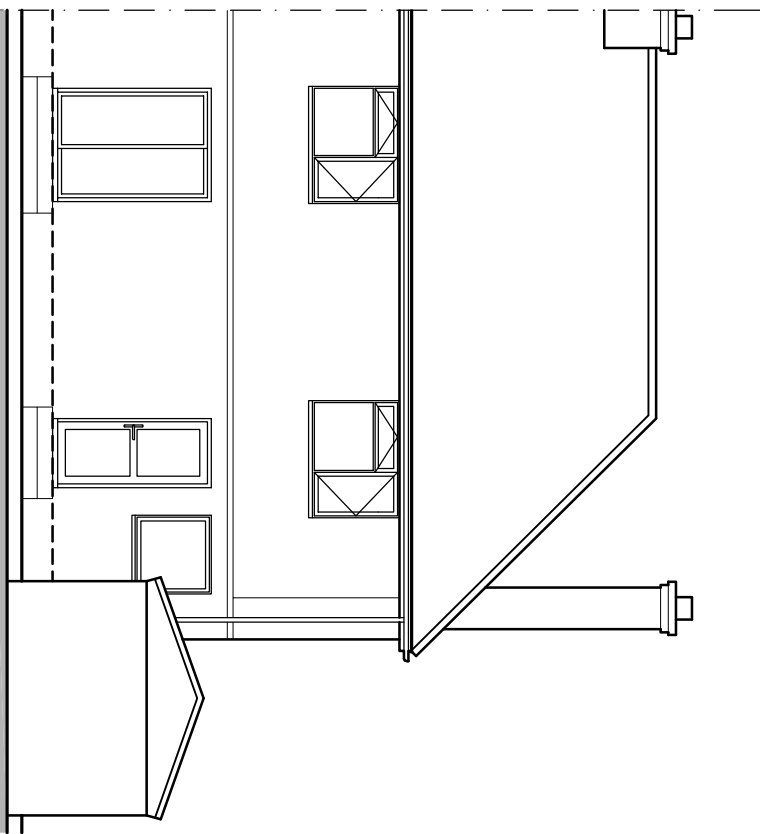
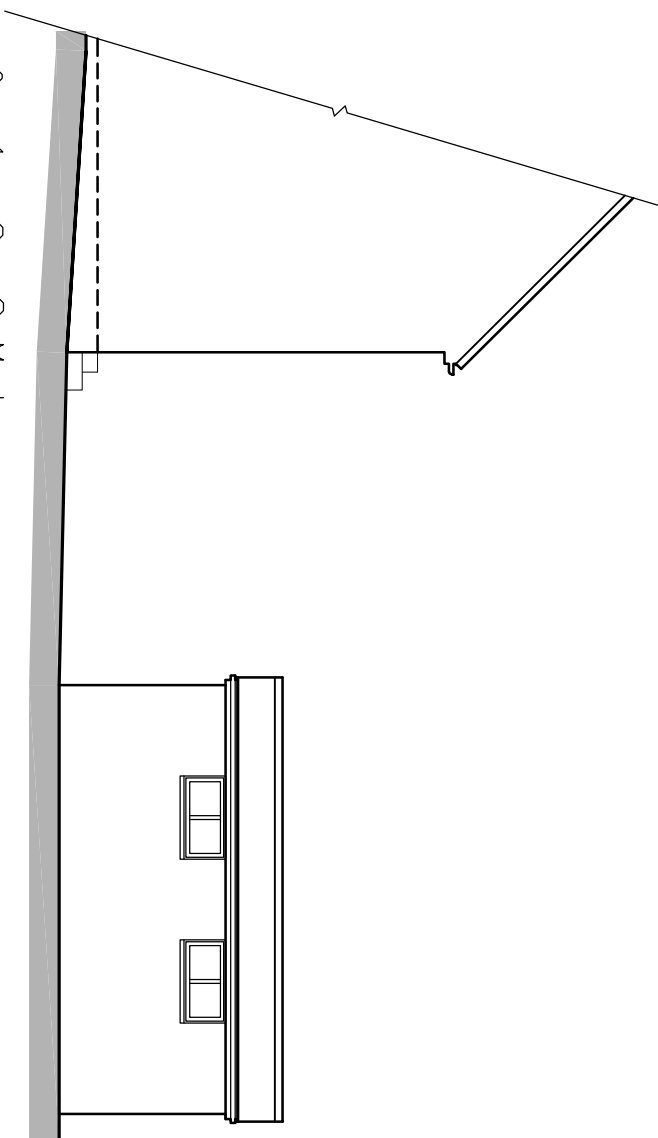
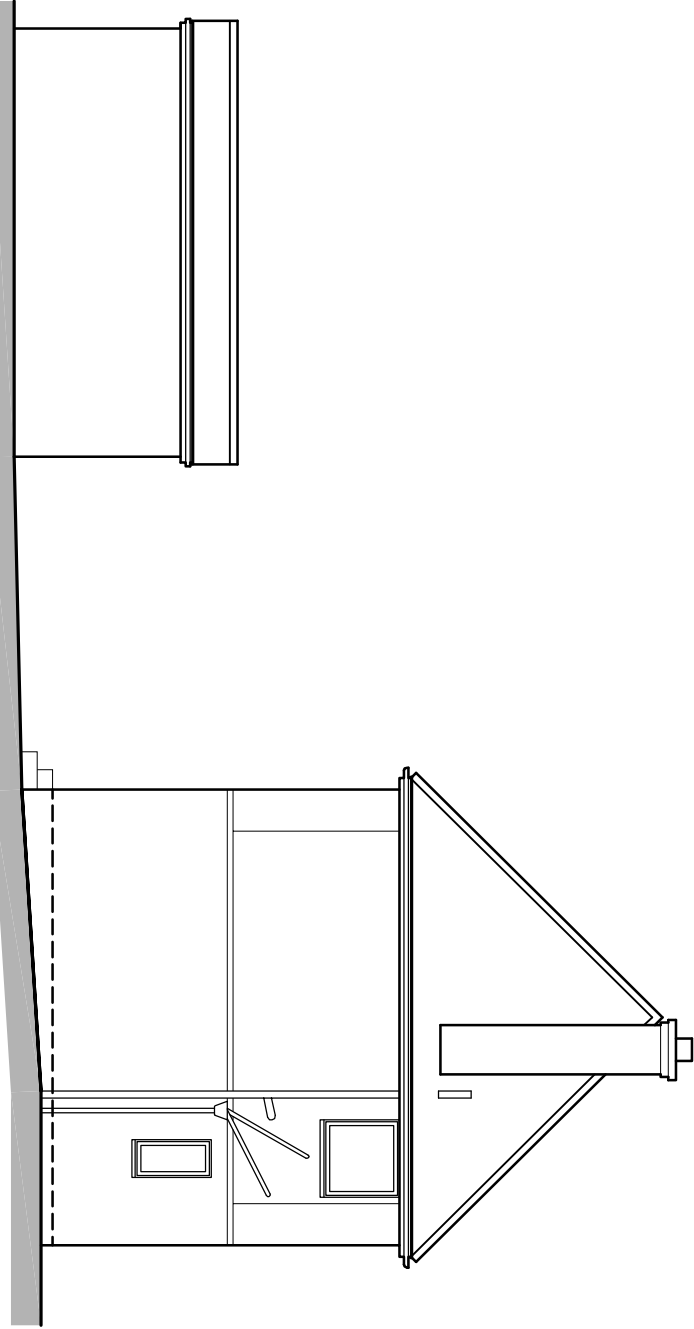


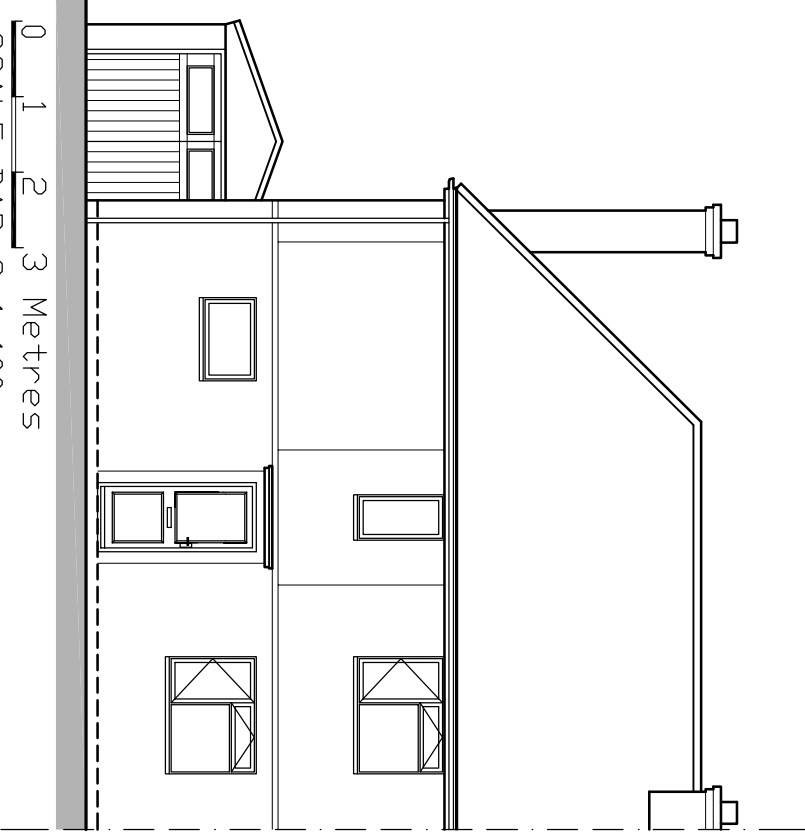

0 10 20 30 Metres
SCALE BAR @ 1-1250

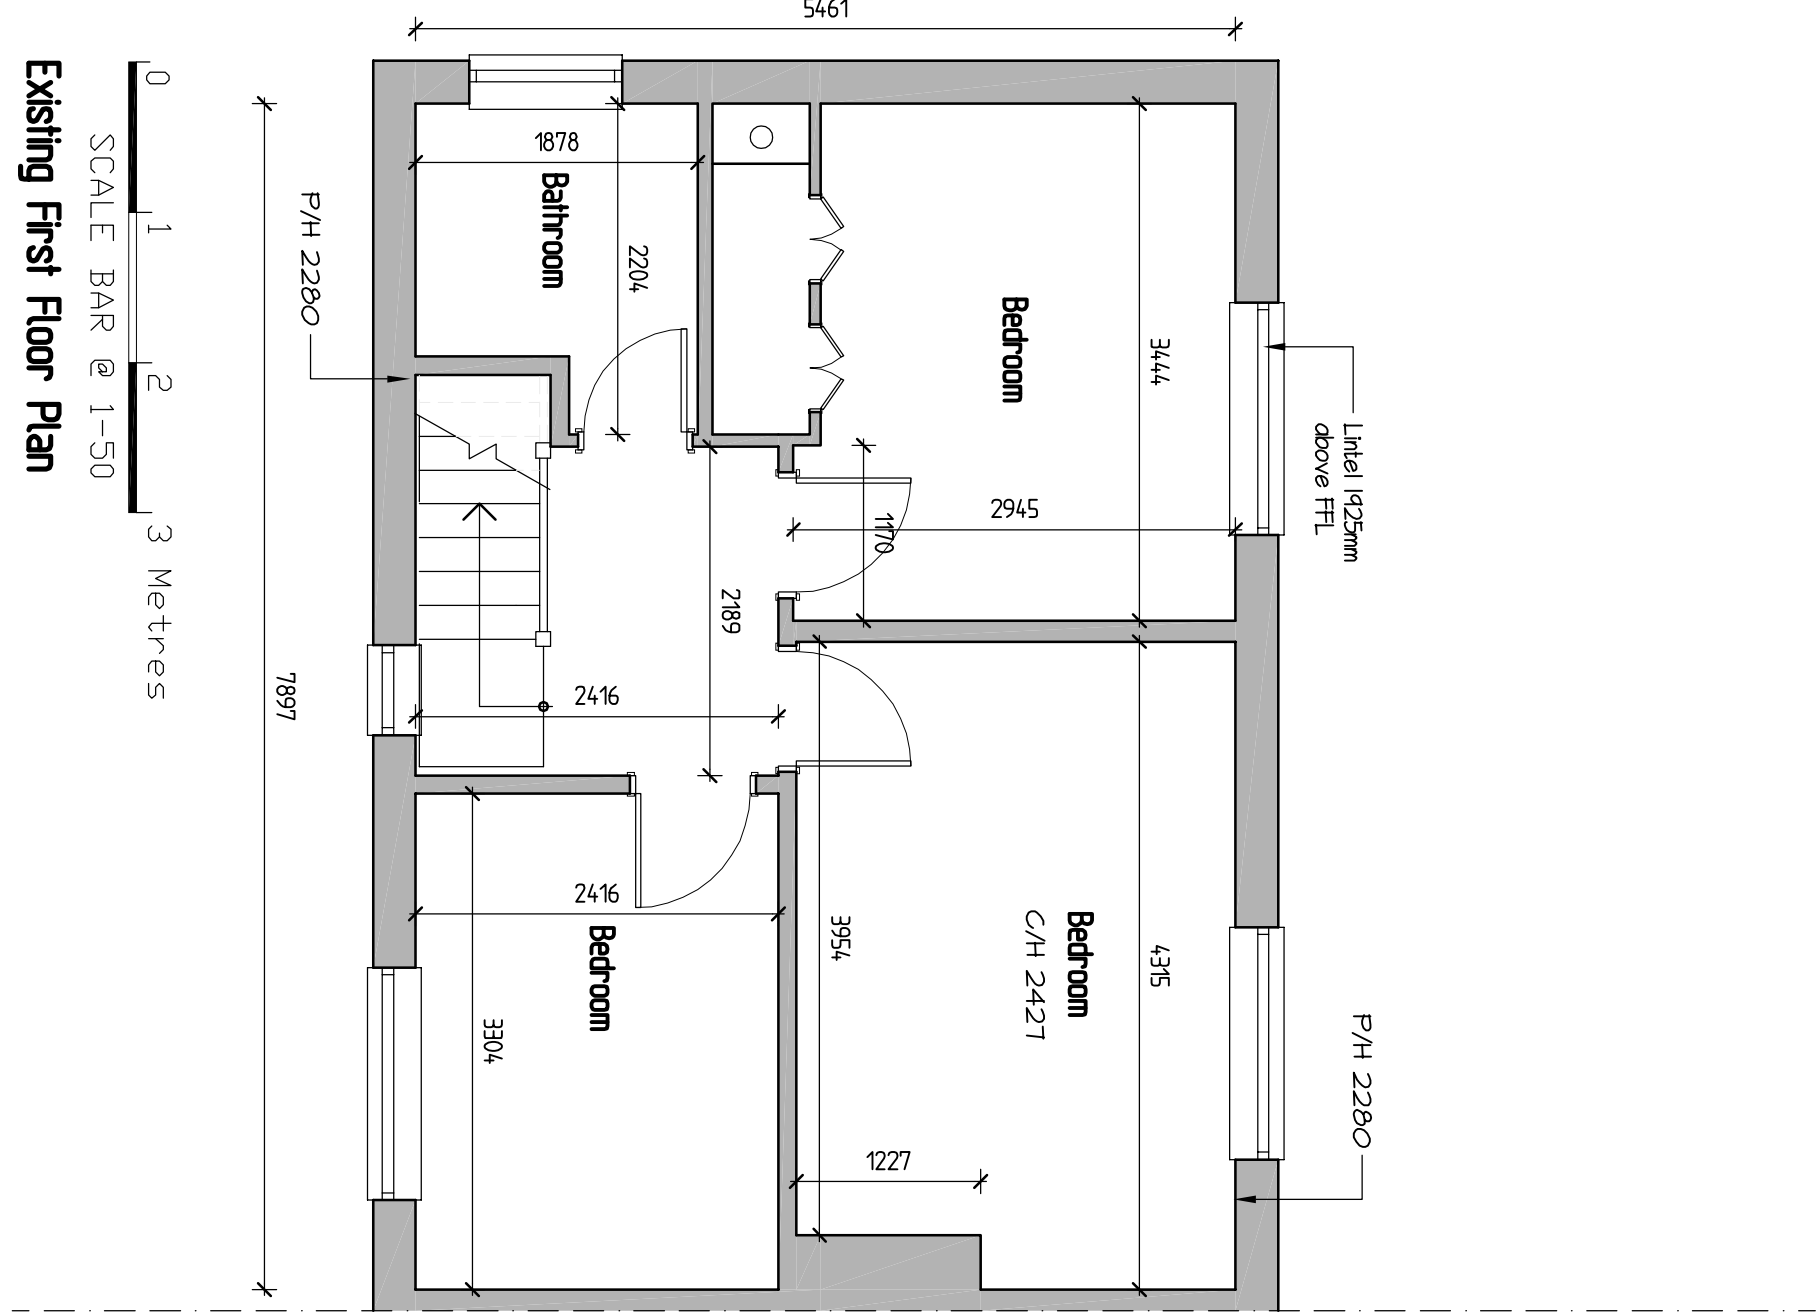

Location Plan 1:1250

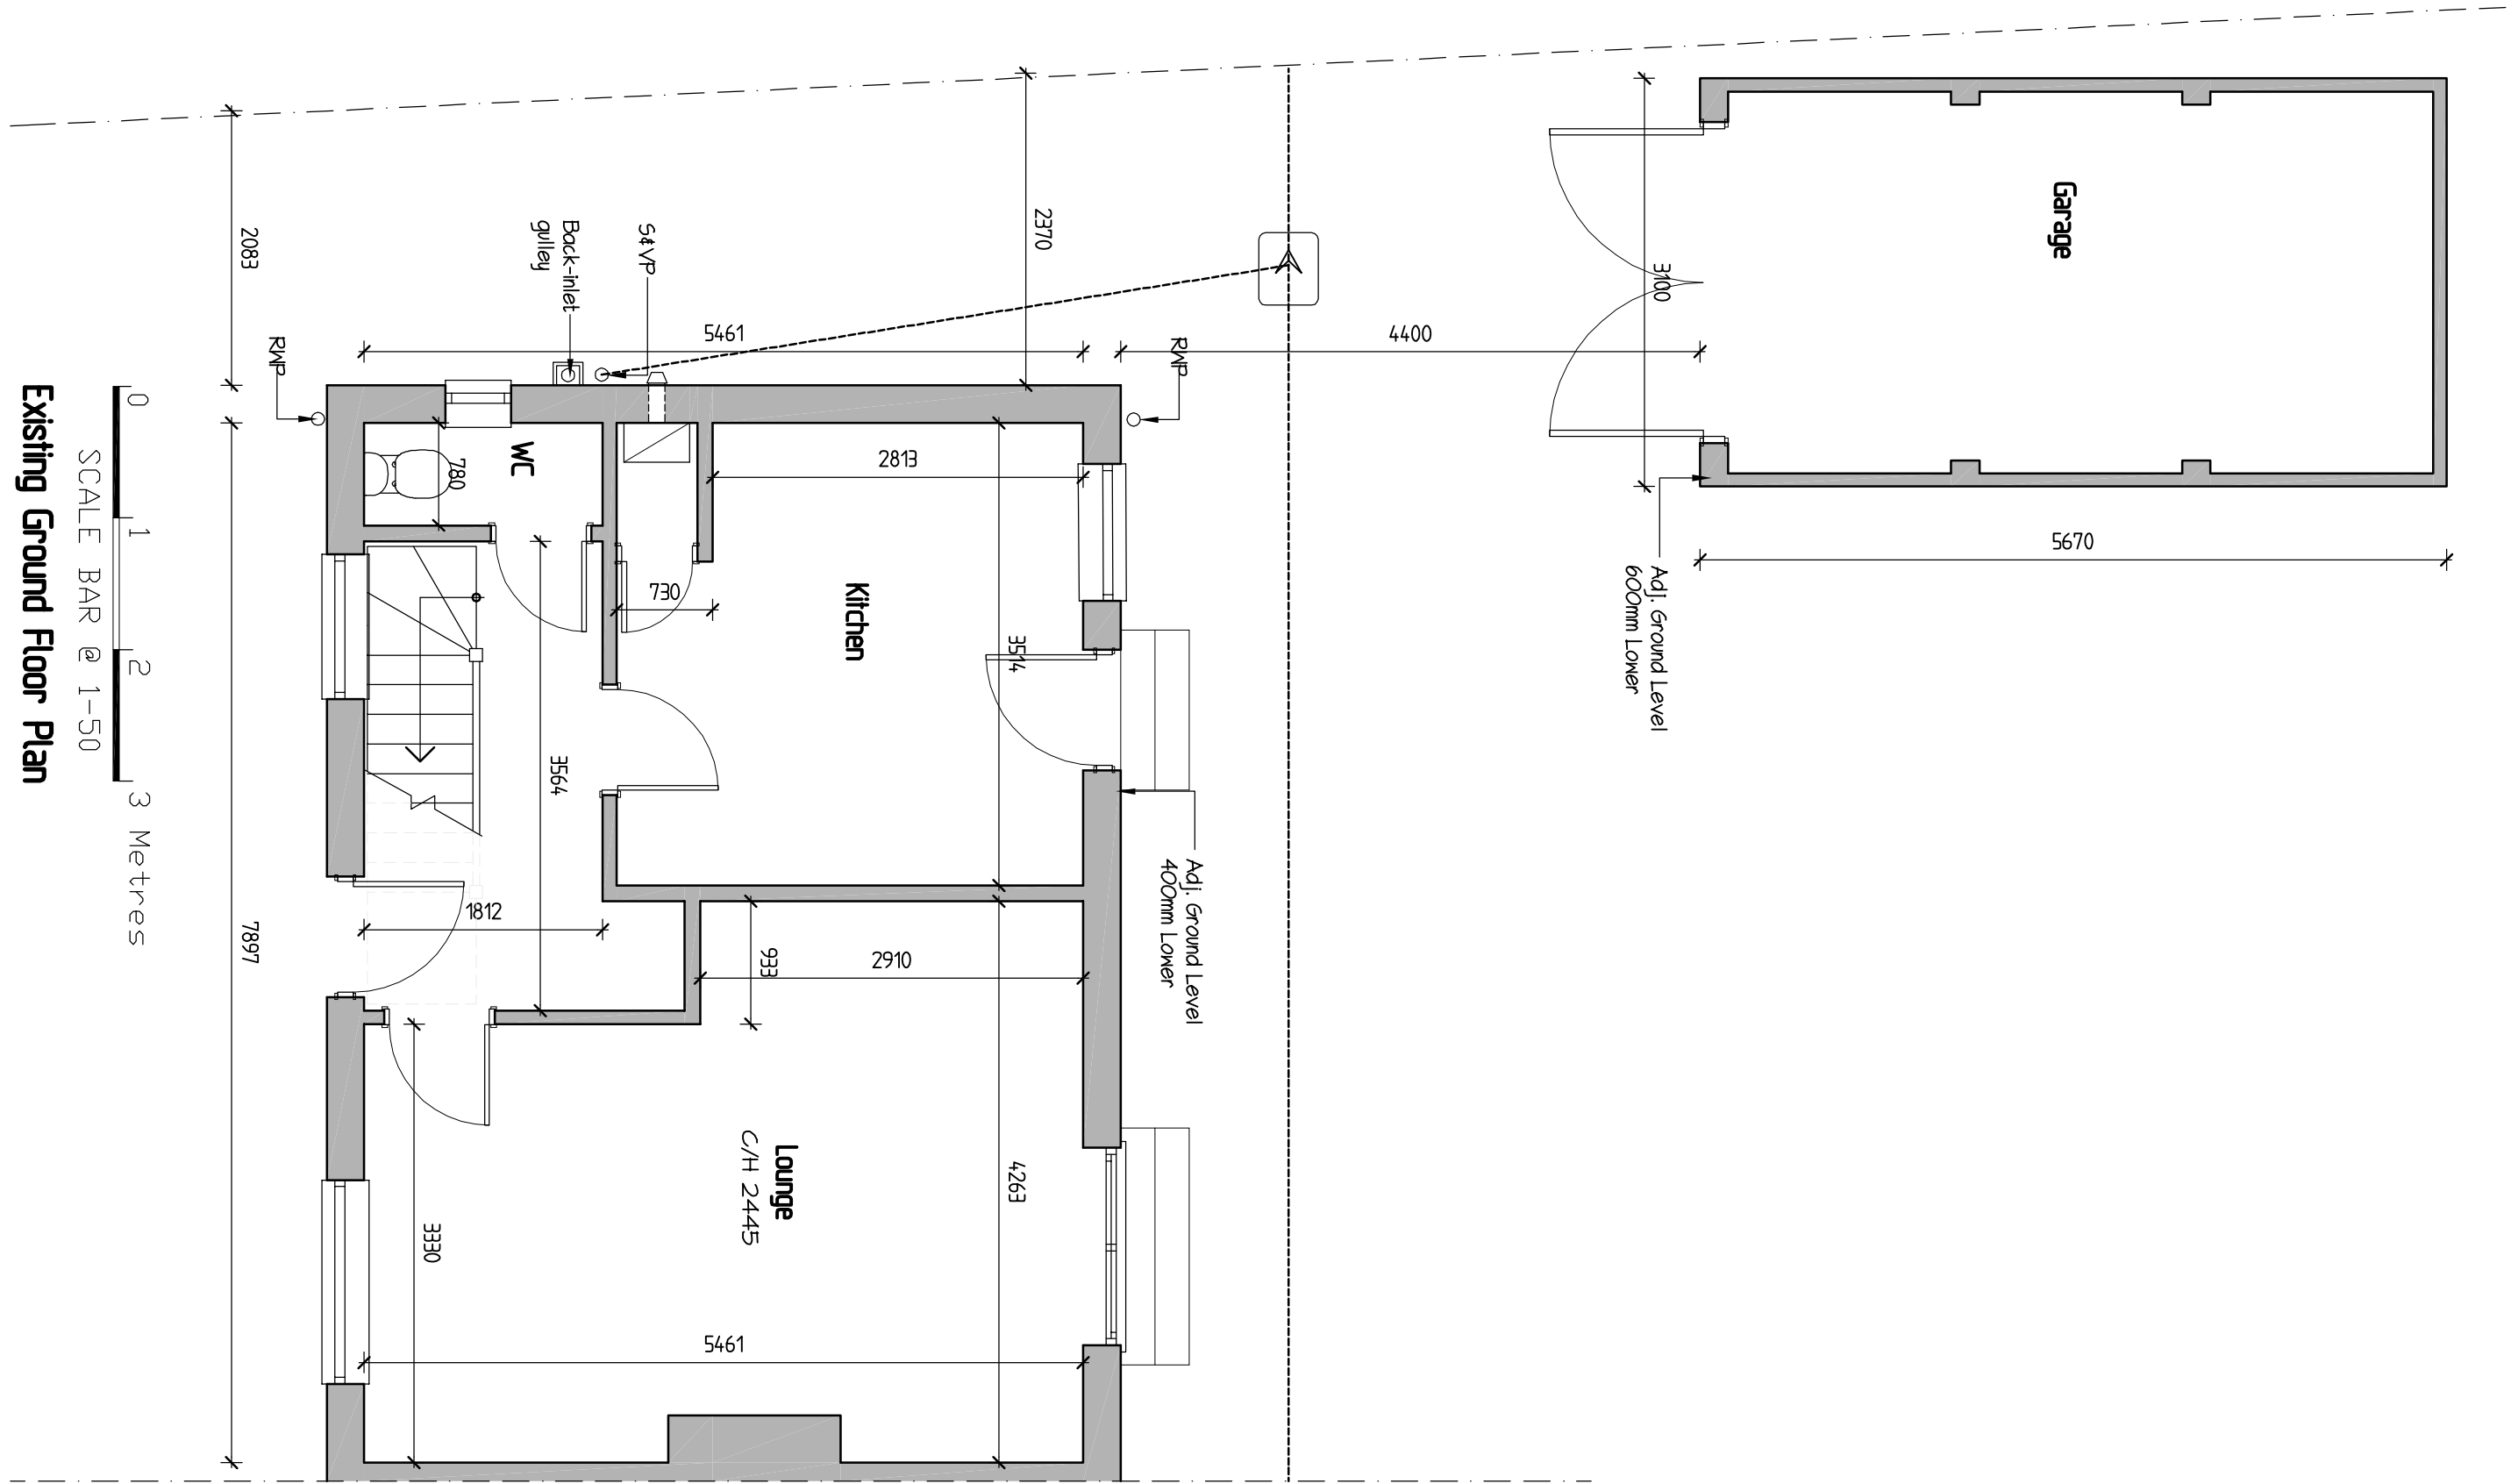

GREG
Farrell
Building & Design Consultant
greg@gregfarrell.co.uk

43 Wadsworth Way,
Tilbury, Essex,
Suffolk, Essex, UK
Tel: 01464 811111
Fax: 01464 811112
Mobile: 07967 009862

REVISIONS	Rev.	Description	Date
A	1	Location Plan added	11-12-2020

JOB TITLE

8 Knights Way
Emmer Green

Existing Plans & Elevations

SCALE 1:50 1:100 DATE September 2020 DRAWING No. A