

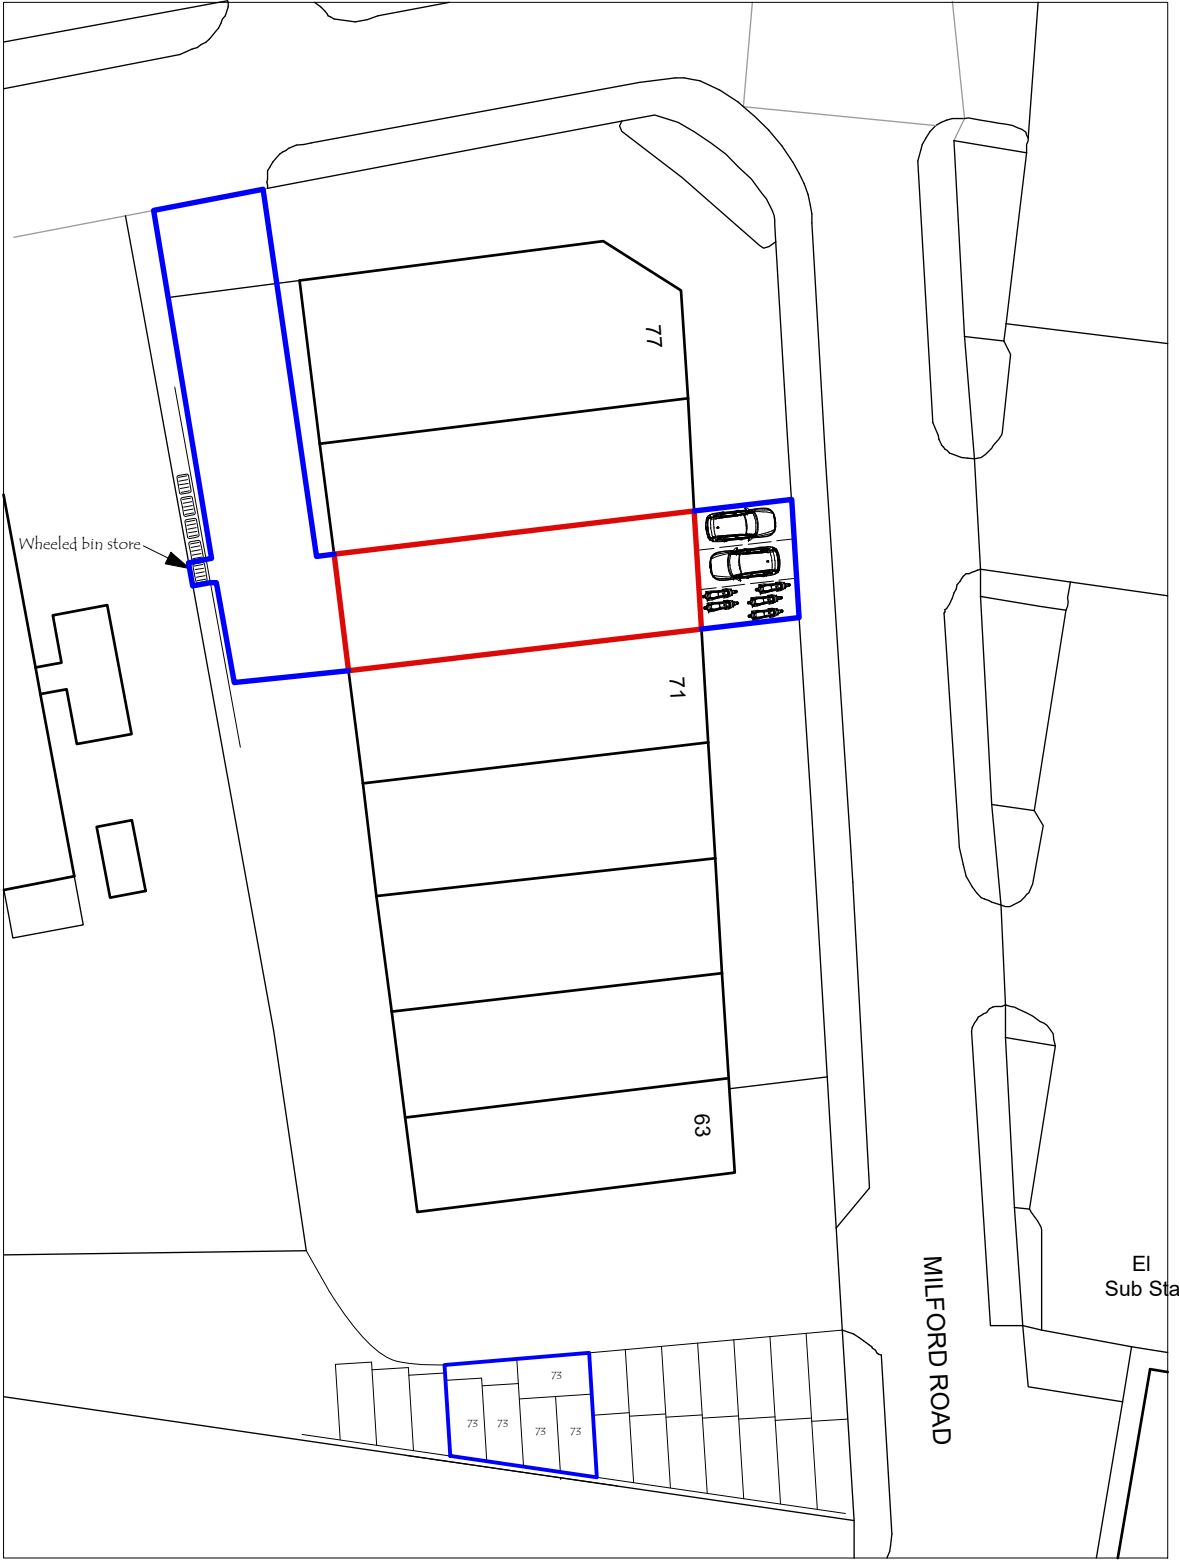


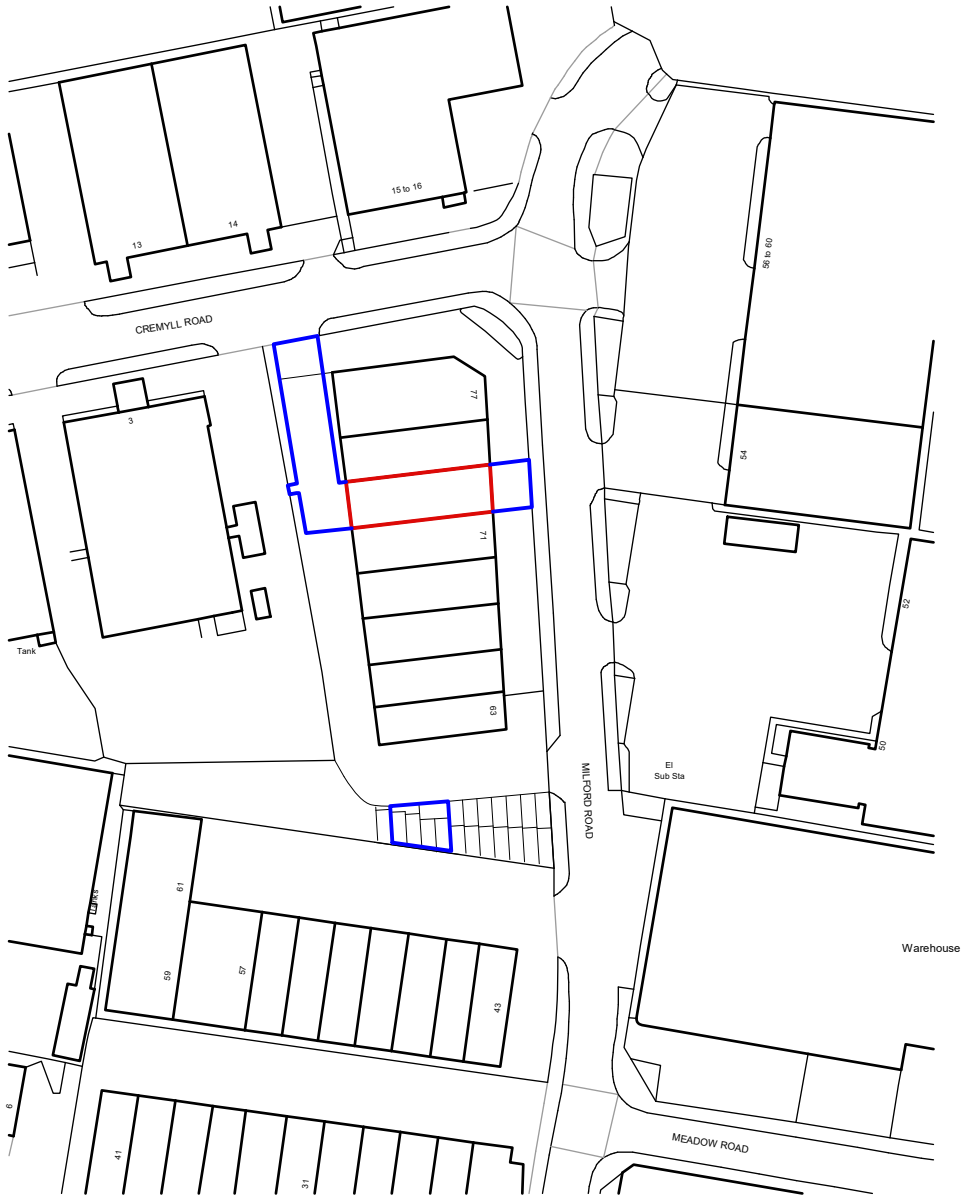

Block Plan 1-500
0 10 20 30 M

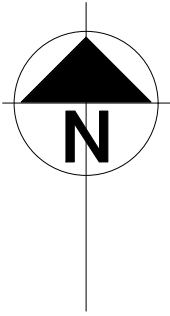

Mapping contents (c) Crown copyright and database rights 2020 Ordnance Survey 100035207

Location Plan 1-1250
0 10 20 30 40 50 M



Brooks Farm
Bath Road
Beenham
Reading, Berks.
RG7 5JB
Tel: 0118 930 6633
info@thebarnpartnership.co.uk

Client	
MJ Motorcycle	
Title	
73 Milford Road, Reading RG1 8LG	
Drawing	
Location & Block plan	
Job No.	Scale
958 - 01	As shown @ A3
Date	Drawn
Dec - 20	ADT