



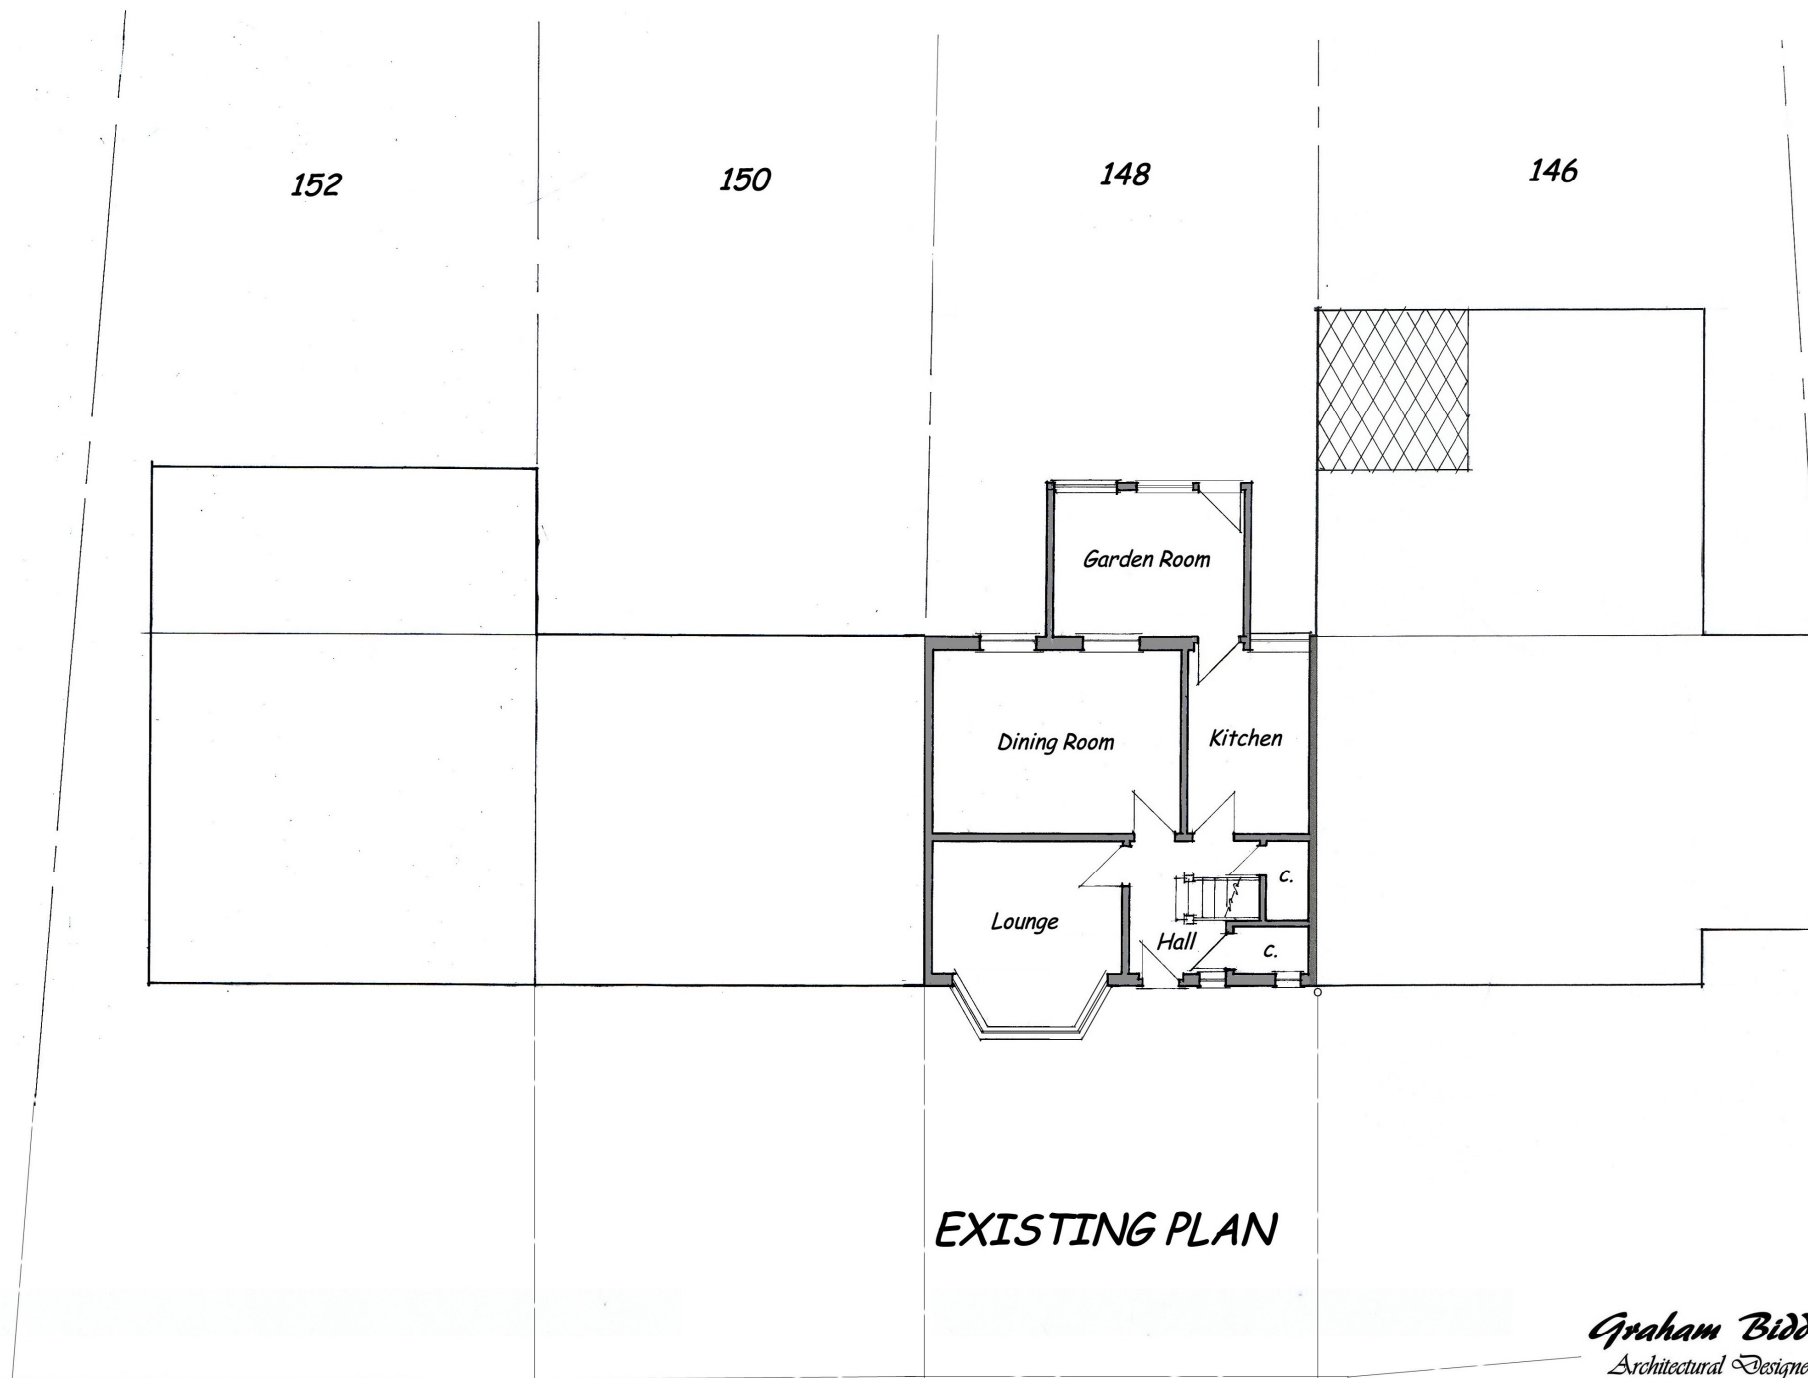

Scale 1:100.

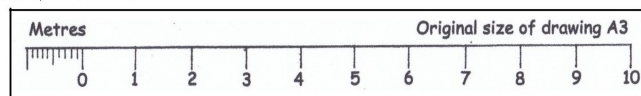

Graham Biddle
 Architectural Designer
 42 Calder Close, Tilehurst, Reading
 RG30 4XL
 Telephone: 0118 942 4062
 email: biddlegee@aol.com