
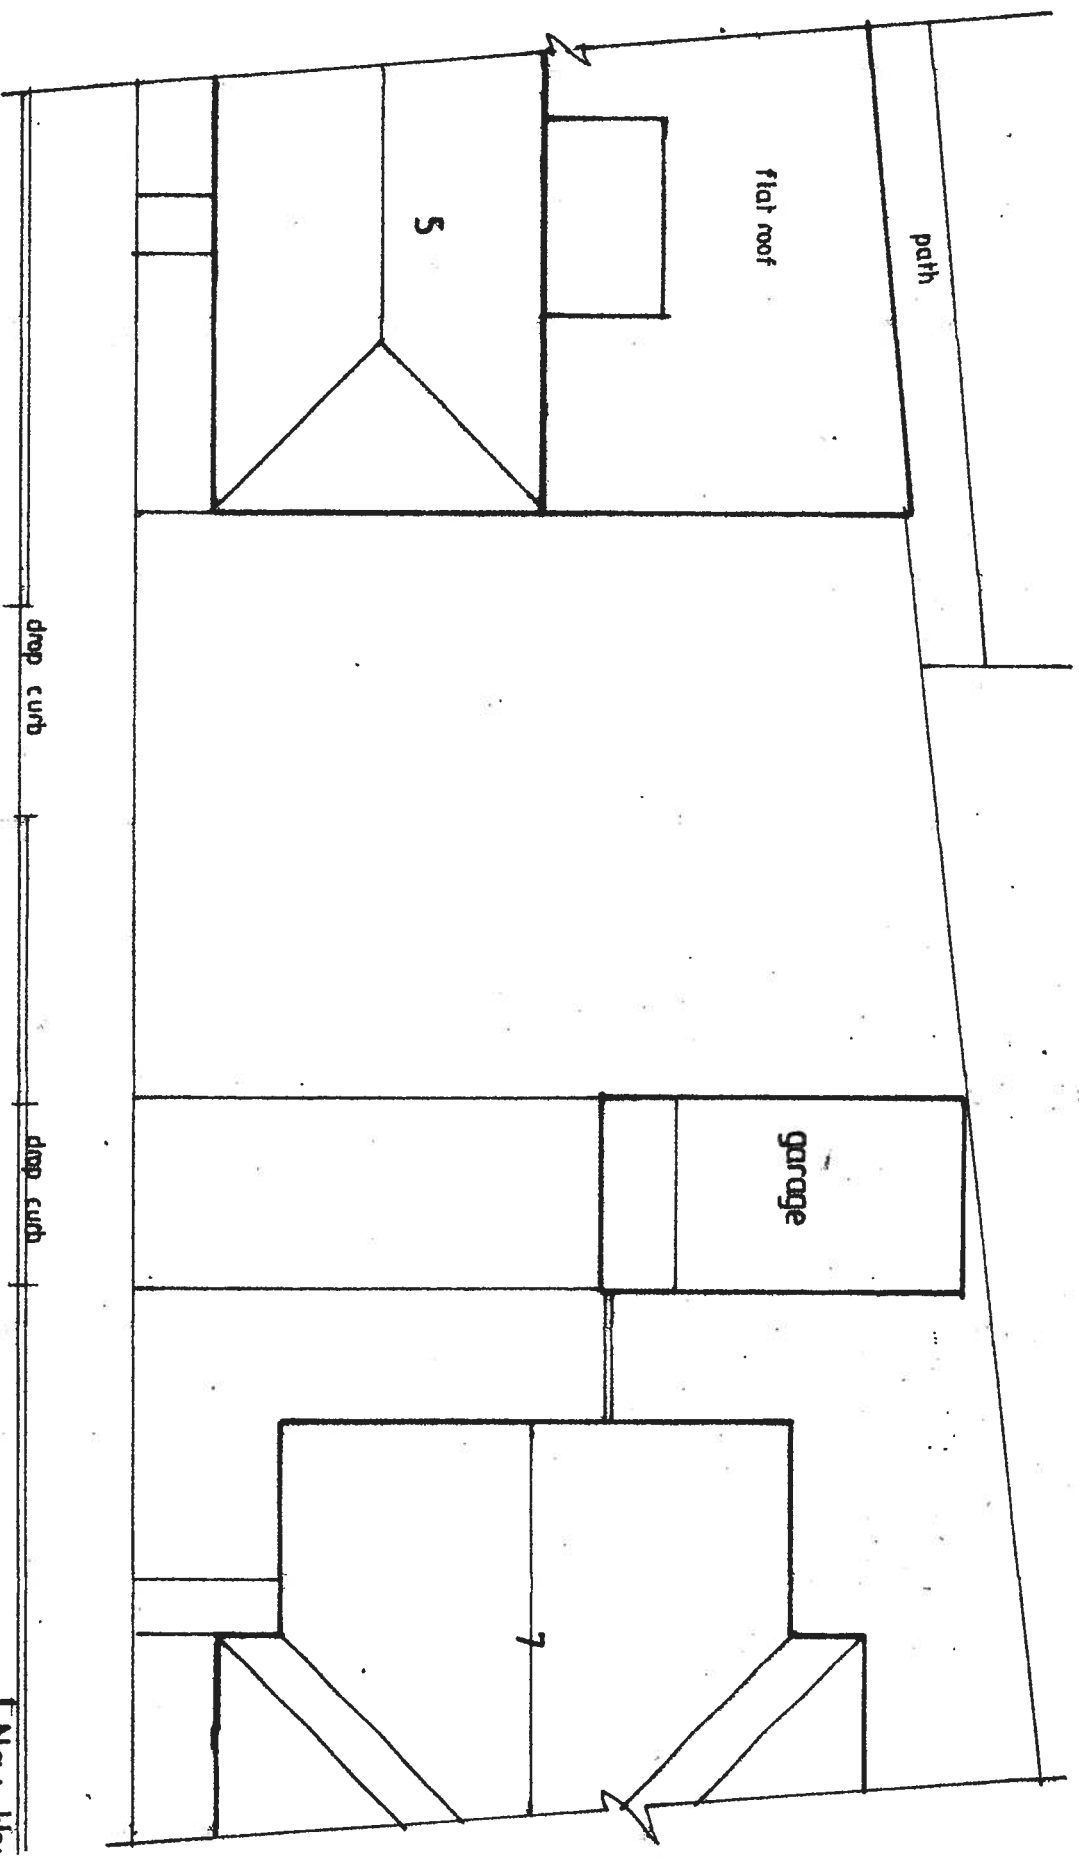
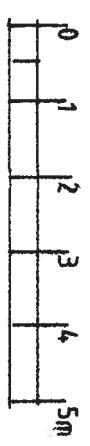


201307

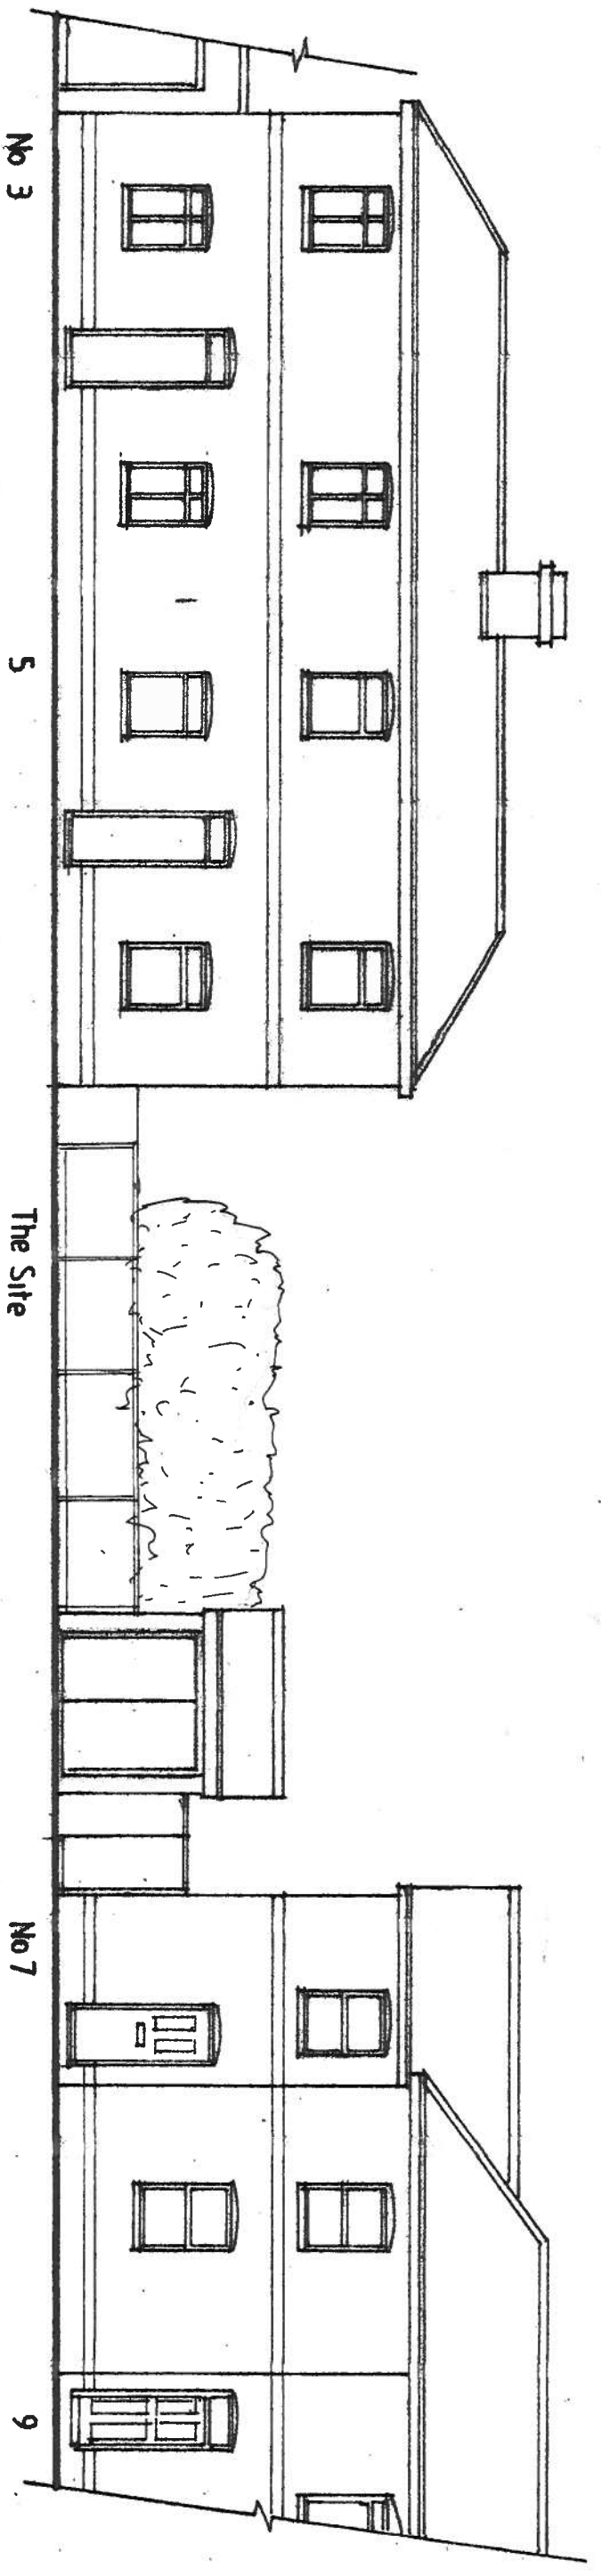

Wilson Road

New House adjacent to,
5 Wilson Road, Reading,
Mr S. Poland & Mrs J. Poland

Existing Street
Elevation+Plan
Nov 2019

Matt Andrews
Architect
24 Northcourt Avenue
Reading RG2 7HA
Berkshire
WN 12