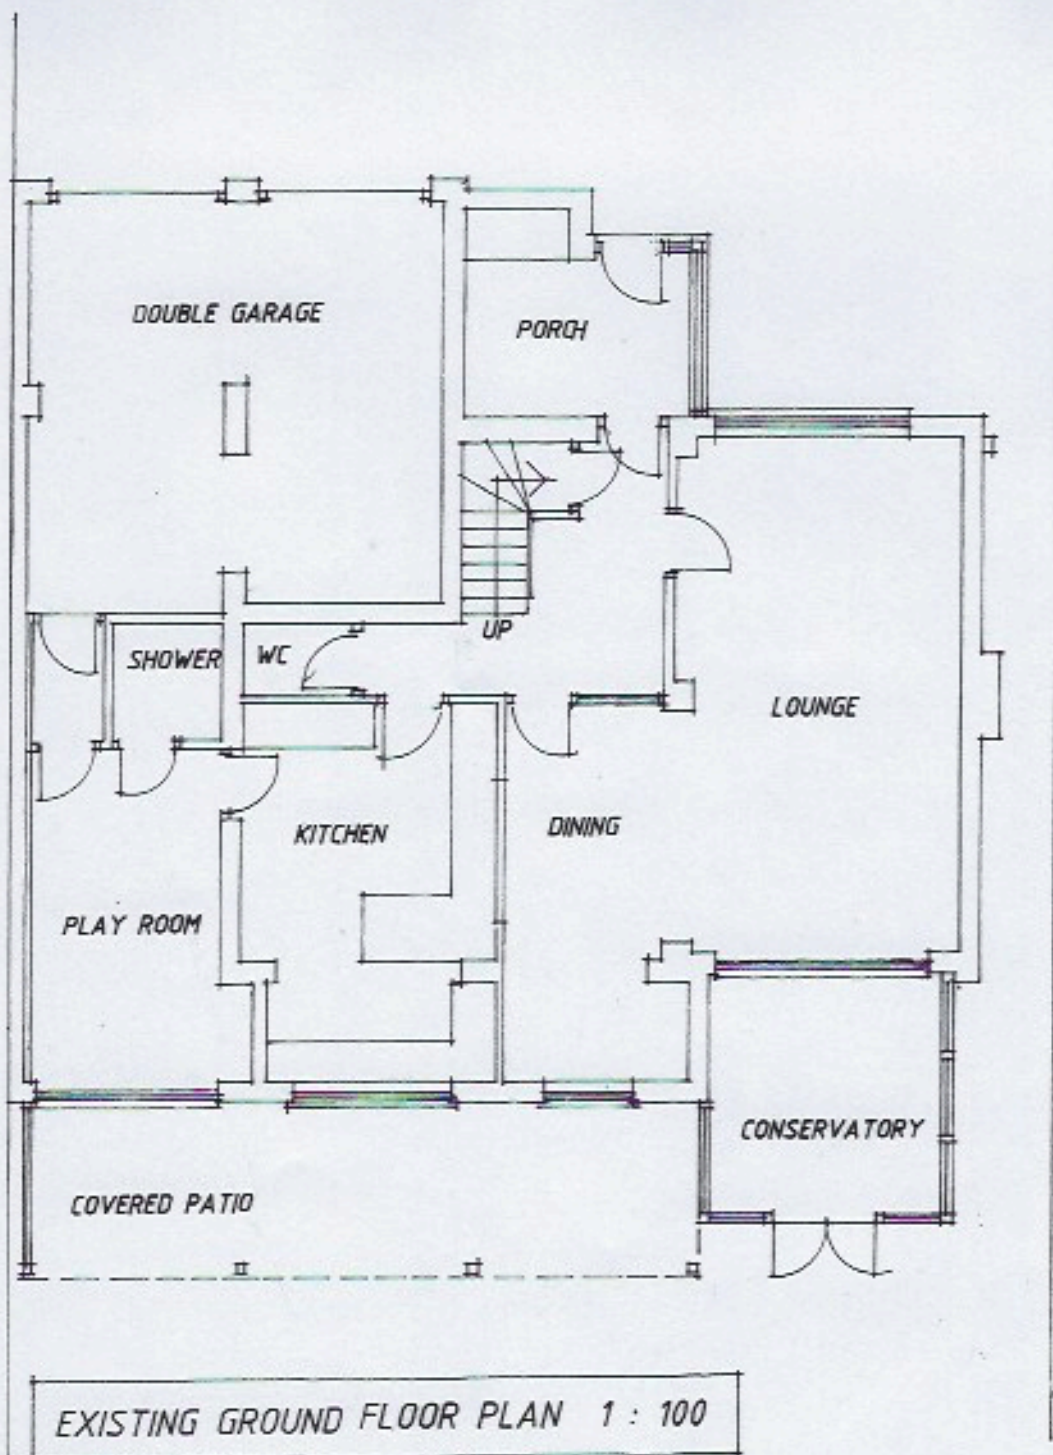


11 PHILLIMORE ROAD EMMER GREEN READING

IZOD DESIGN / OCTOBER 2020

DRAWING 3869/11