


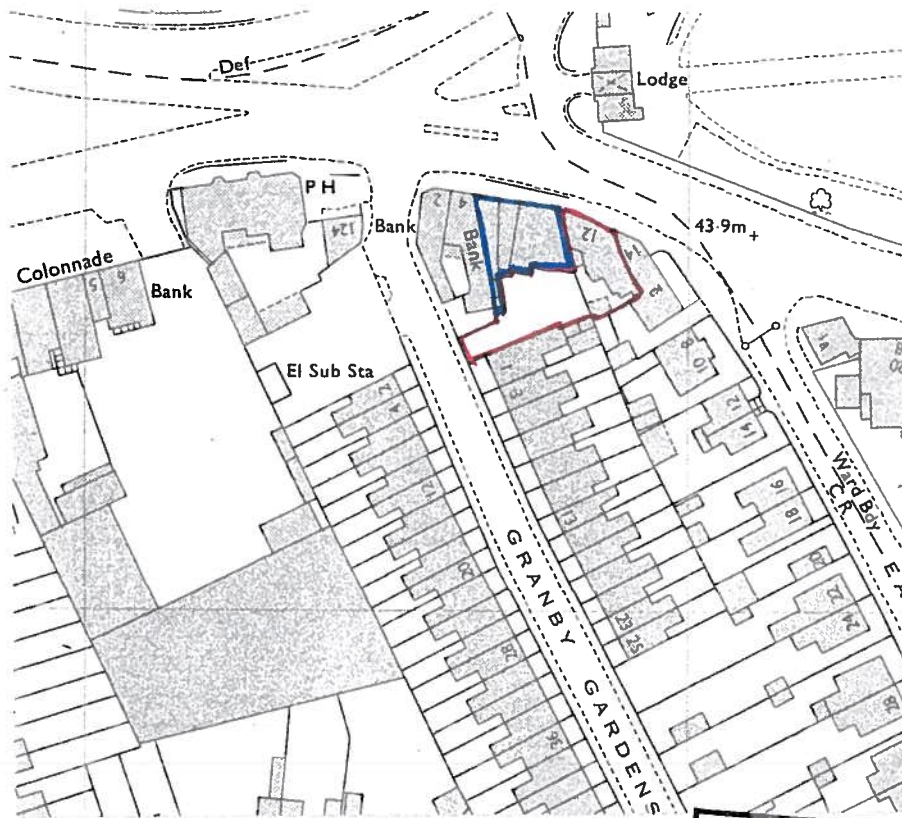


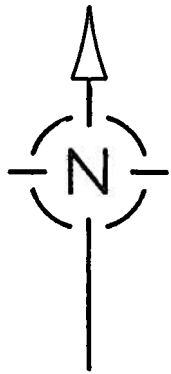

LOCATION
PLAN

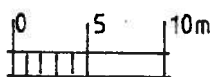

BLOCK PLAN

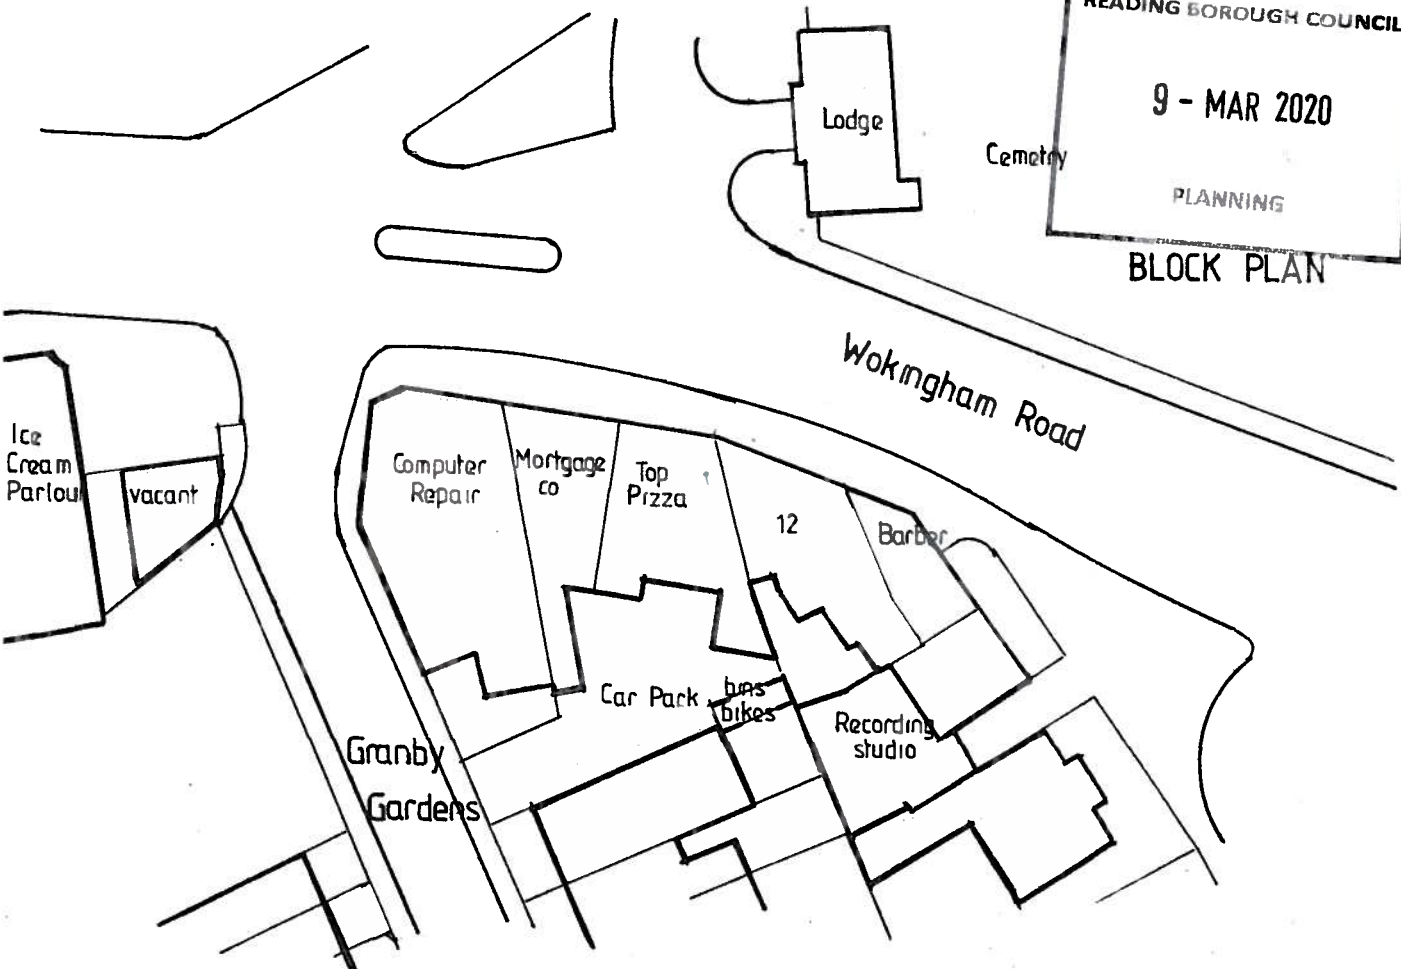

Residential Change of Use,
12 Wokingham Road, Reading
for Mr. Amir Kharkowa

Location &
Block Plans

1:500
+1250
March '20

Matt Andrews
Architect
24 Northcourt Avenue
Reading RG2 7HA
Berkshire

WK 4