
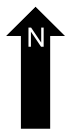
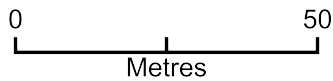


Location Plan 4D Tamarisk Avenue RG2 8JB

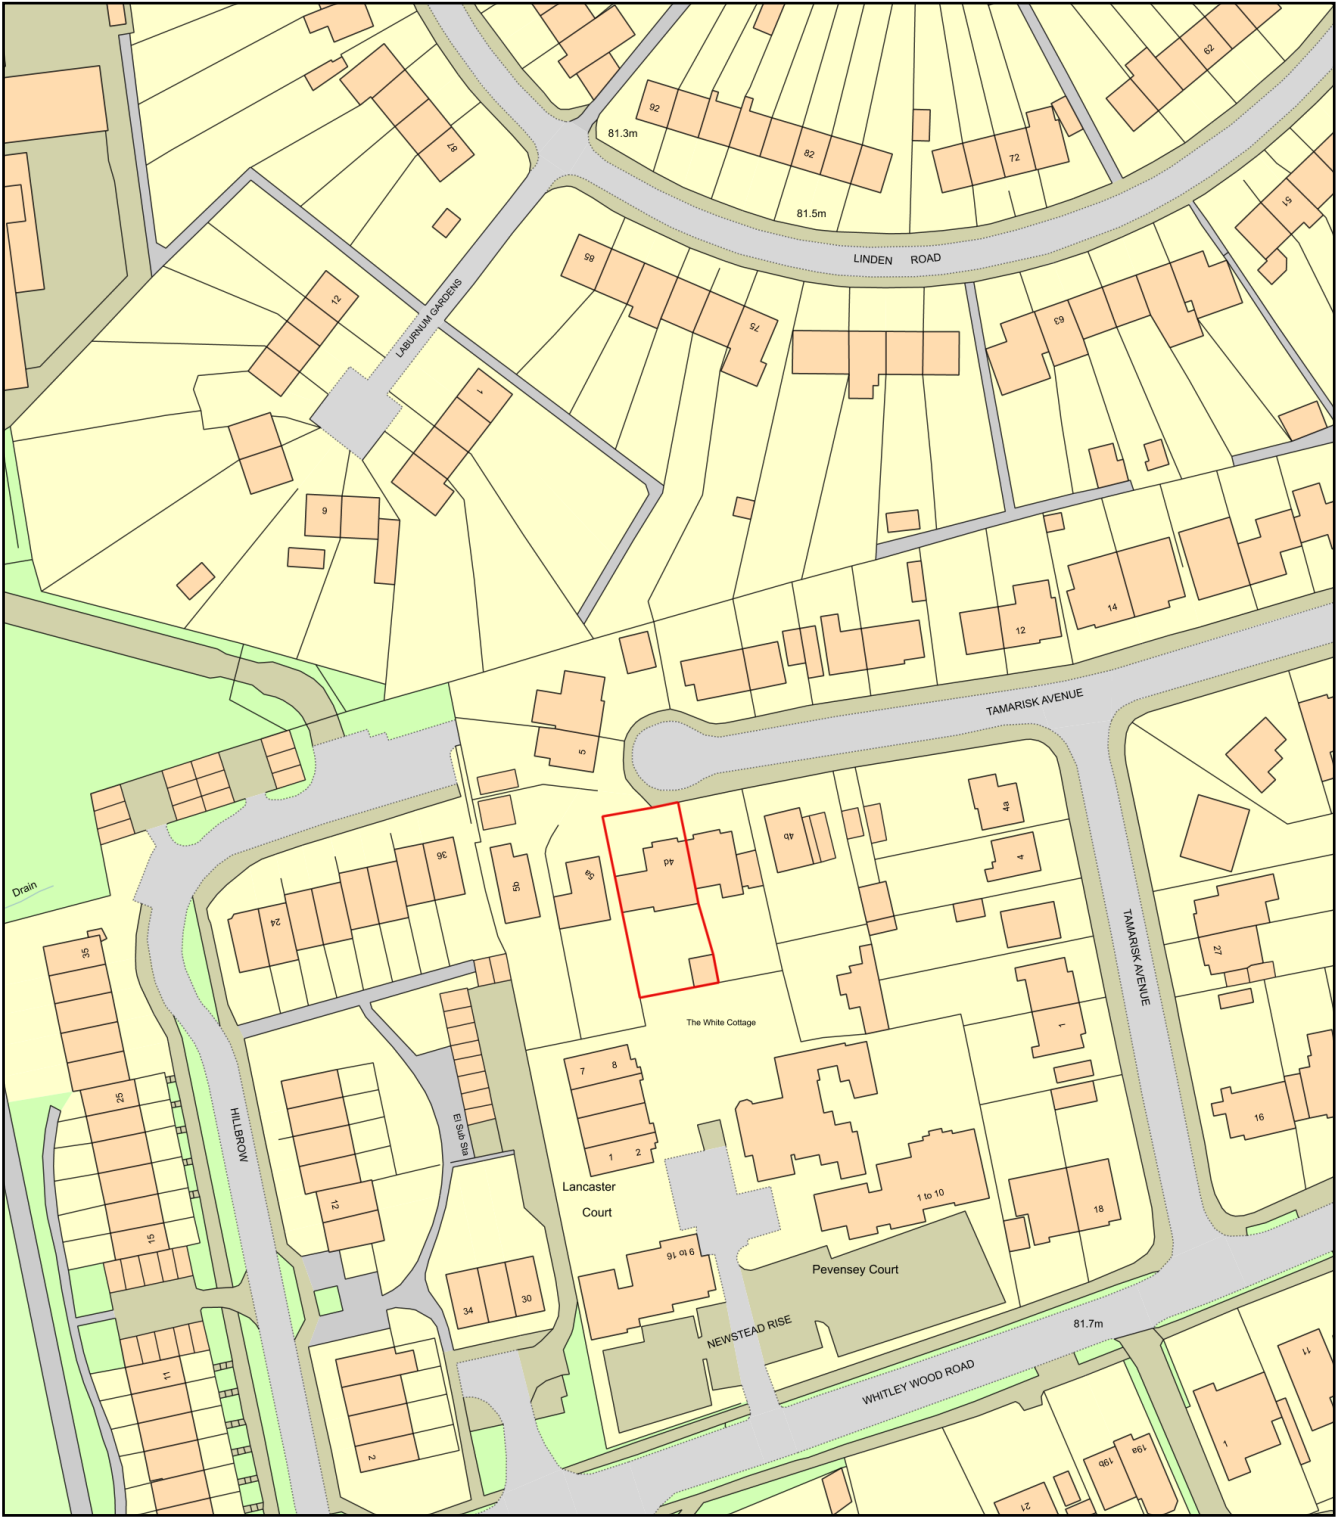

Plan Produced for: Cantley Design

Date Produced: 20 Aug 2020

Plan Reference Number / Project ID TQRQM20233172623631 / Q-1653

Scale: 1:1250 @ A4

