


NOTE


ALL MATERIALS INTENDED TO BE USED ON
NEW EXTENSION ARE TO MATCH EXISTING.

THIS DRAWING HAS BEEN PREPARED WITHOUT
THE BENEFIT OF AN ACCURATE SITE SURVEY

ALL BATHROOM AND KITCHEN FITTINGS
AND LAYOUTS ARE INDICATIVE ONLY

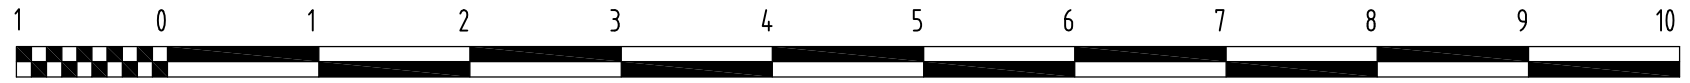

SCALE BAR 1 : 50

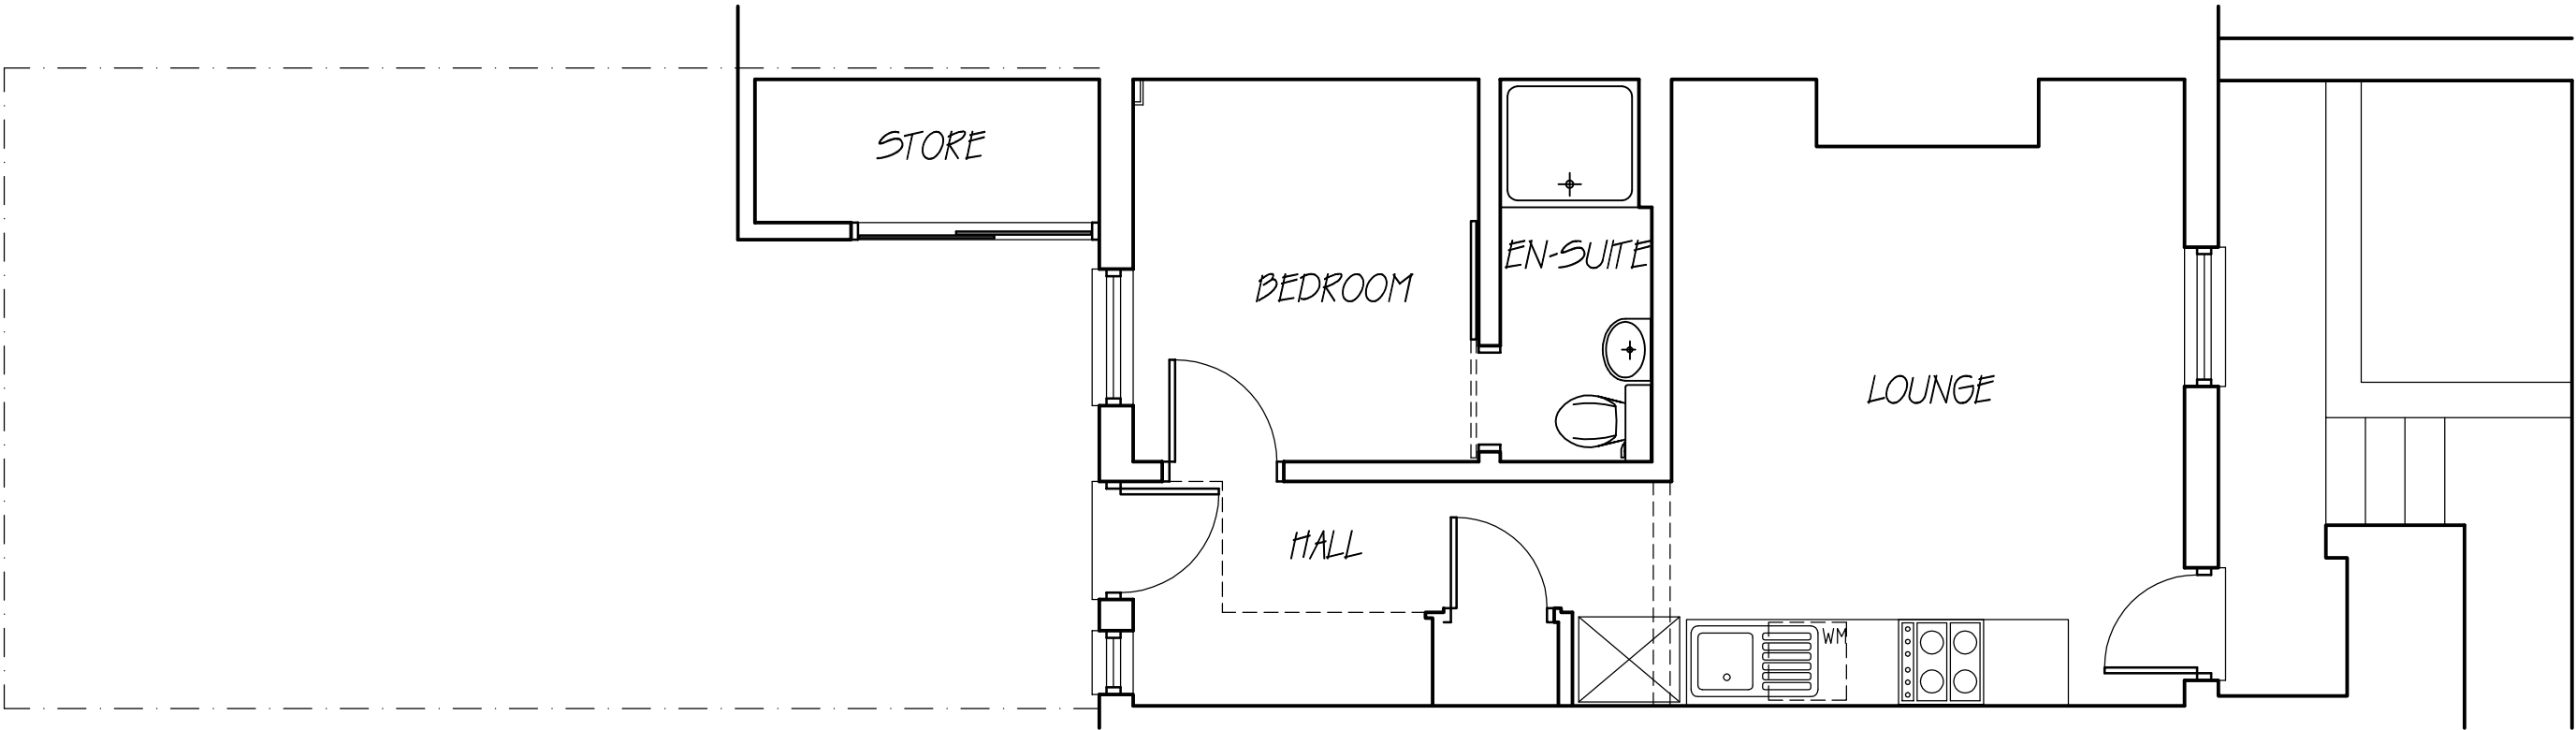

RICHARD FENN DESIGNS LIMITED
11 HARRIER CLOSE, WOODLEY,
READING, BERKSHIRE. RG5 4PE.
Telephone READING (0118) 9691684
E-Mail : architect@ntlworld.com

PROPOSED SINGLE STOREY REAR EXTENSION TO
6 TILEHURST ROAD, READING, BERKSHIRE
for MR JOSH ROBERTS.

EXISTING GROUND FLOOR LAYOUT

DATE	SCALE
AUGUST 19th 2020	1 : 50
DRAWING No.	REVISION

JR101