


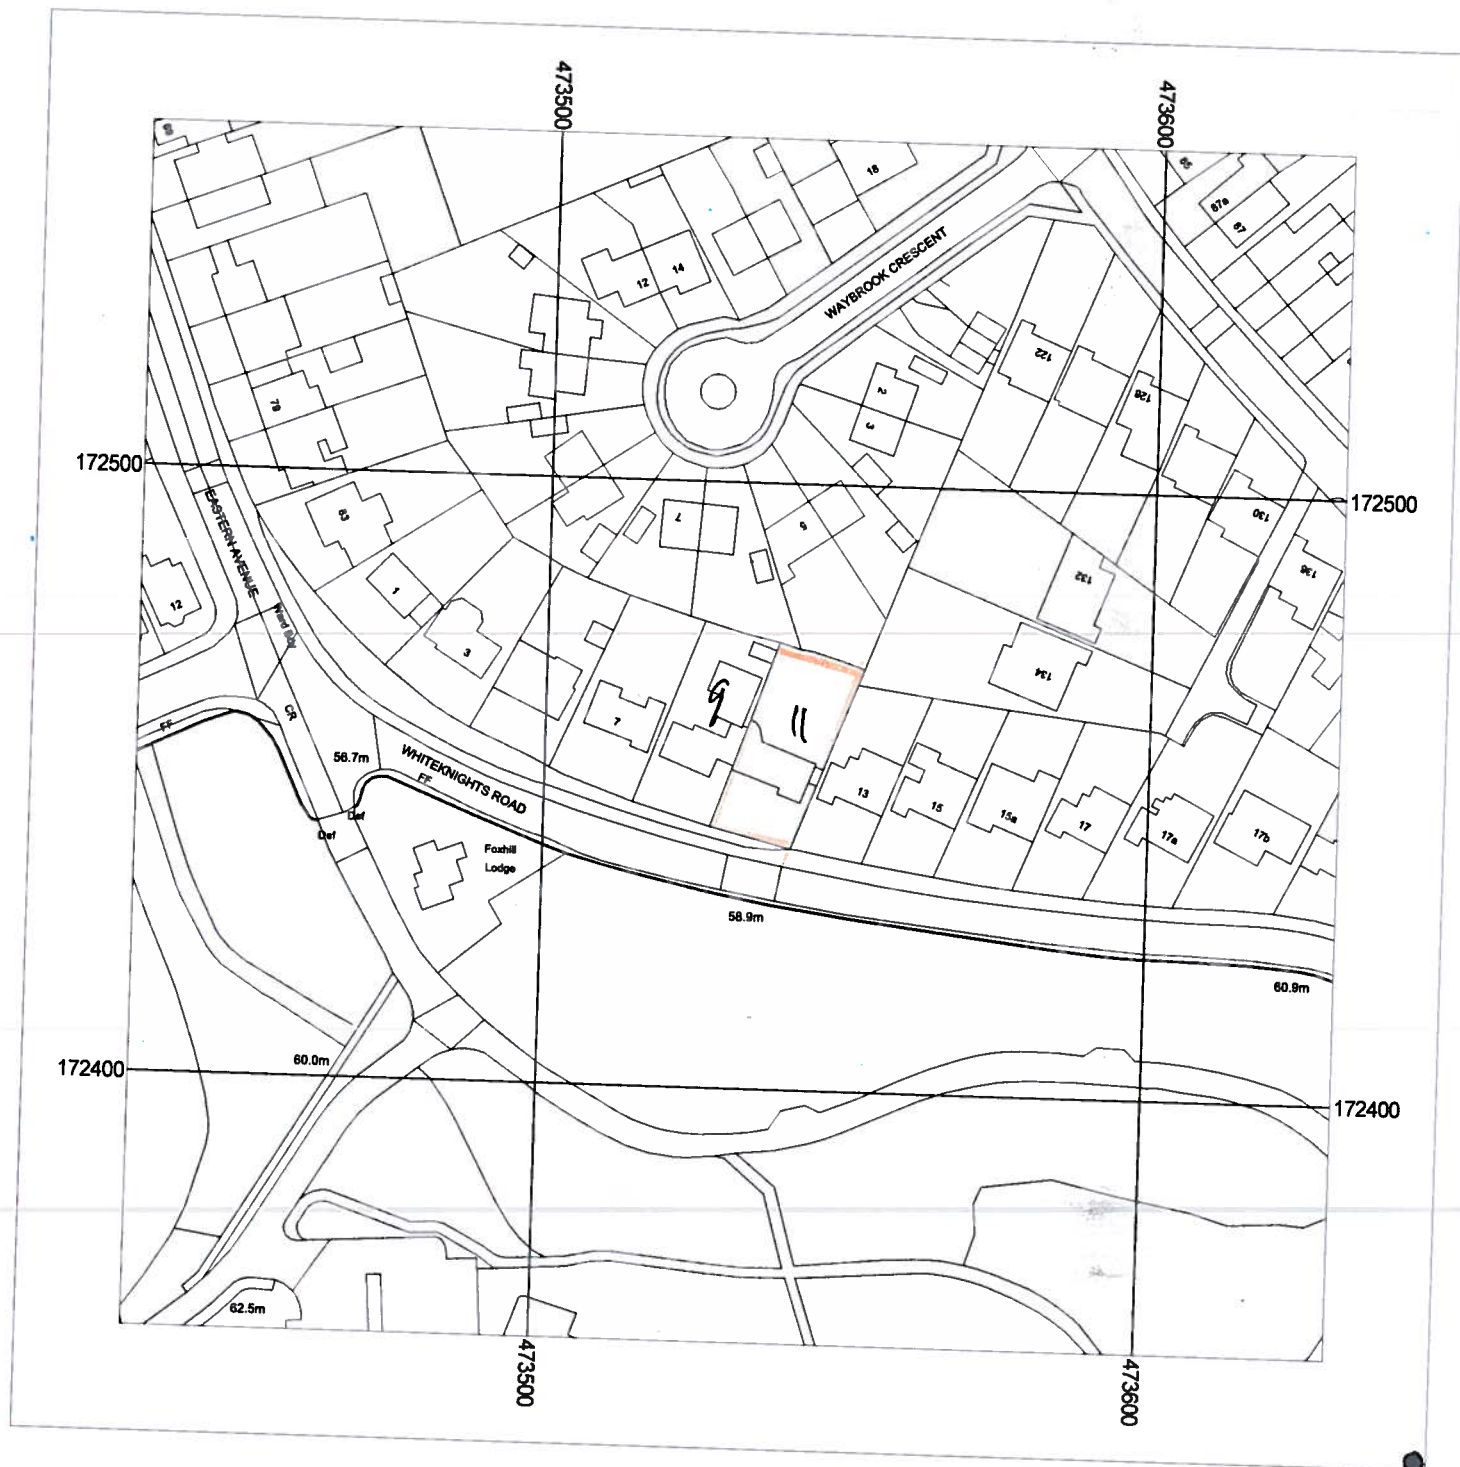

Metres
0 5 10 20 30 40 50

Scale: 1:1250

11 Whiteknights Road



Supplied by: Repropoint Guildford
License number: 100031961
Produced: 08/07/2020
Serial number: 2245060

Plot centre co-ordinates: 473532.172457
Download file: 7 Whiteknights Road.zip
Project name: 11 Whiteknights Road