


Abbey Windows(Thames Valley)Ltd
On behalf of;
Mr Kotha
23 St Agnes Way
Kennet Island
Reading
RG2 0FS
07798840616

EXISTING FLOORPLAN

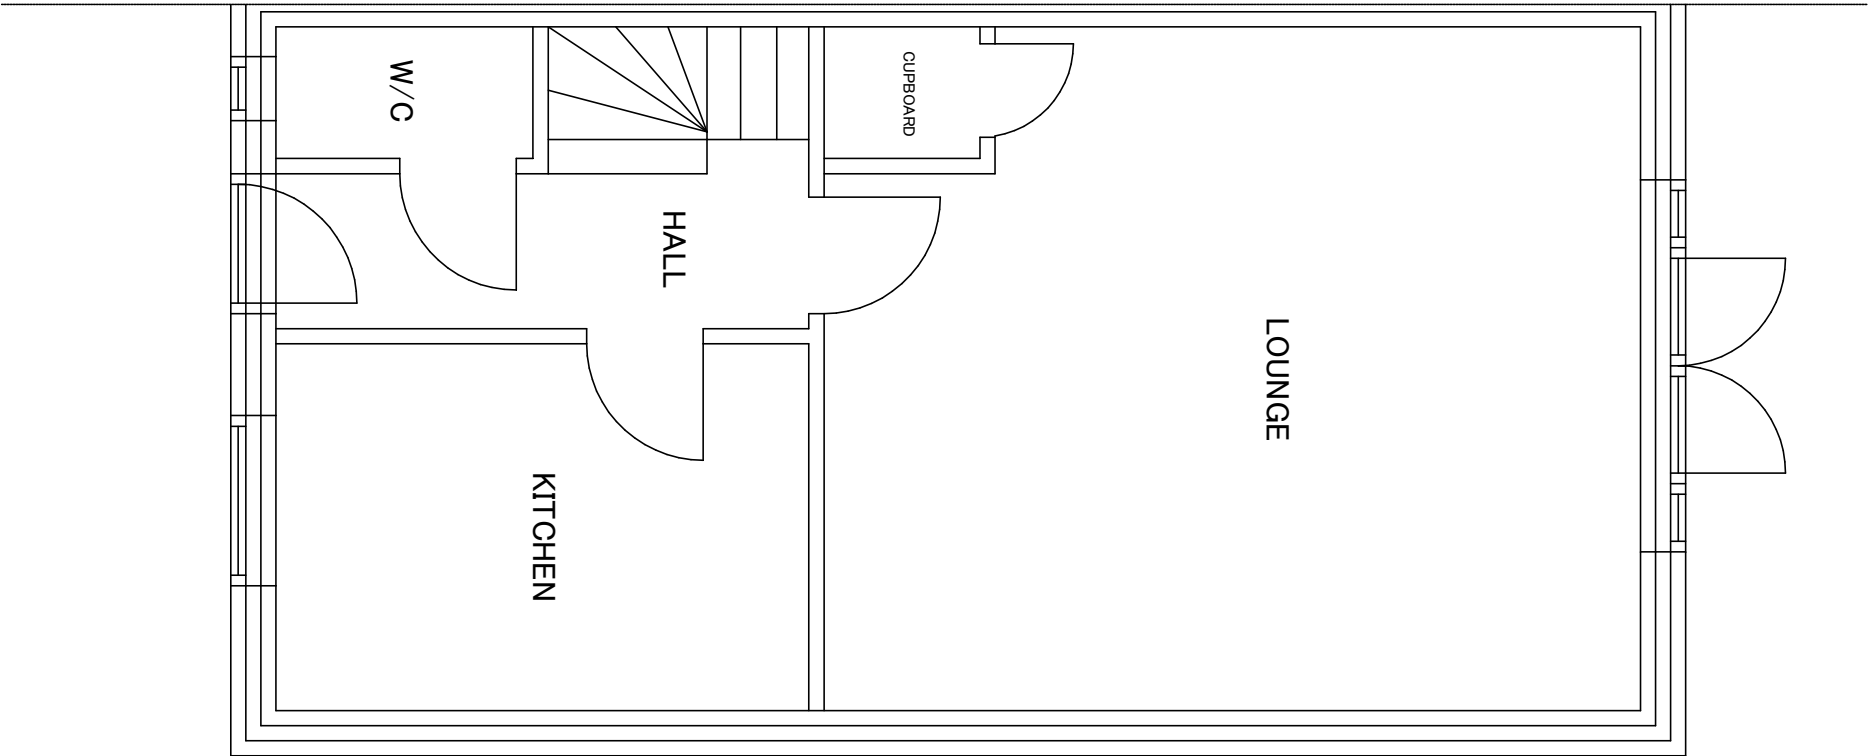

SCALE

