


Appendix B Existing Site and Proposed Plans

Delta Scientific Corporation uk Ltd, 70, South View Avenue, Caversham, Reading, RG4 5BB

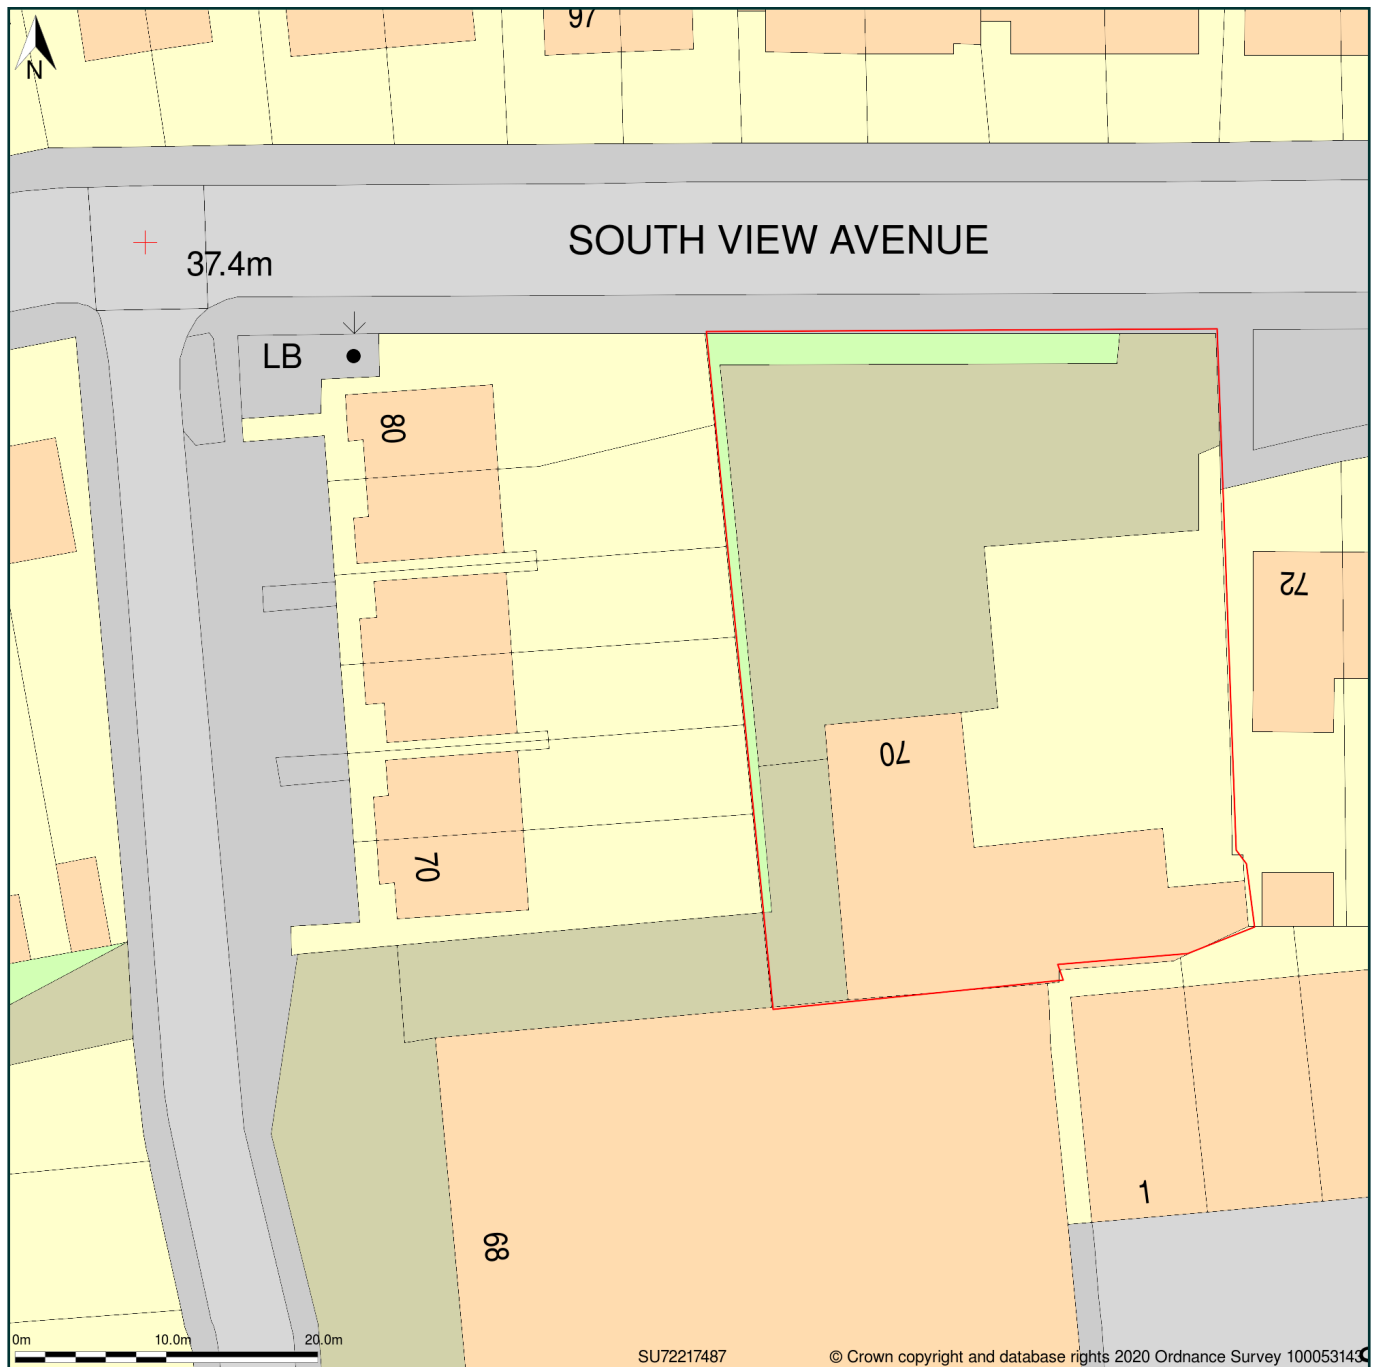

Block Plan shows area bounded by: 472166.54, 174829.39 472256.54, 174919.39 (at a scale of 1:500), OSGridRef: SU72217487. The representation of a road, track or path is no evidence of a right of way. The representation of features as lines is no evidence of a property boundary.

Produced on 12th Apr 2020 from the Ordnance Survey National Geographic Database and incorporating surveyed revision available at this date. Reproduction in whole or part is prohibited without the prior permission of Ordnance Survey. © Crown copyright 2020. Supplied by www.buyaplan.co.uk a licensed Ordnance Survey partner (100053143). Unique plan reference: #00508985-F3AECC


Ordnance Survey and the OS Symbol are registered trademarks of Ordnance Survey, the national mapping agency of Great Britain. Buy A Plan logo, pdf design and the www.buyaplan.co.uk website are Copyright © Pass Inc Ltd 2020



Caversham, Reading, RG4 5BB

Legend

 Delta House



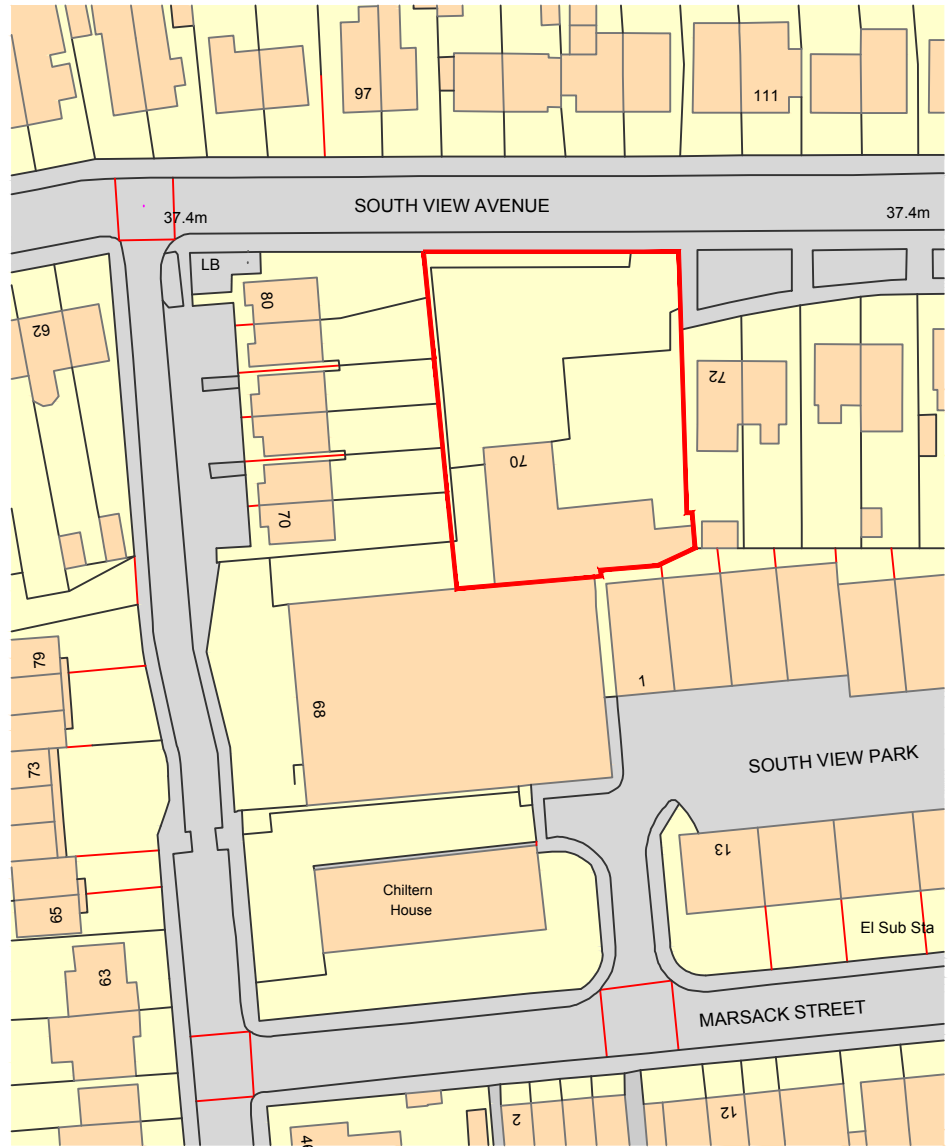


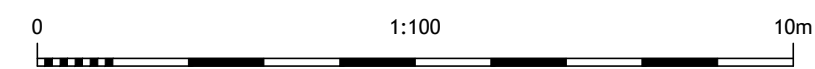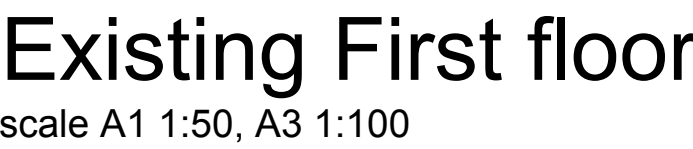




revision	notes	date	drawn	check





drawn	checked
date	status
Aug 2020	Planning
a1 scale	a3 scale
as shown	as shown
8926	02
	rev

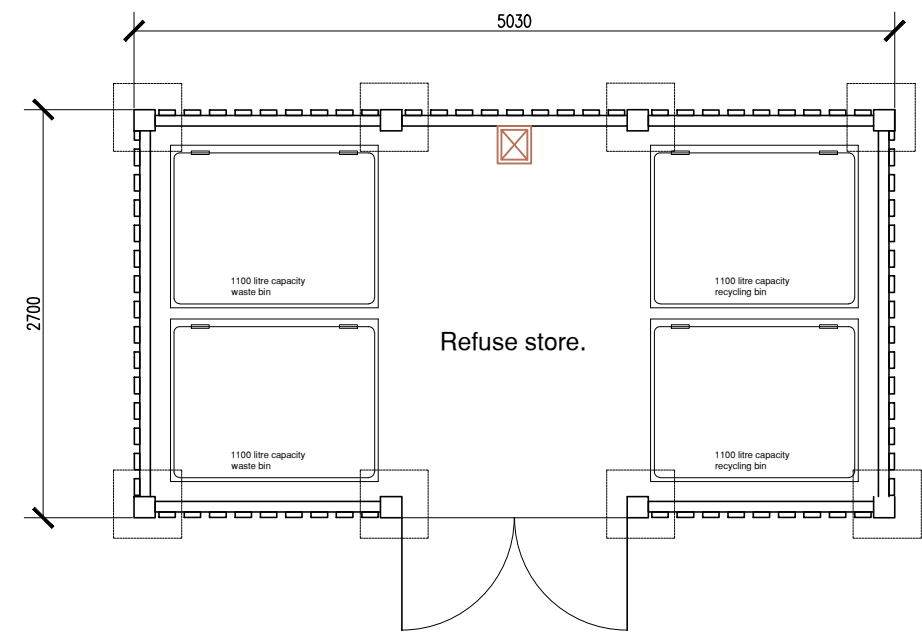


Refuse/Recycling Store
scale A1 1:50, A3 1:100

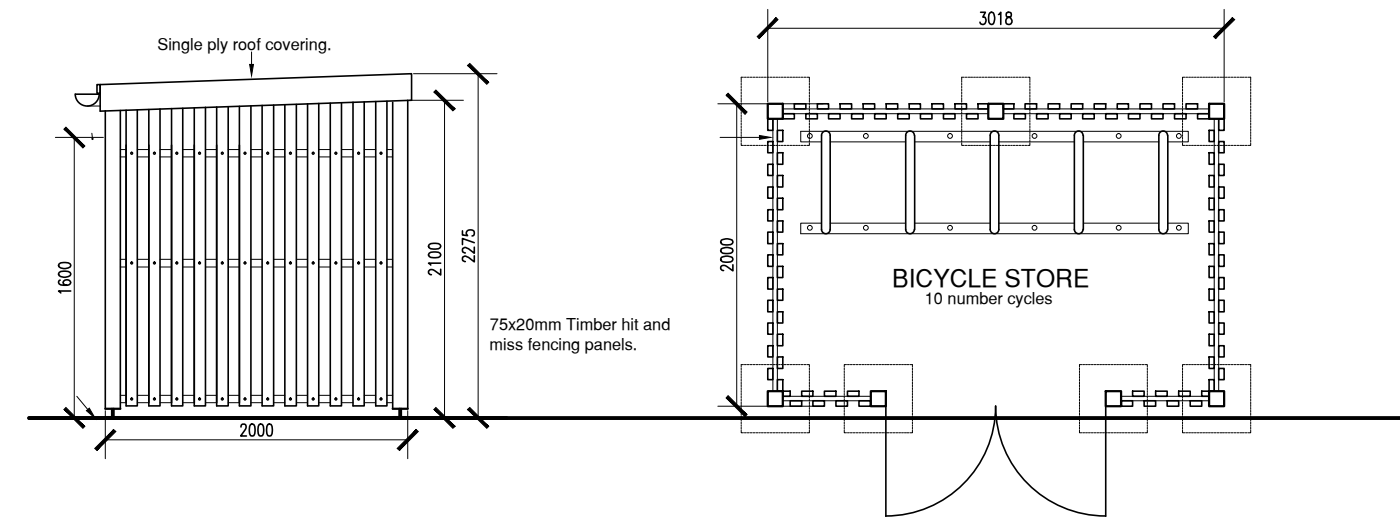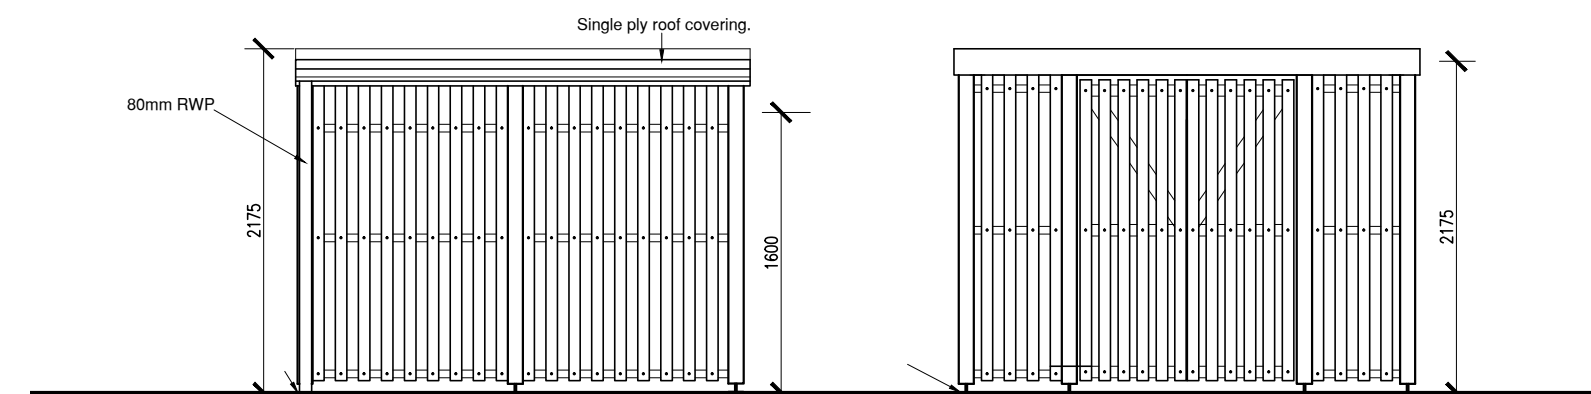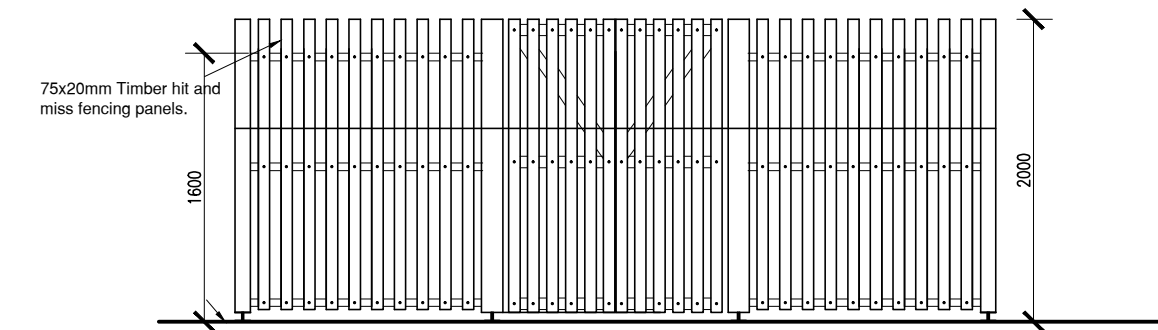

Cycle Storage
scale A1 1:50, A3 1:100

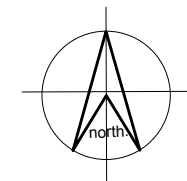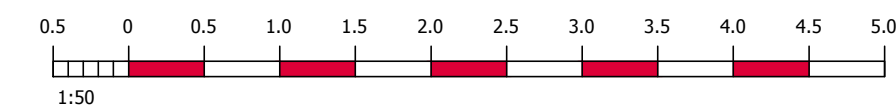

Site Plan
scale A1 1:100, A3 1:200

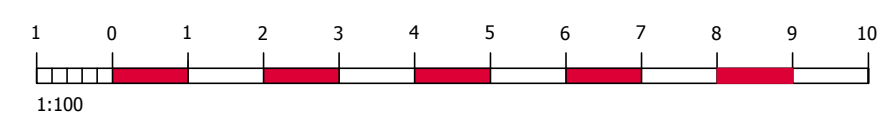

notes

this drawing is the copyright of the HRP ARCHITECTS LTD and must not be reproduced in whole or part or used for the execution of works without their permission.

all dimensions to be checked on site prior to commencement of construction works and the architect notified of any discrepancy.

figured dimensions are to be used in preference to scaled dimensions.

no deviation from this drawing will be permitted without prior consent of the architect.

all drawings are prepared subject to a full measured and structural survey of the buildings and site.

all structural work is subject to the appointment of a structural engineer to confirm and agree the structural proposals.

os promap licence no. 100020449.

scale width 100mm @ a1 - 50mm @ a3

client

revision	notes	date	drawn	check

hrp
architects ltd


First Floor, 18 Limberline Spur
hilsea, portsmouth, hampshire, po3 5hj

tel: 023 9269 1843
fax: 023 9263 9722
email: info@hrp-architects.com
website: hrp-architects.com

project	Delta House, 70 South View Avenue, Caversham
detail	Proposed site plan
drawn	checked
date	status
Sept 2020	Planning
a1 scale	a3 scale
as shown	as shown
8926	03



scale A1 1:50, A3 1:100

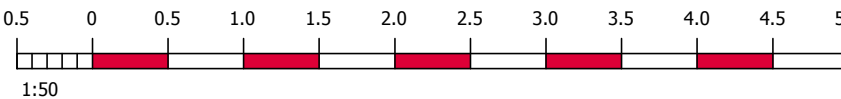

notes

this drawing is the copyright of the HRP ARCHITECTS LTD
and must not be reproduced in whole
or part or used for the execution of works without their
permission.

all dimensions to be checked on site prior to commencement of construction works and the architect notified of any discrepancy.

figured dimensions are to be used in preference to scaled dimensions.

no deviation from this drawing will be permitted
without prior consent of the architect.

all drawings are prepared subject to a full measured and structural survey of the buildings and site.

all structural work is subject to the appointment of a structural engineer to confirm and agree the structural proposals.

os promap licence no. 100020449.

scale width 100mm @ a1 - 50mm @ a3

client

revision	notes	date	drawn	checked

hrp

architects ltd

First Floor, 18 Limberline Spur
hilsea, portsmouth, hampshire, po3 5hj

tel: 023 9269 1843

fax: 023 9263 9722

email: info@hrp-architects.com

website: hrp-architects.com

project

Delta House,
70 South View Avenue,
Caversham

detail

Proposed Ground Floor

drawn

checked

date

Planning


a1 scale

a3 scale

as shown as shown

8926 04

rev

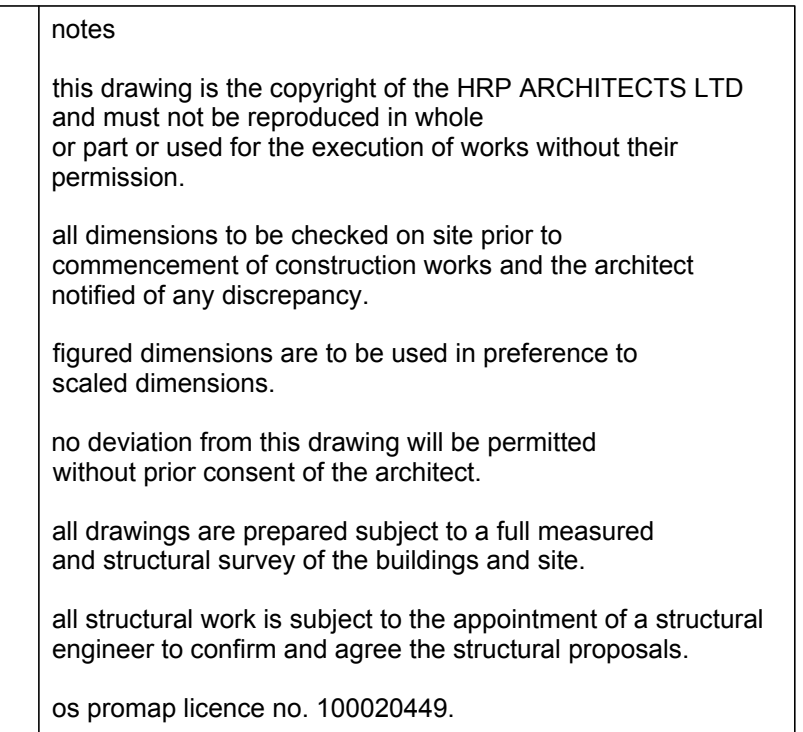

revision	notes	date	drawn	check

	
First Floor, 18 Limberline Spur hilsea, portsmouth, hampshire, po3 5hj tel: 023 9269 1843 fax: 023 9263 9722 email: info@hrp-architects.com website: hrp-architects.com	
project	
Delta House, 70 South View Avenue, Caversham	
detail	
Proposed First Floor	
drawn	checked
date	status
Sept 2000	Planning
a1 scale	a3 scale
as shown as shown	8926 05
rev	

Appendix B Topographic Map of the Site

LIDAR- SU7174, 7274, 7275_DTM_2m

Site: Delta House, 70 South View Avenue, Caversham, Reading RG4 5BB

