


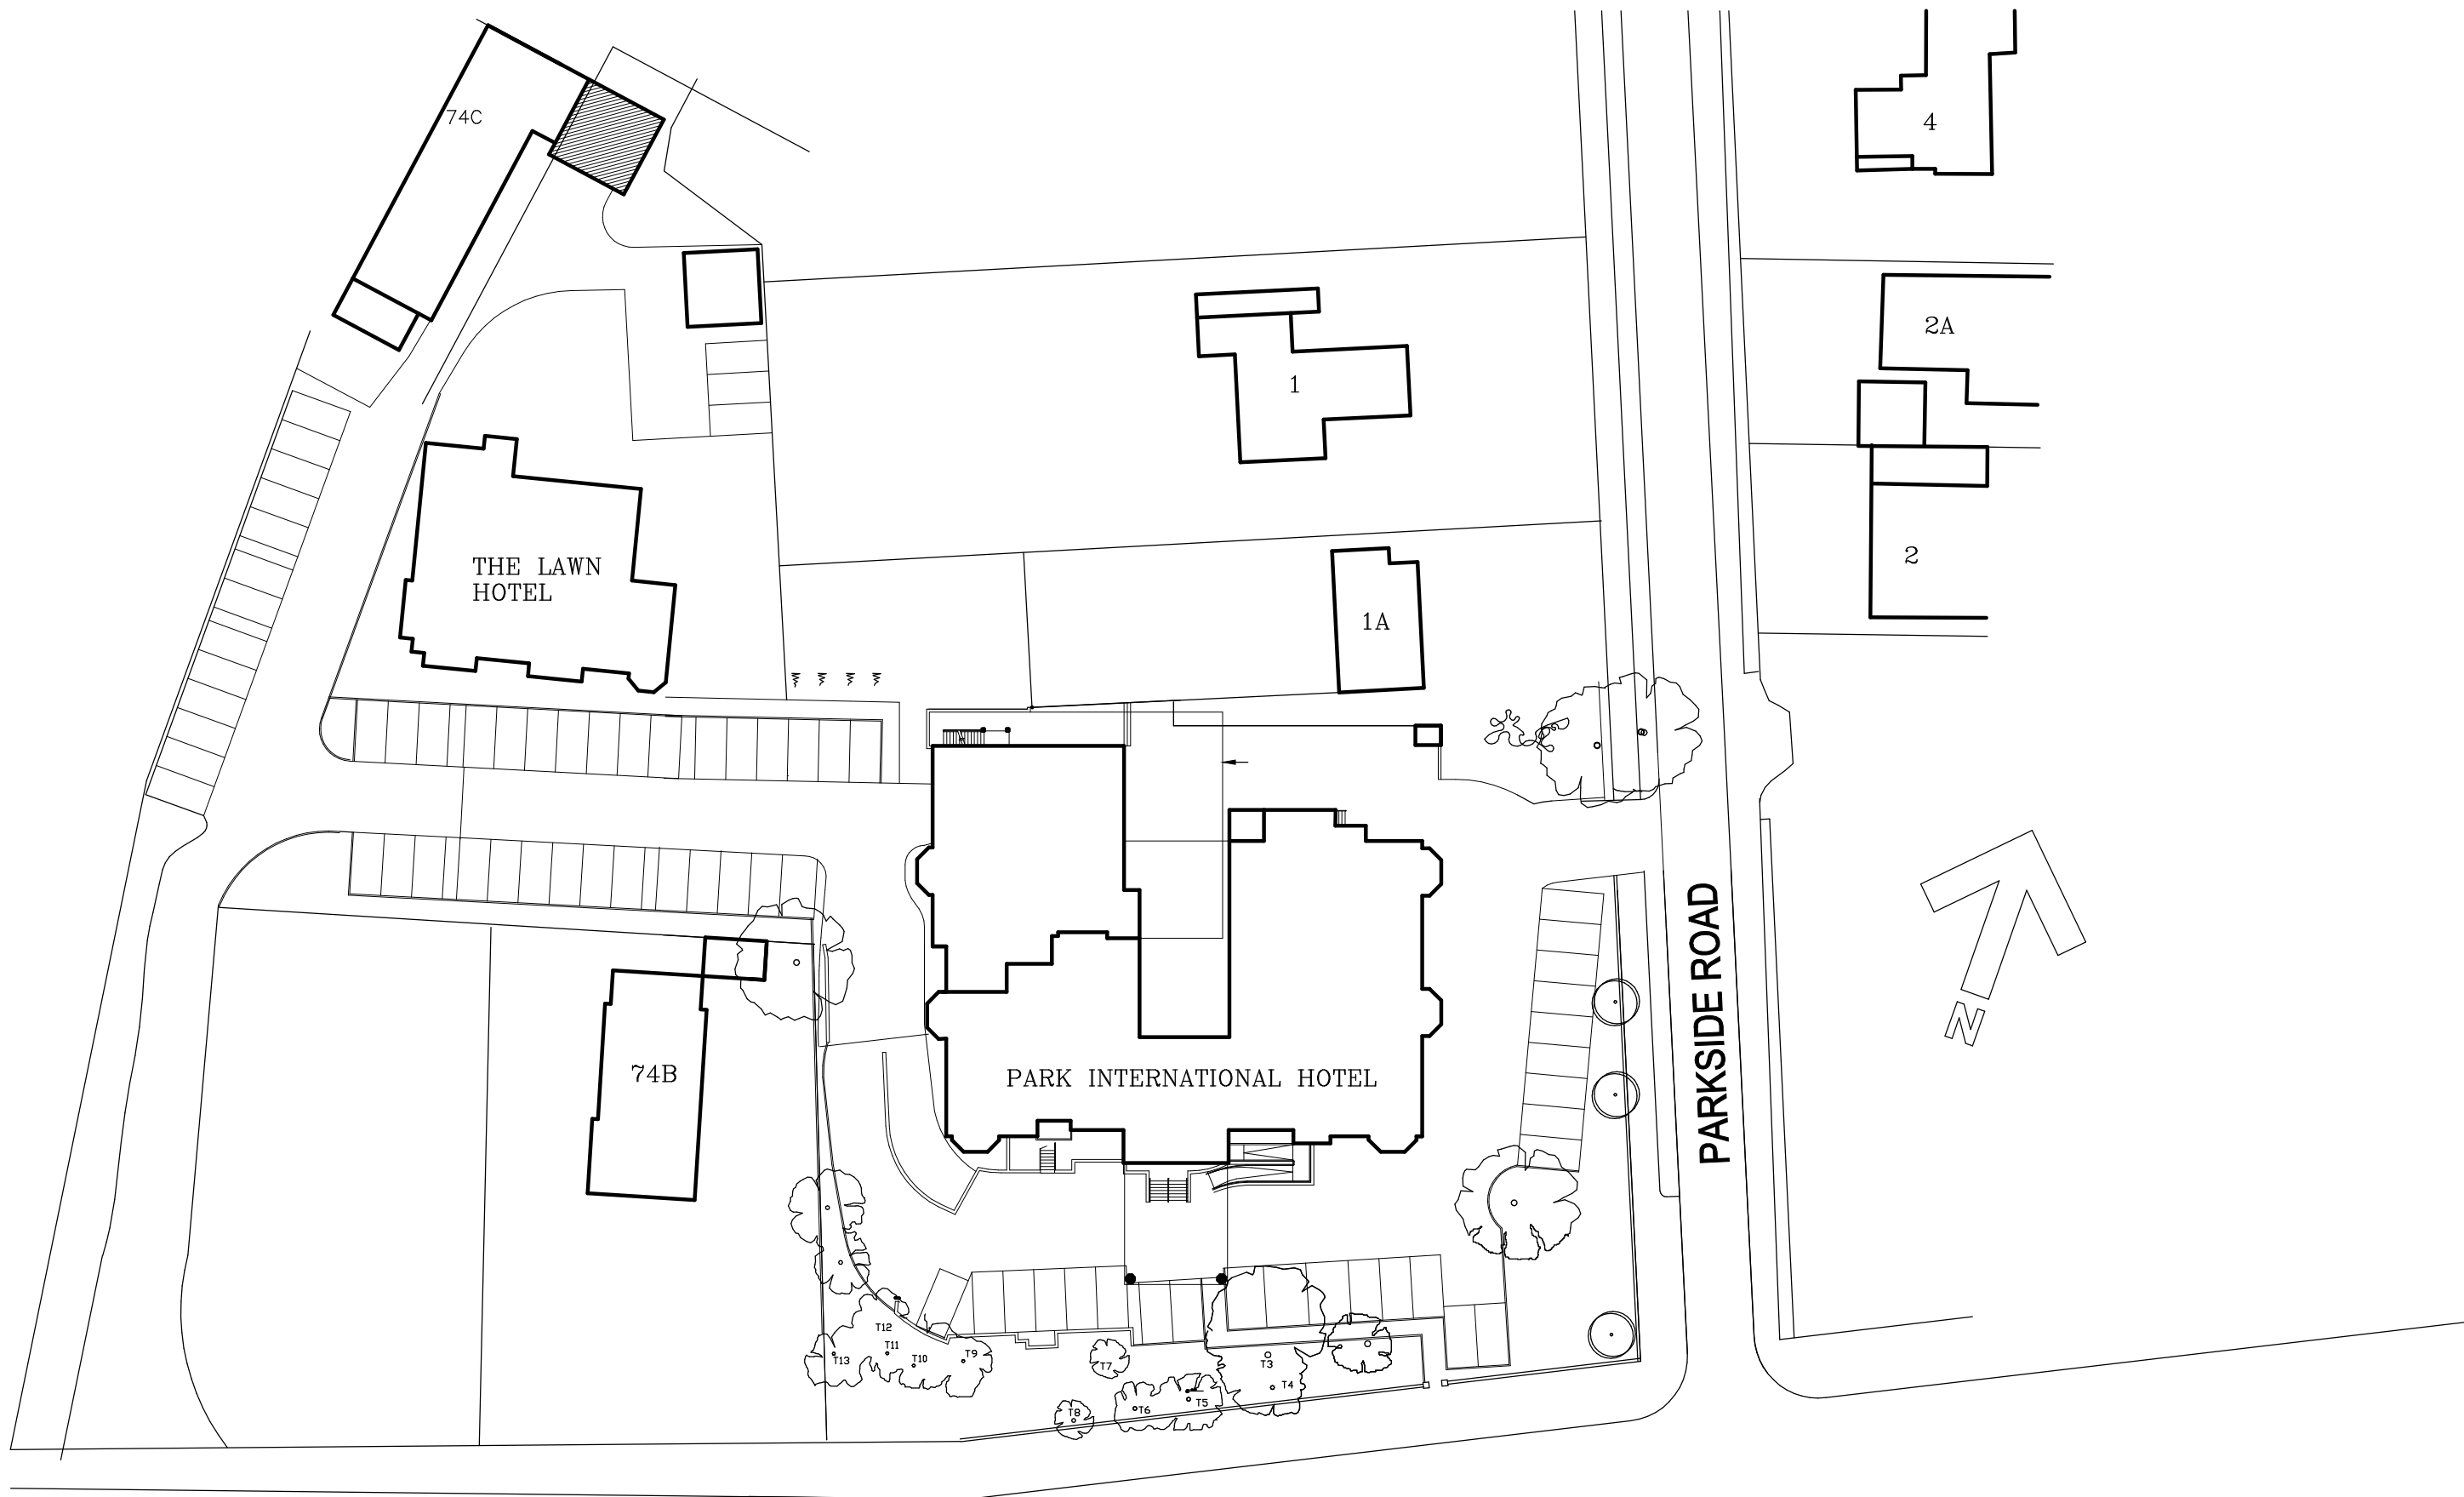

BATH ROAD



Job		REVOVATION AND EXTENSION TO 1 PARKSIDE ROAD READING RG30 2DA		pioneer designs ltd 17 Kingswood Court, Reading RG30 2AU 01183475590 / 07725338742 pioneerdesignsltd@gmail.com
Client		MR S WALIA		
Drawing		BLOCK PLAN		
Date	MAY 2020	Scale	1:250	
		Dwg. No.	200593-2	Date Revisions