



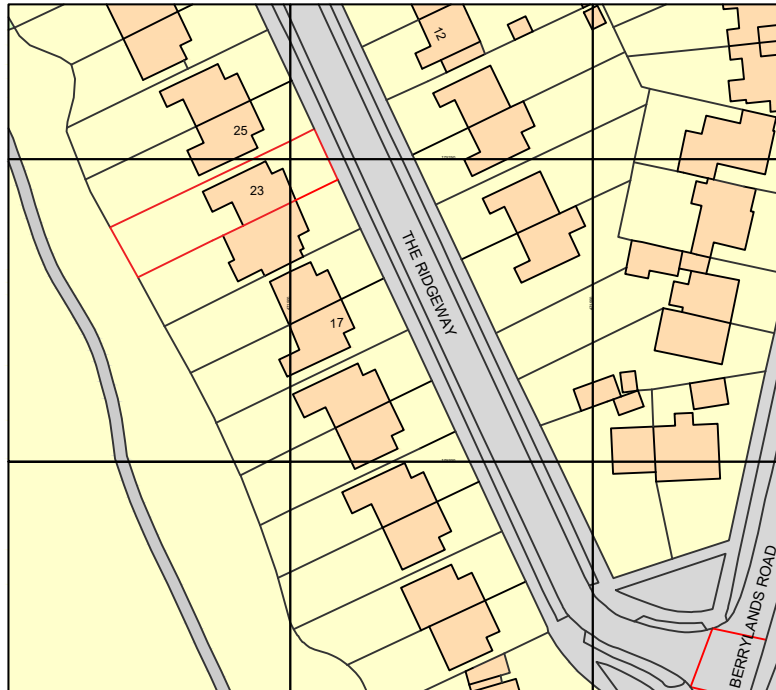

Ordnance Survey, (c) Crown Copyright 2020. All rights reserved. Licence number 100022432

LOCATION PLAN SCALE 1:1250

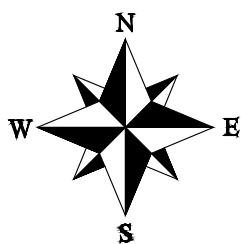

**PHILIP WADGE
ARCHITECTURE**



www.philipwadge.co.uk
info@philipwadge.co.uk
07919 161912

PROJECT
Single storey extension

CLIENT
Ms J Wilson

AT
23 The Ridgeway
Caversham
Reading
RG4 8NX

TITLE
LOCATION PLAN

DATE
18/05/20

SCALE
1:1250 @ A4

DRAWING NUMBER
2020/PL/01

Rev

All Rights Reserved © Philip Wadge Associates Ltd 2019