



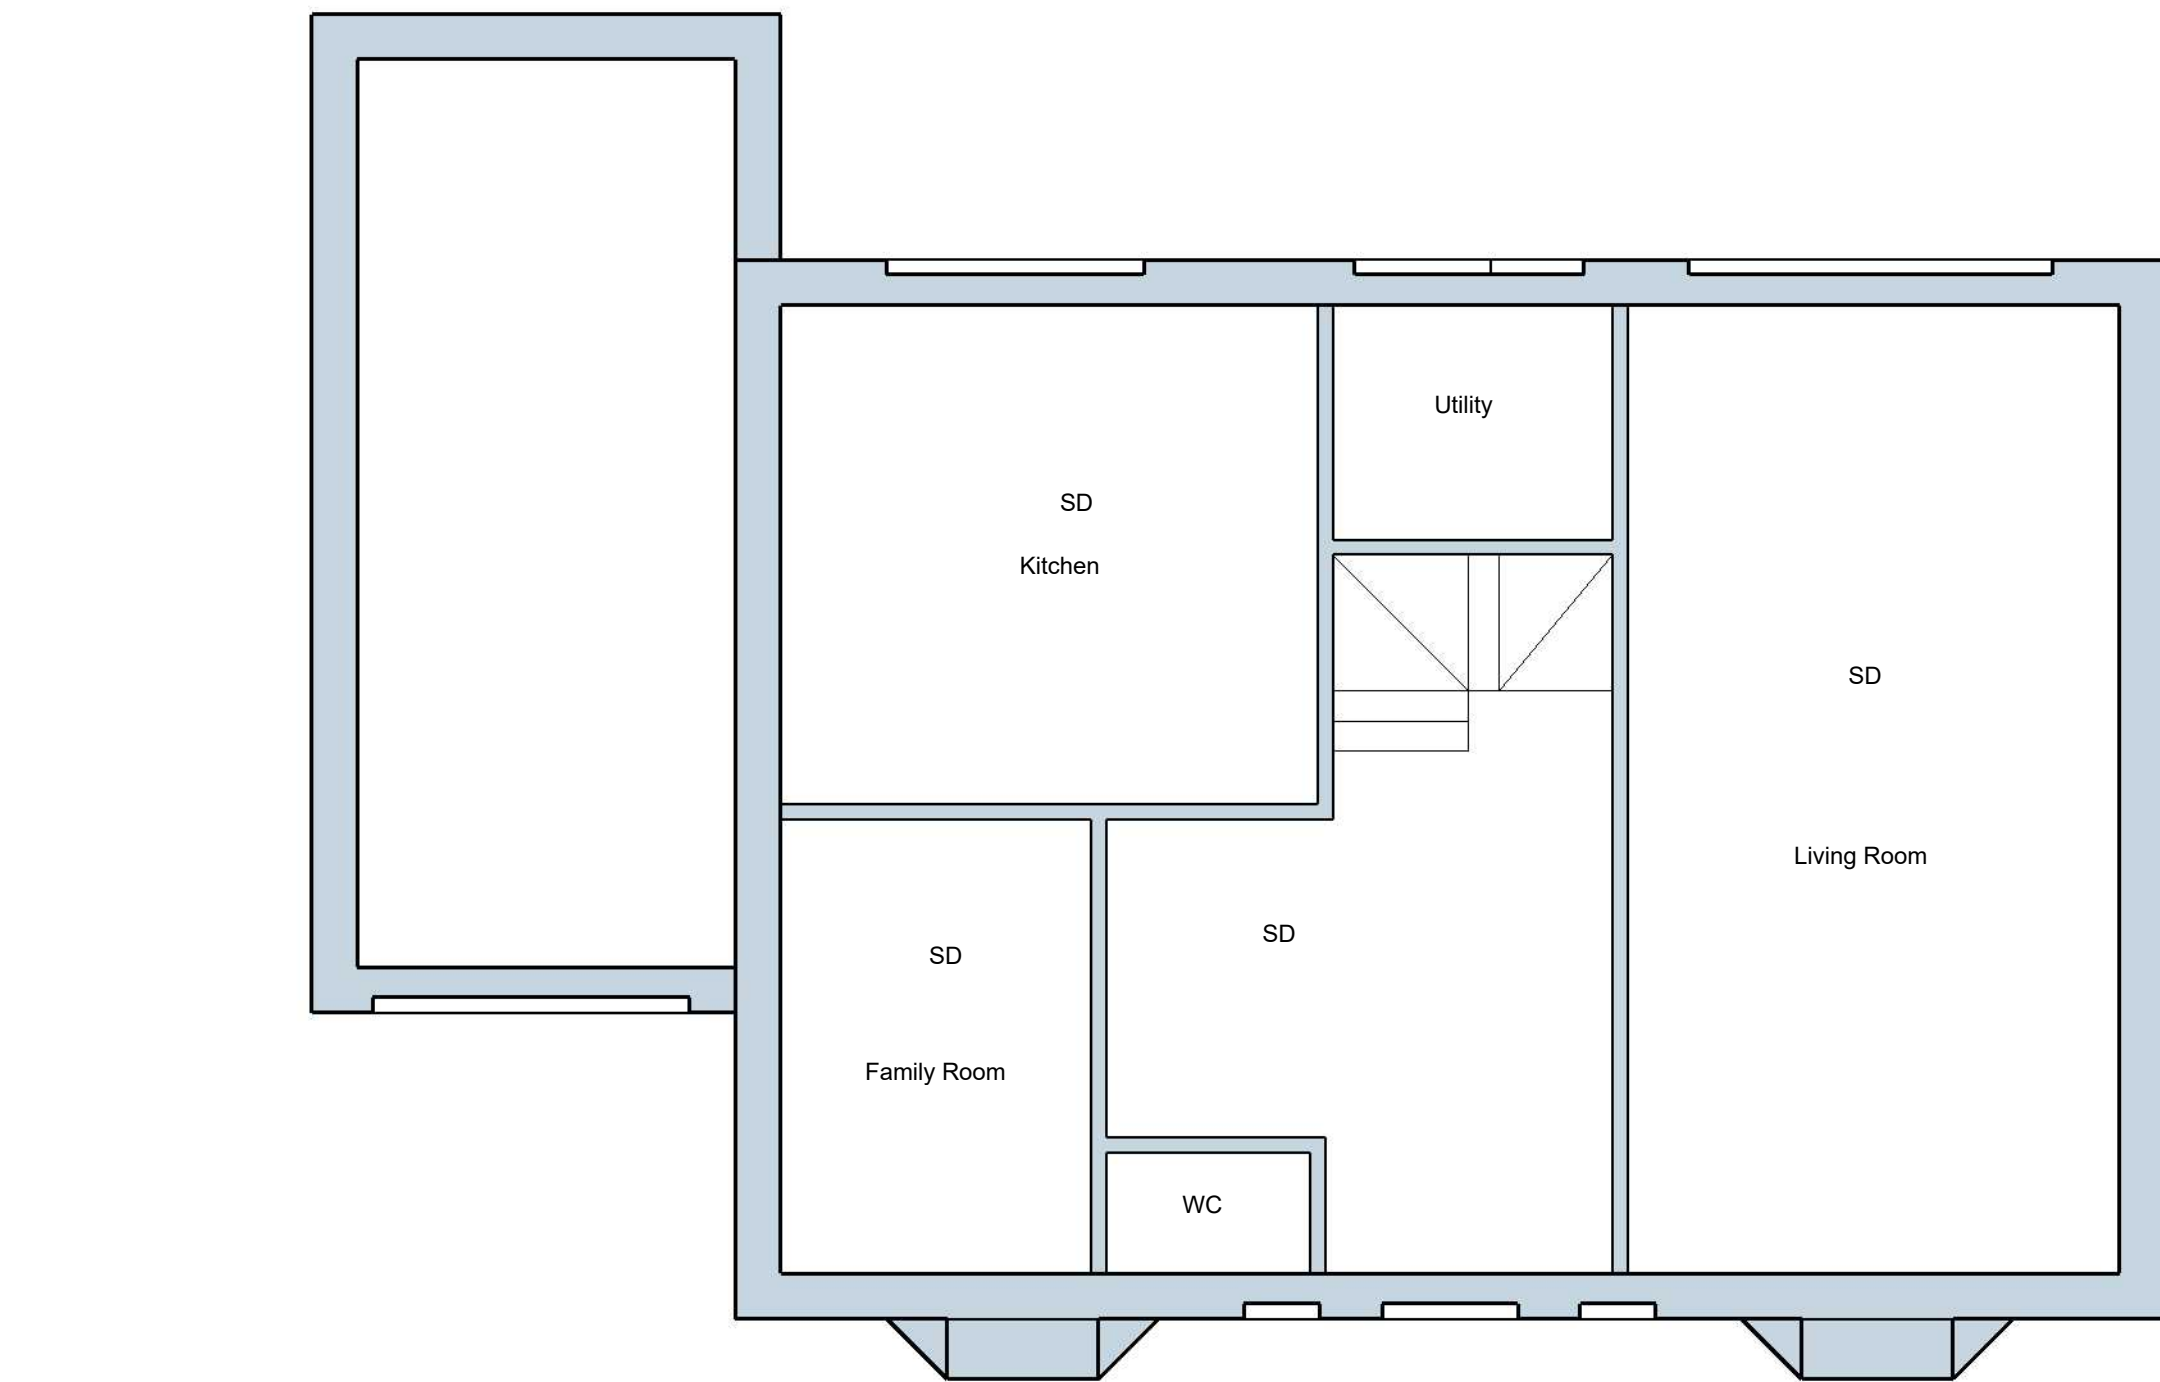

Scale 1:50

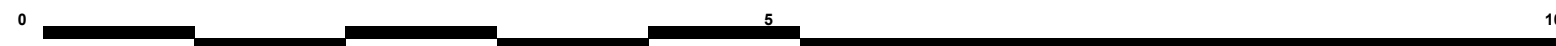

Existing

Ground Floor
Plan

A.1

ICAL Consultants
Trilliums
Ashmore Green
Thatcham
Berkshire
RG18 9ER
www.icost.co.uk
07769 650780

CLIENT
Mr and Mrs Jones
7 Montfort Gate
Caversham
RG4 6AD

PROJECT
Loft Conversion
PROJECT NO.
245.170

ISSUE
MM.DD.YY
DRAWN BY
NH, MB

