


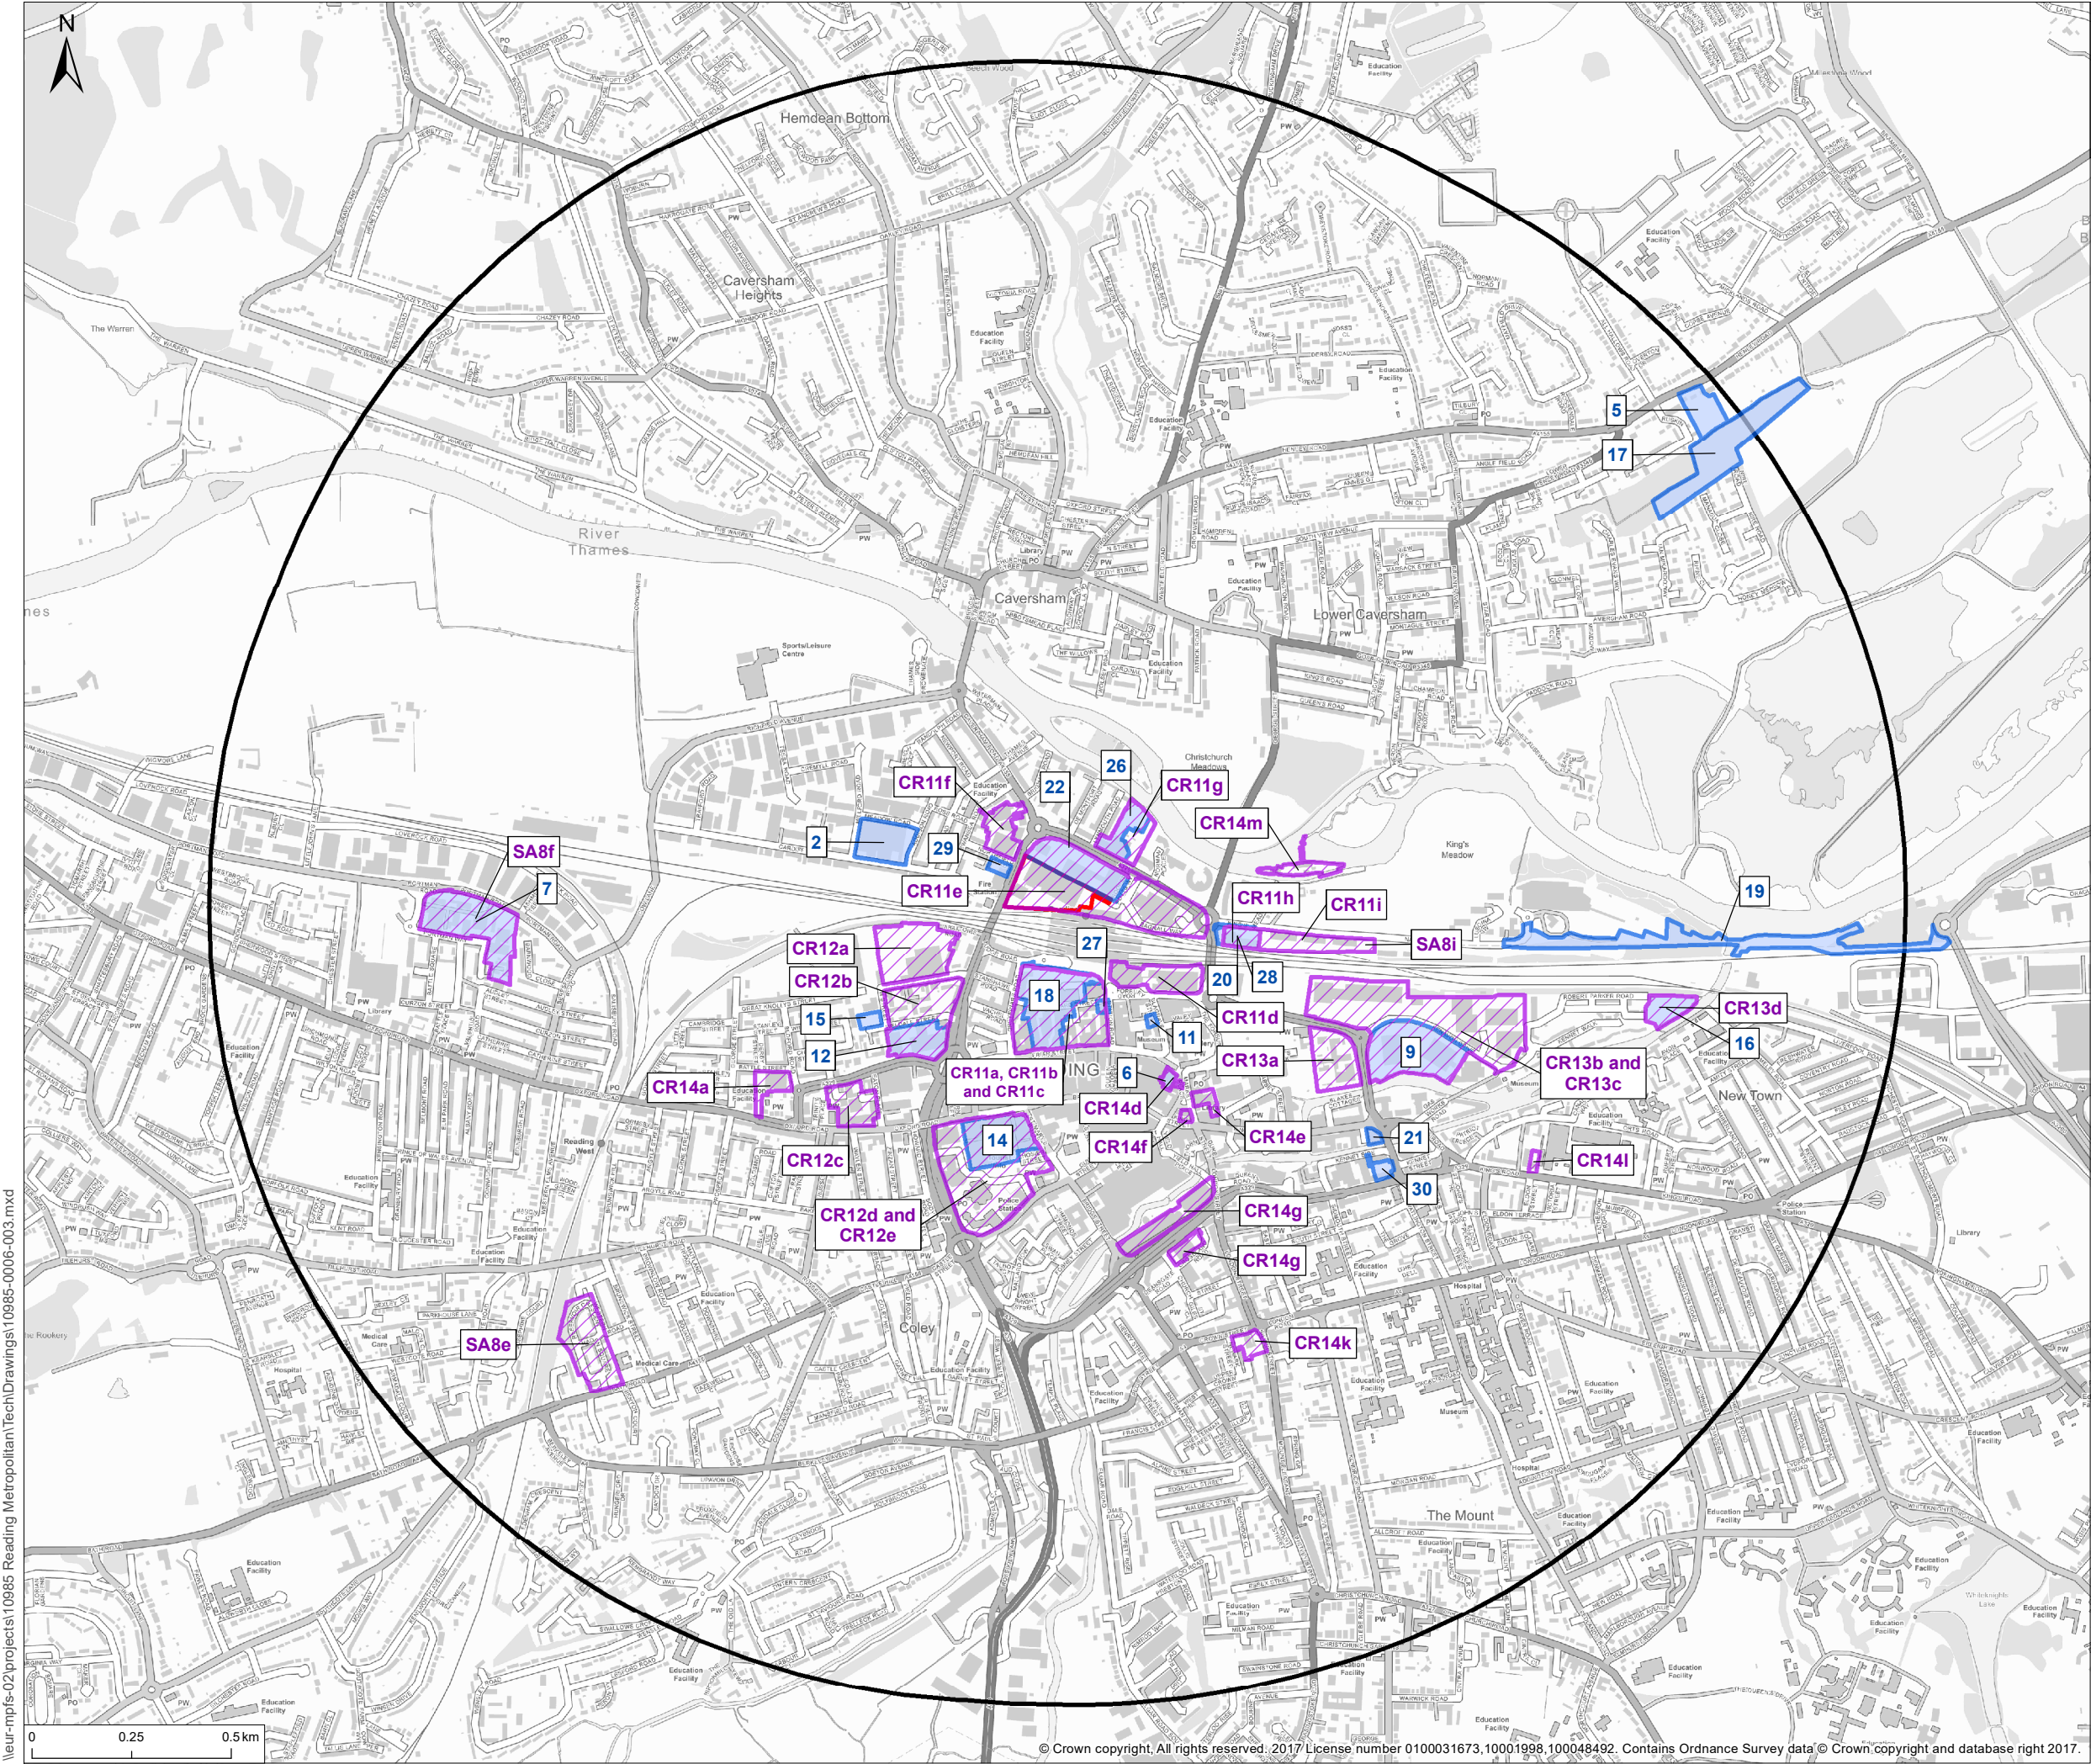

© 2020 RPS Group

Notes

1. This drawing has been prepared in accordance with the scope of RPS's appointment with its client and is subject to the terms and conditions of that appointment. RPS accepts no liability for any use of this document other than by its client and only for the purposes for which it was prepared and provided.

2. If received electronically it is the recipients responsibility to print to correct scale. Only written dimensions should be used.

Legend

- Site boundary
- 2km search area
- Allocation
- Application

Scoped out allocations and applications are not shown within this figure.

Rev	Description	By	CB	Date



20 Western Avenue, Milton Park, Abingdon, Oxfordshire, OX14 4SH
T: +44(0)1235 821 888 E: rpsox@rpsgroup.com

Client Hermes Investment Management

Project Reading Metropolitan

Title Cumulative Search

Status	Drawn By	PM/Checked By
DRAFT	CR	PI
Project Number	Scale @ A3	Date Created
OXF10985	1:16,000	JUN 2020
Figure Number		Rev
4.1		

rpsgroup.com

\\leu-mpfs-02\projects\10985 Reading Metropolitan\Tech\Drawings\10985-0006-003.mxd

\\leu-mpfs-02\projects\10985 Reading Metropolitan\Tech\Drawings\10985-0006-003.mxd