


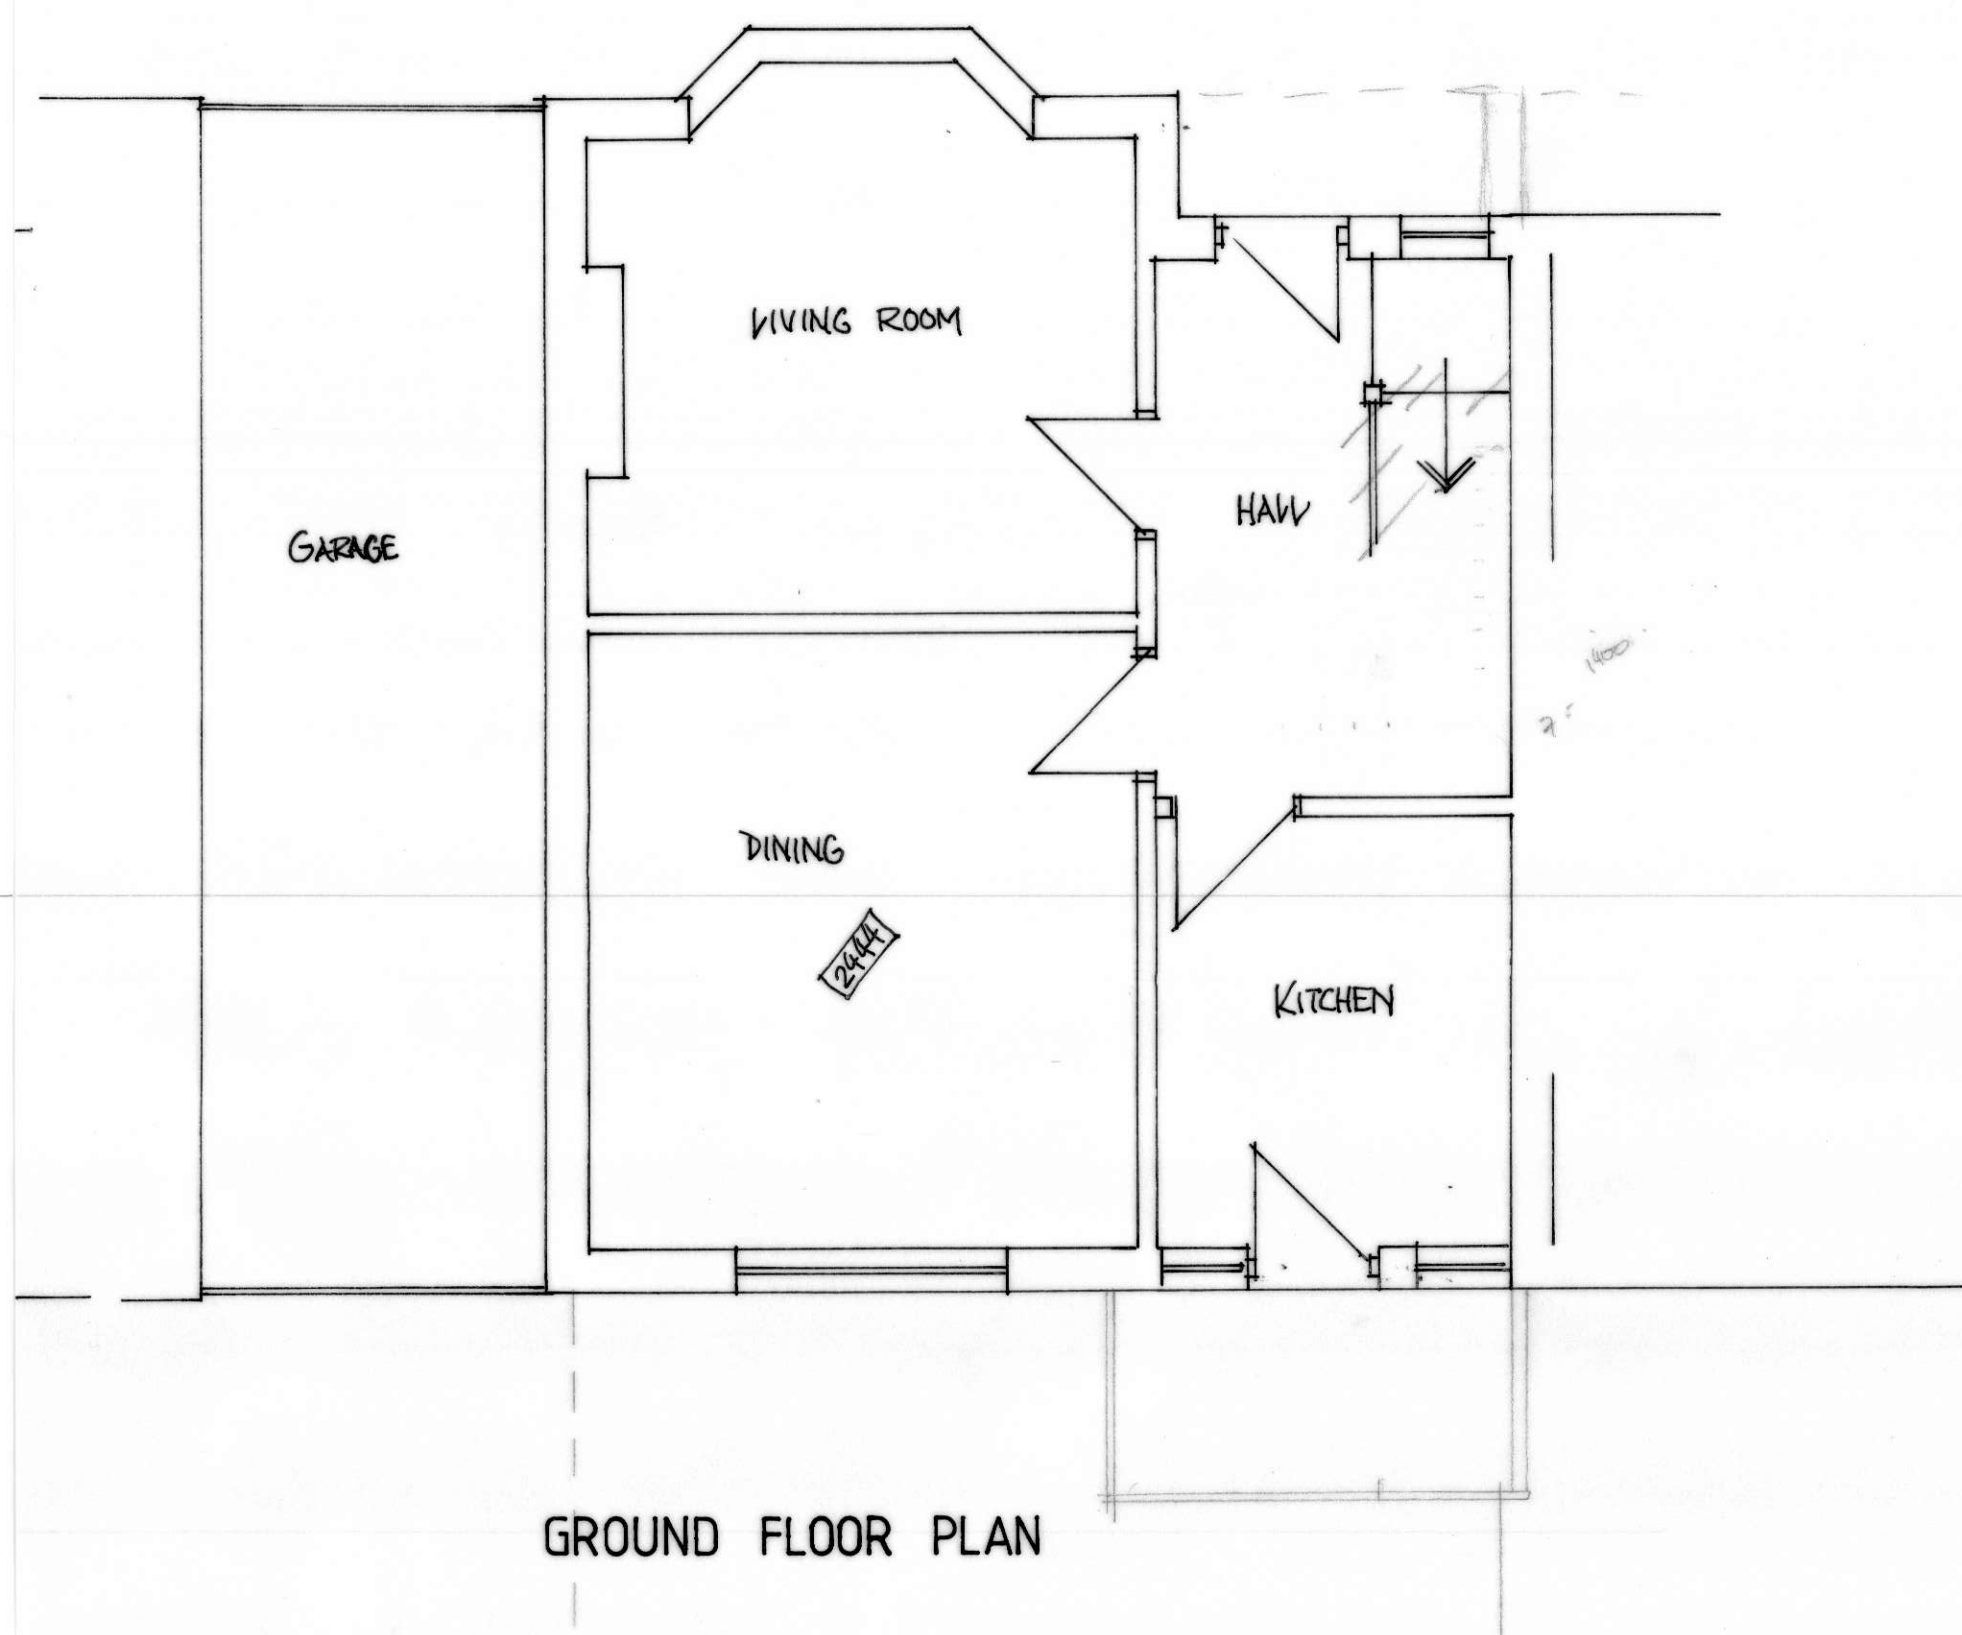


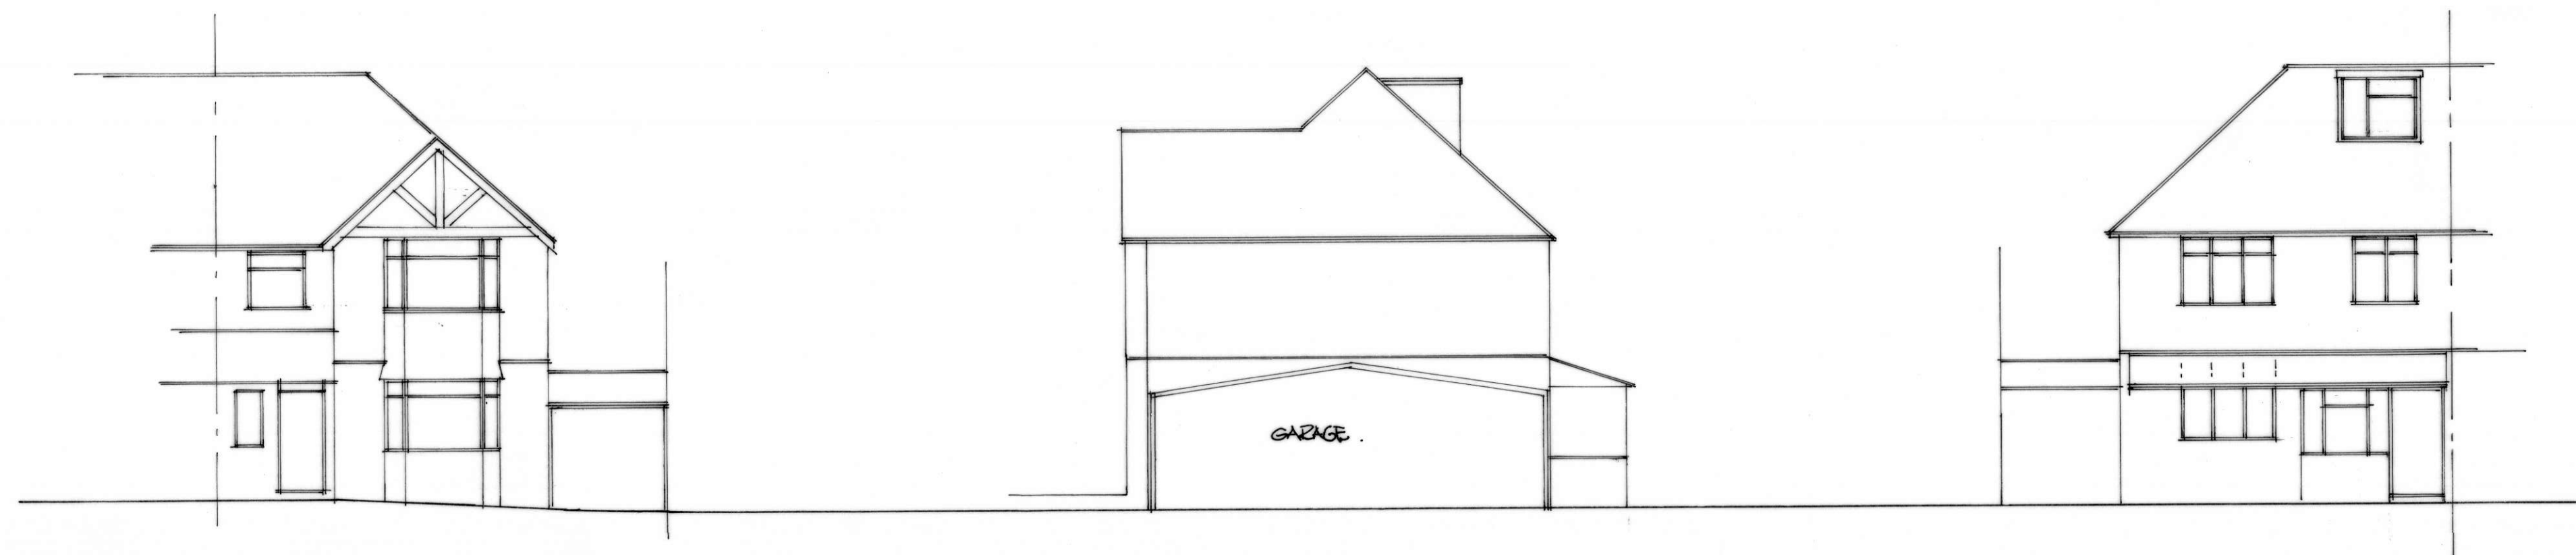

GROUND FLOOR PLAN

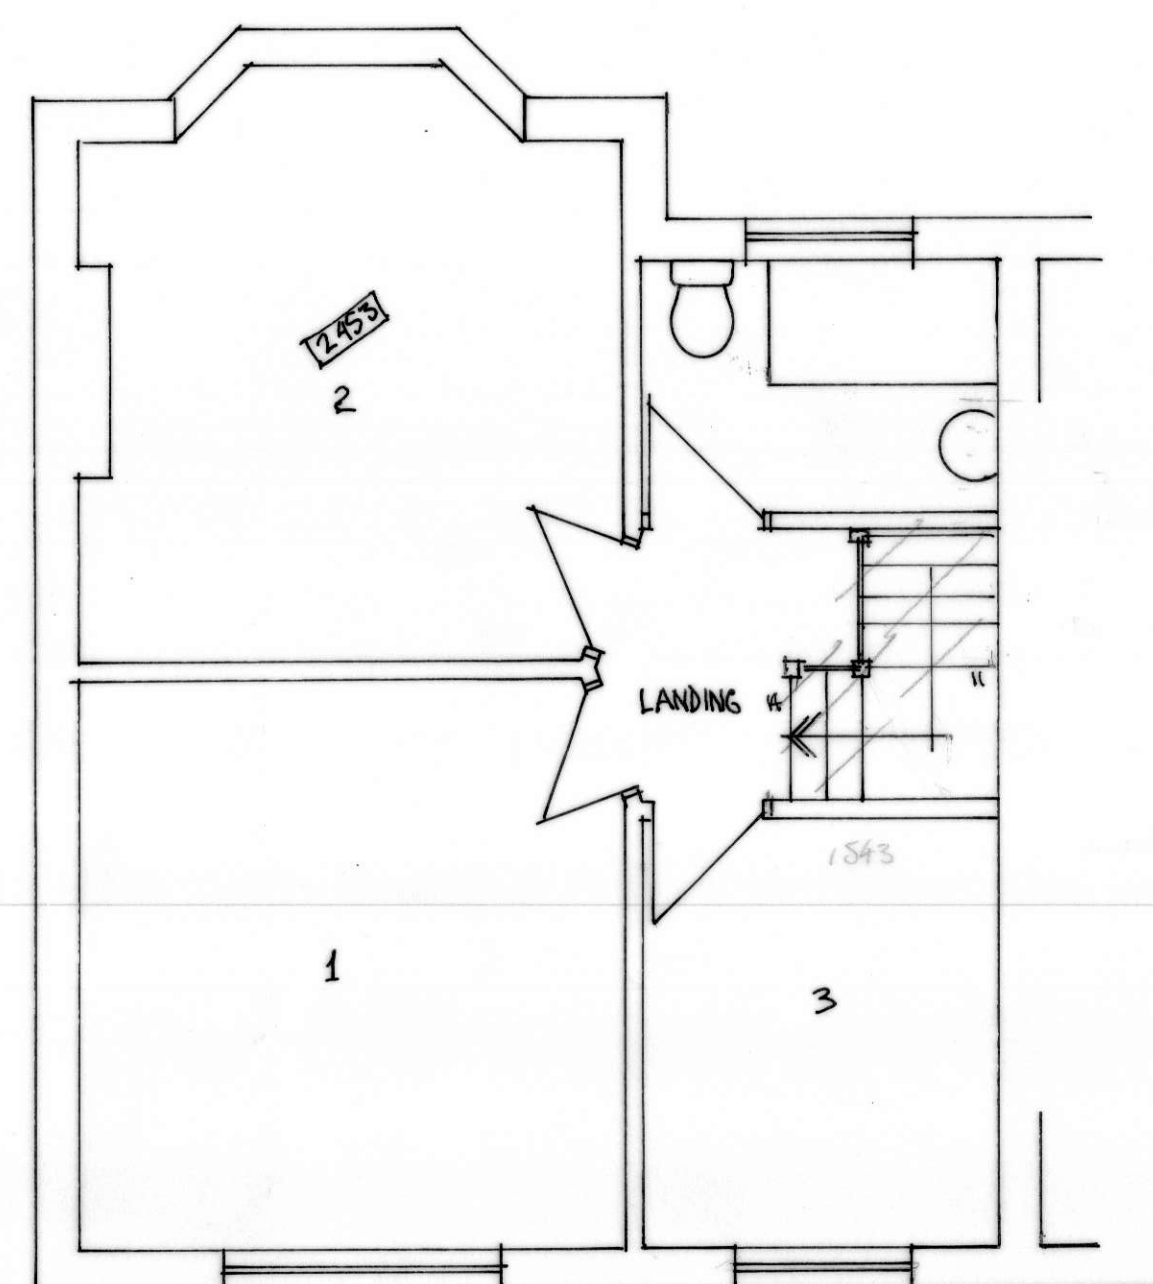

FIRST FLOOR

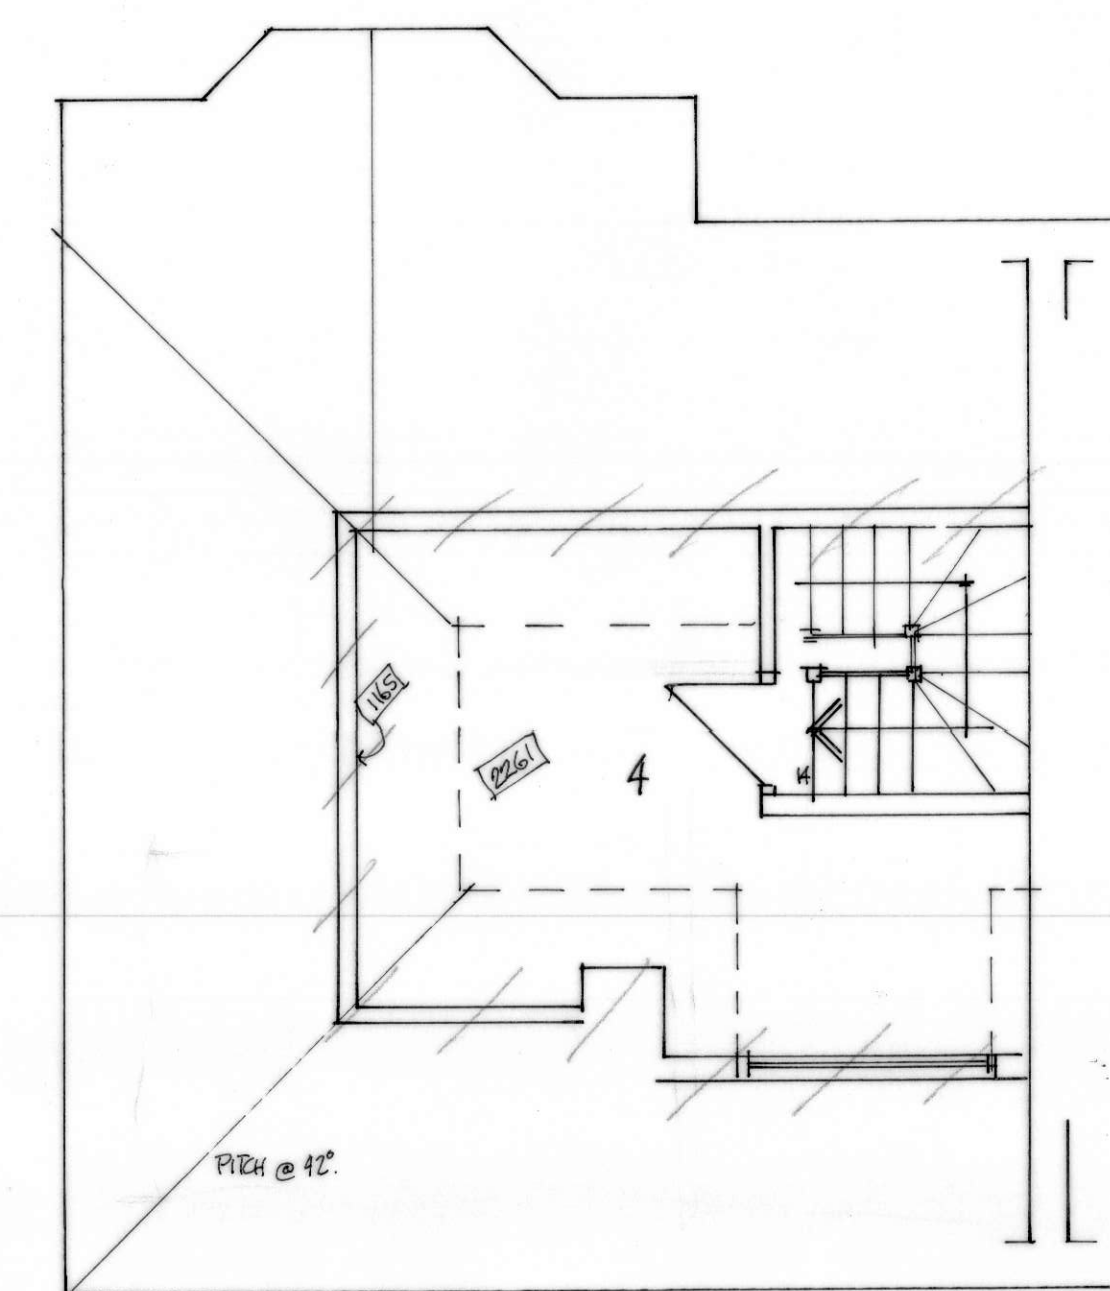

SECOND FLOOR (LOFT)

STEP OUT EXISTING
LOFT CONVERSION

MR & MRS FAIRCHILD
110 ST. MICHAELS ROAD
TILEHURST RG30 4SE
EXISTING
PLANS & ELEVATIONS

1:50 & 1:100 APRIL 2021