

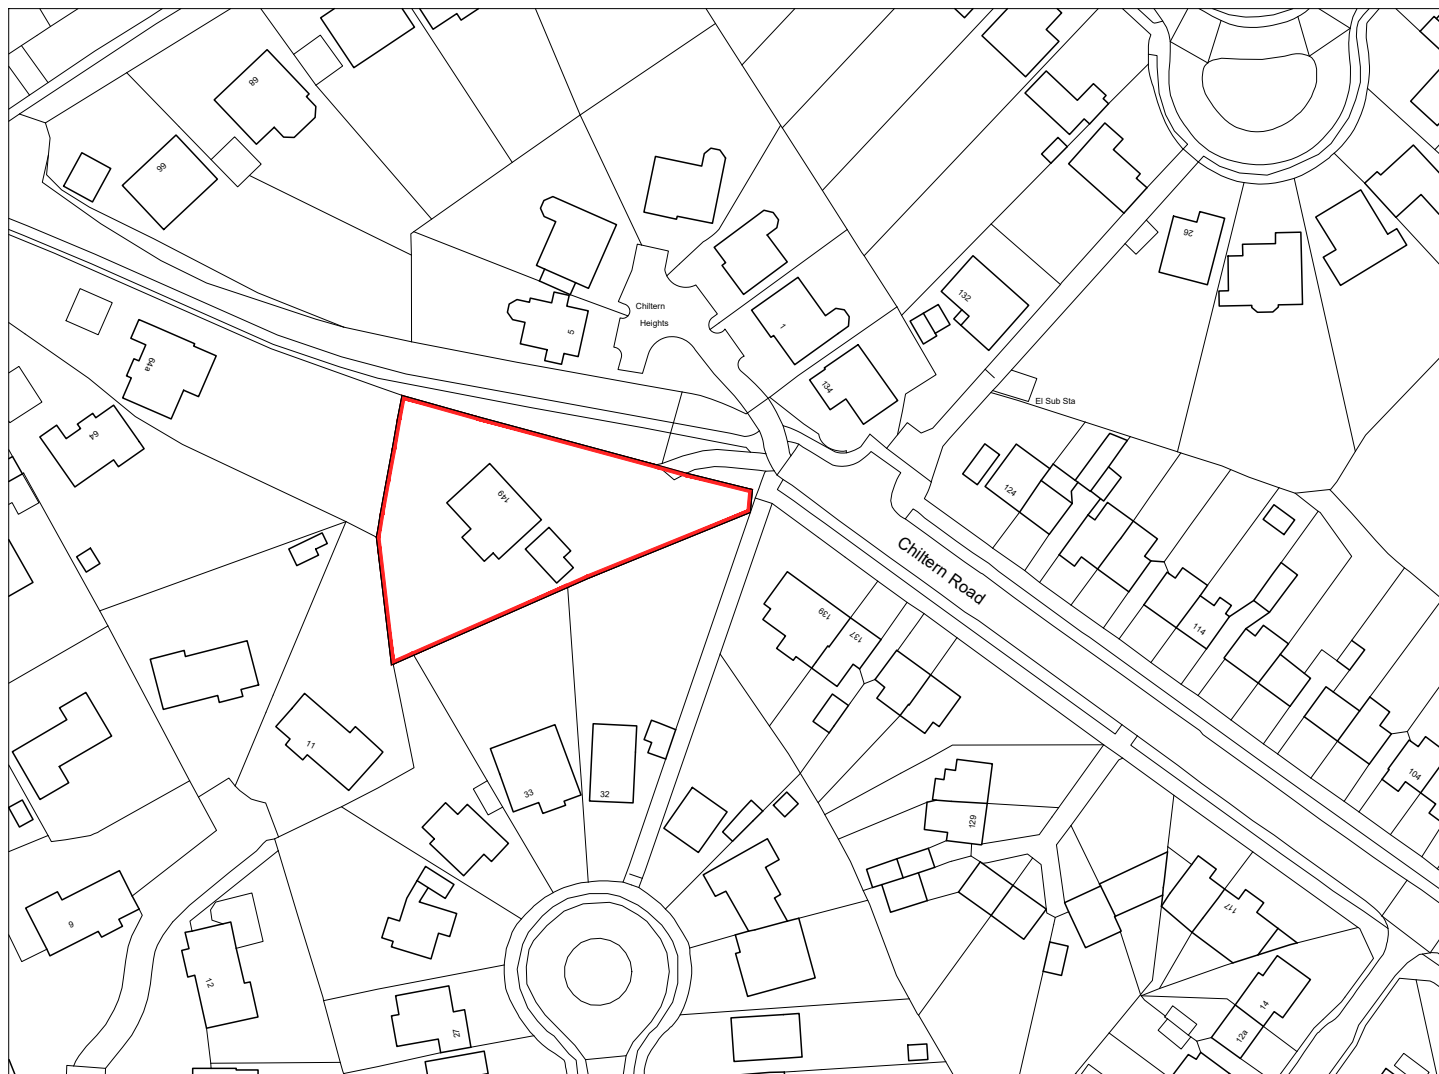


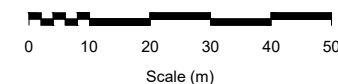

Ordnance Survey (c) Crown Copyright 2018. All rights reserved. Licence number 100022432

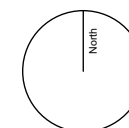

LOCATION PLAN - Scale 1:1250

A	20.04.20	Planning
---	----------	----------

Revisions
Client

Project	Extension of Existing House 149 Chiltern Road Caversham Reading RG4 5JG
---------	---

Status	Planning
--------	----------

Date	2020.02.12
------	------------

Scale	1:1250	Size	A4
-------	--------	------	----

Title	Site Location Plan
-------	--------------------

Number	18.14-160	Revision	A
--------	-----------	----------	---

Spires Architects

9 Monks Way | Reading | RG30 3DP
Tel 07495 529905