




LOCATION PLAN

SCALE 1:1250



BLOCK PLAN

SCALE 1:500

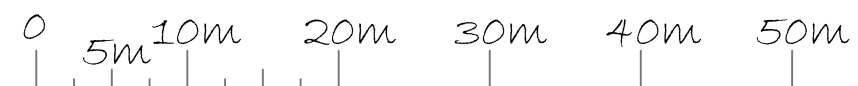

PROJECT: 12 MILL GREEN CAVERSHAM RG4 8EX	DRAWING TITLE BLOCK AND LOCATION PLANS	CREATIVE DESIGN AND STRUCTURE	NEWTOWN HOUSE NEWTOWN ROAD HENLEY-ON-THAMES RG9 1HG Tel 01491 411922	DRAWN BY: SCALE: AS STATED DATE: MAR 2020	DRAWING NO. 34719-07	REV. B