


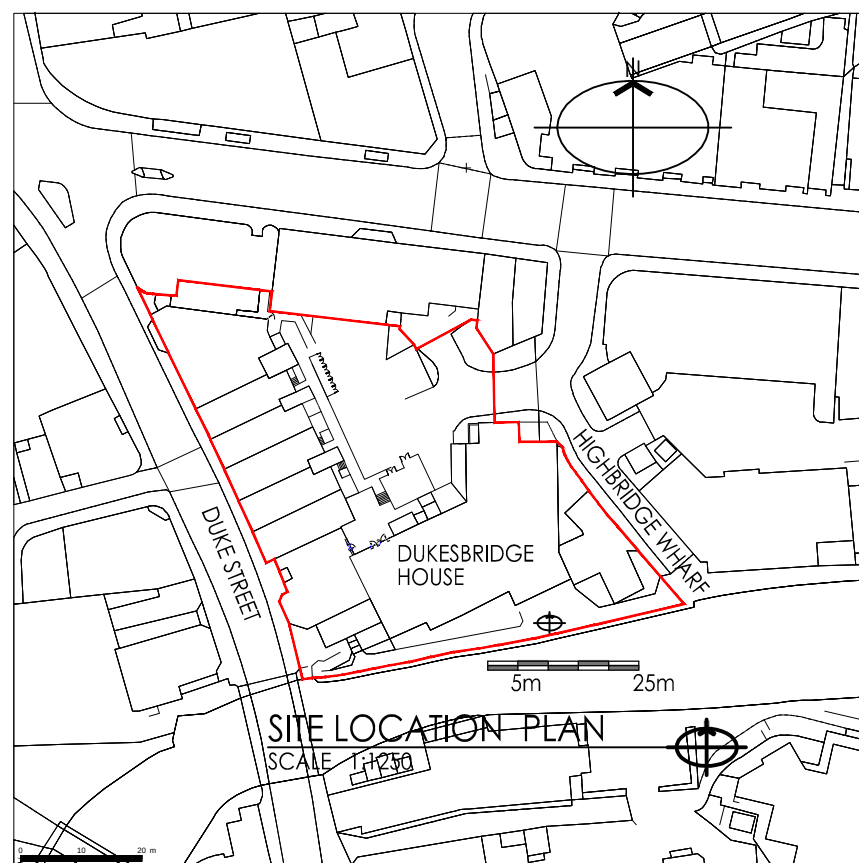

Rev: D / 24.06.2020 / General Revisions



6 Wrotham Business Park
Barnet, Herts
EN5 4SZ

t: 0208 275 1080
e: enquiries@planningconsent.com
w: www.planningconsent.com

Drawing Title:
**Site Location Plan
Dukesbridge House**
Project:
P.D. Application

Scale: 1:1250@A3
Drwn: srt
Date: April 2019

Location:
Dukesbridge House,
Reading, RG1 4SA

Drawing No:

5106	31	D
------	----	---

Copyright and design right held by Stuart Henley & Partners Ltd. No unauthorised reproduction permitted.