
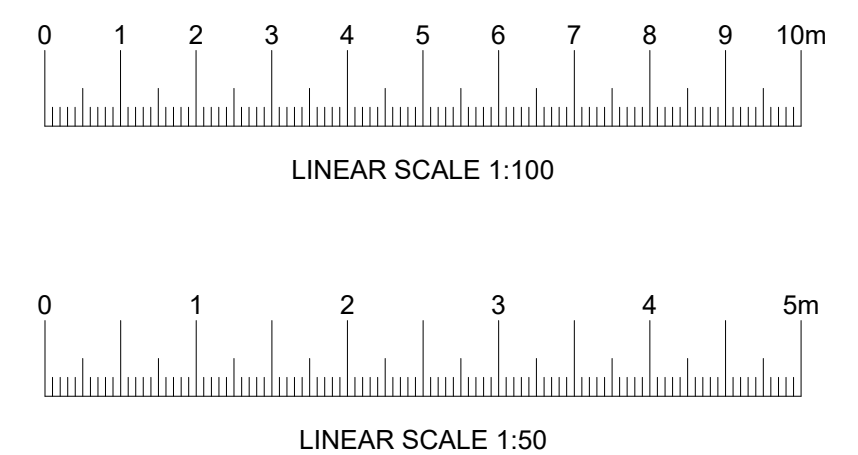
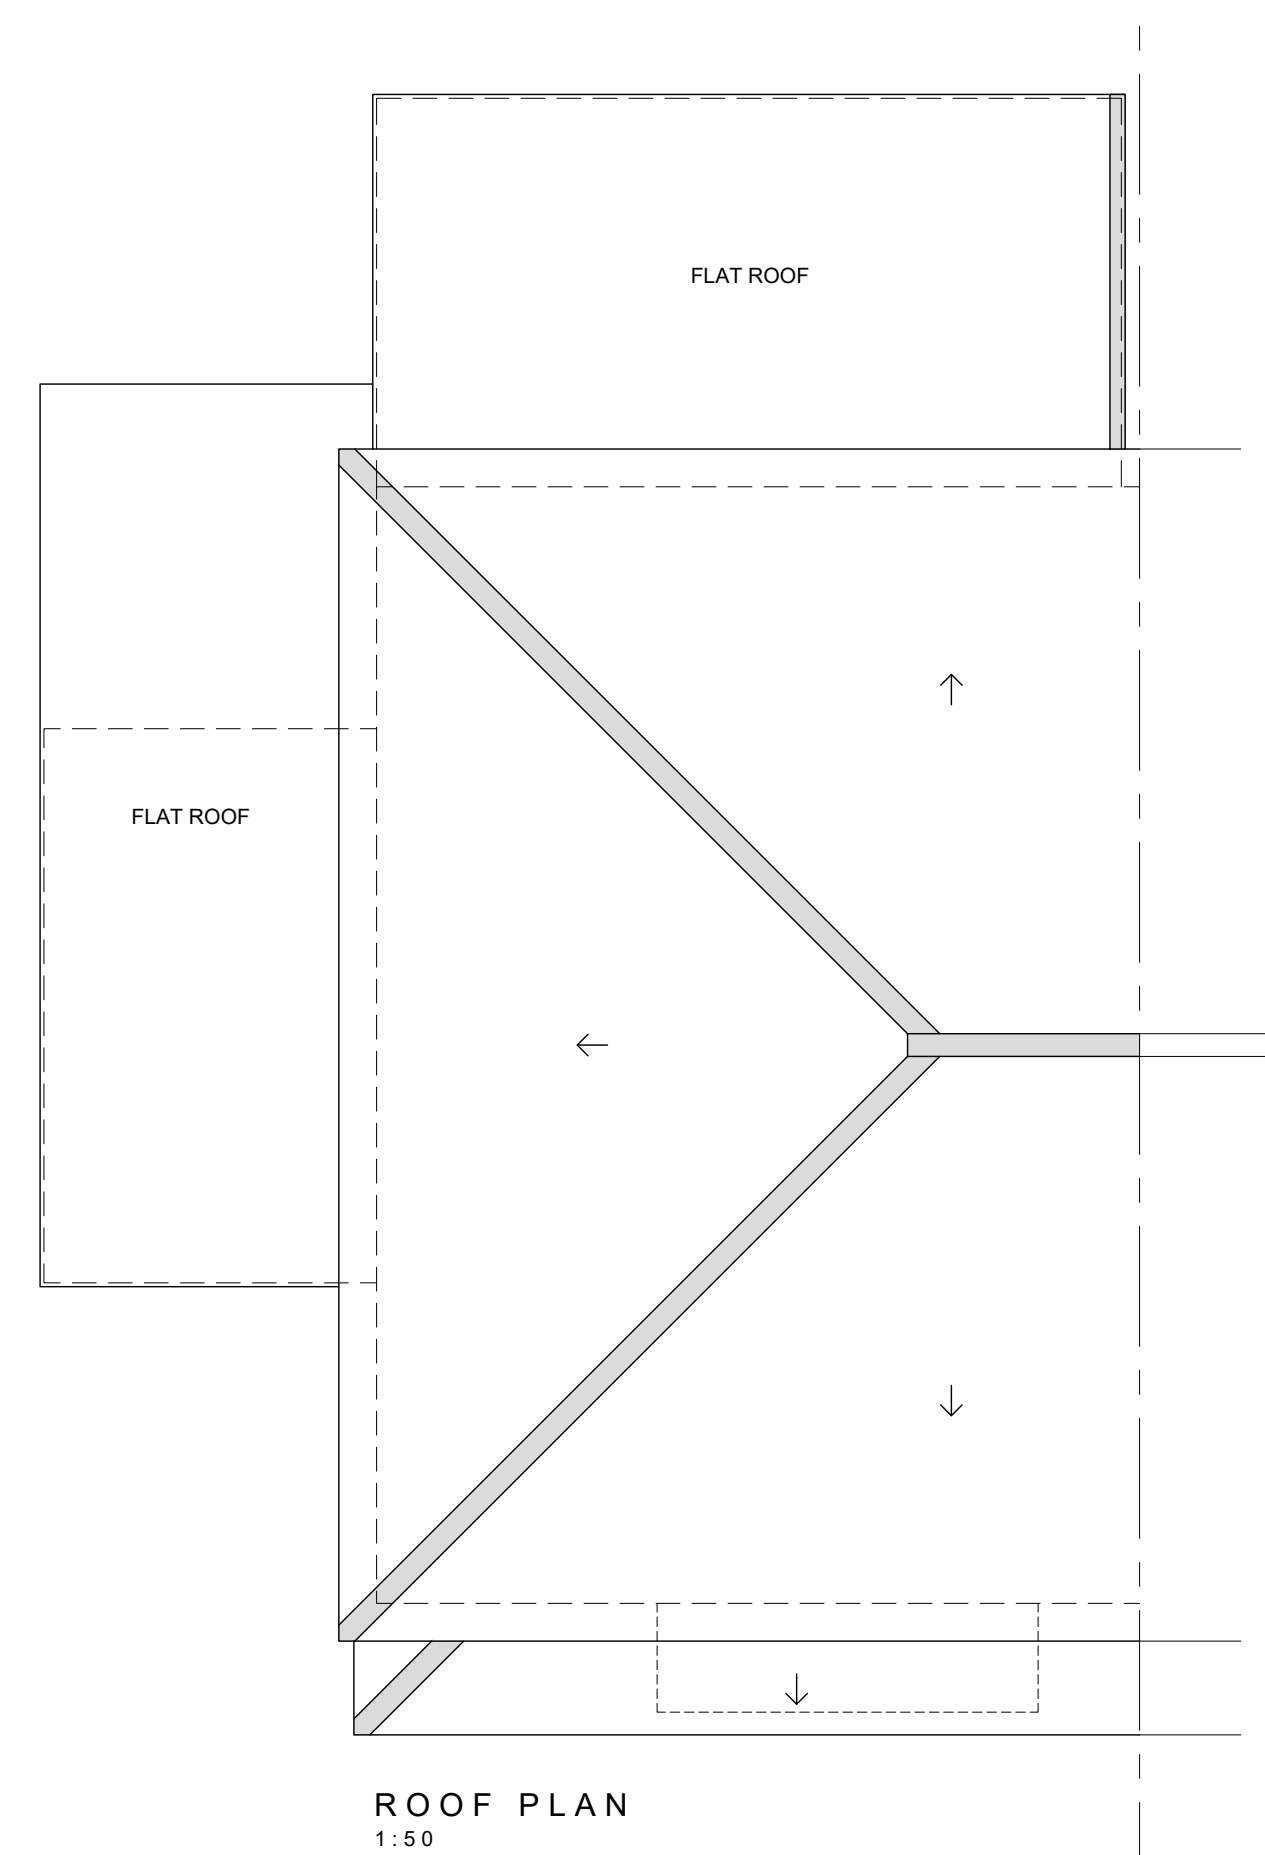
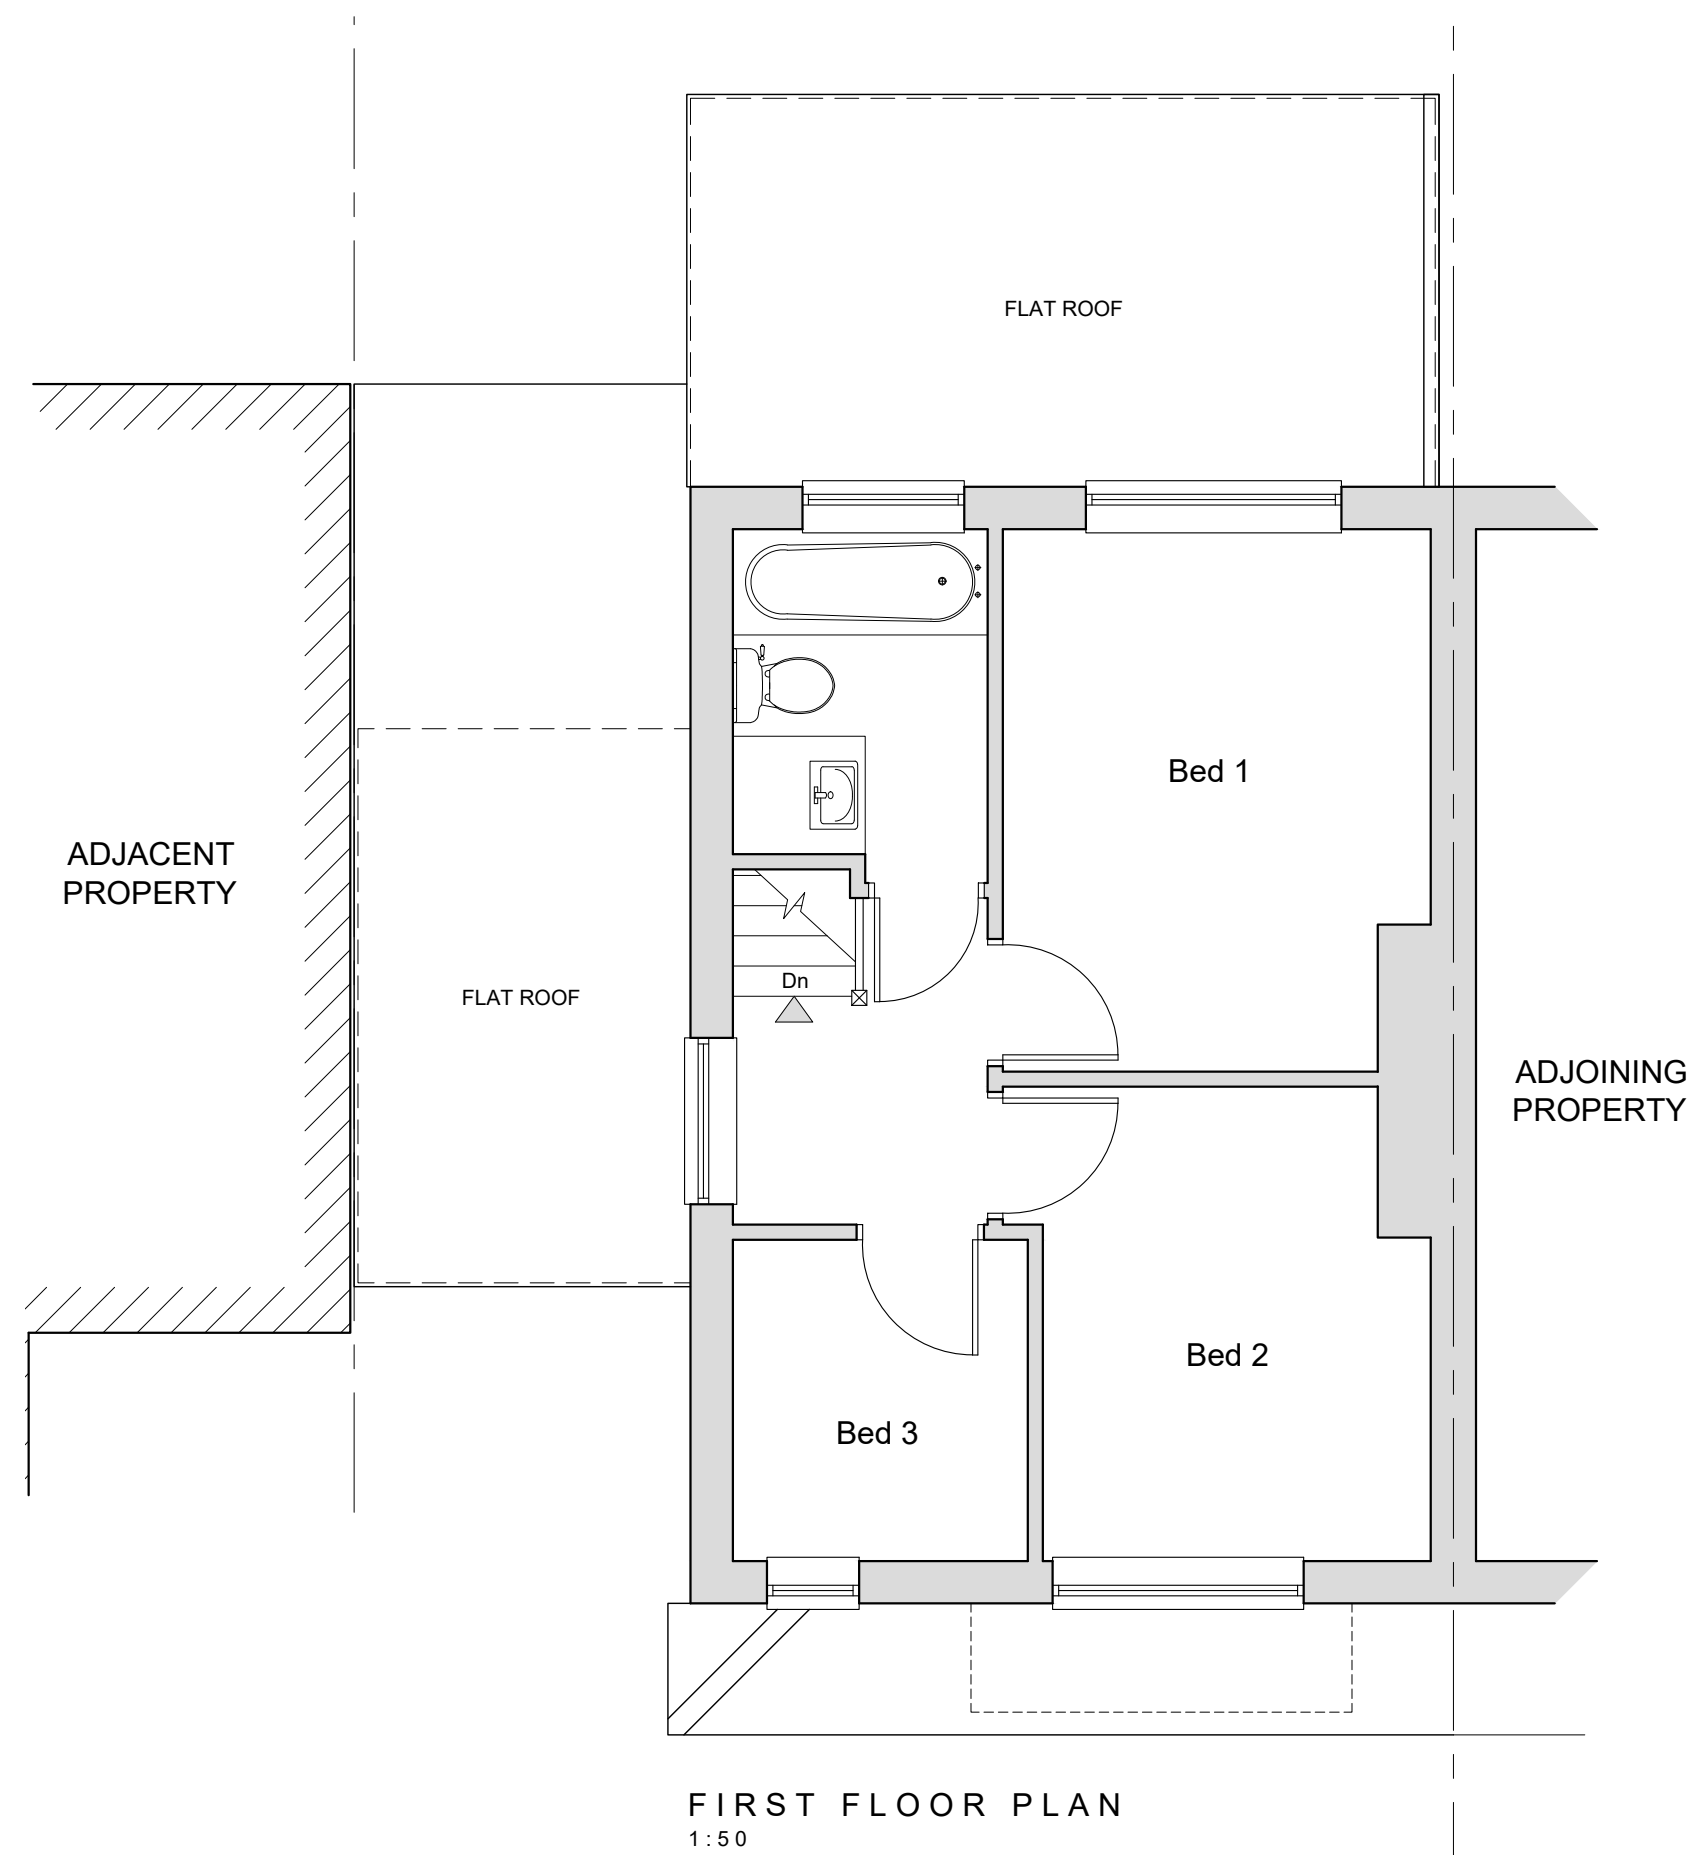
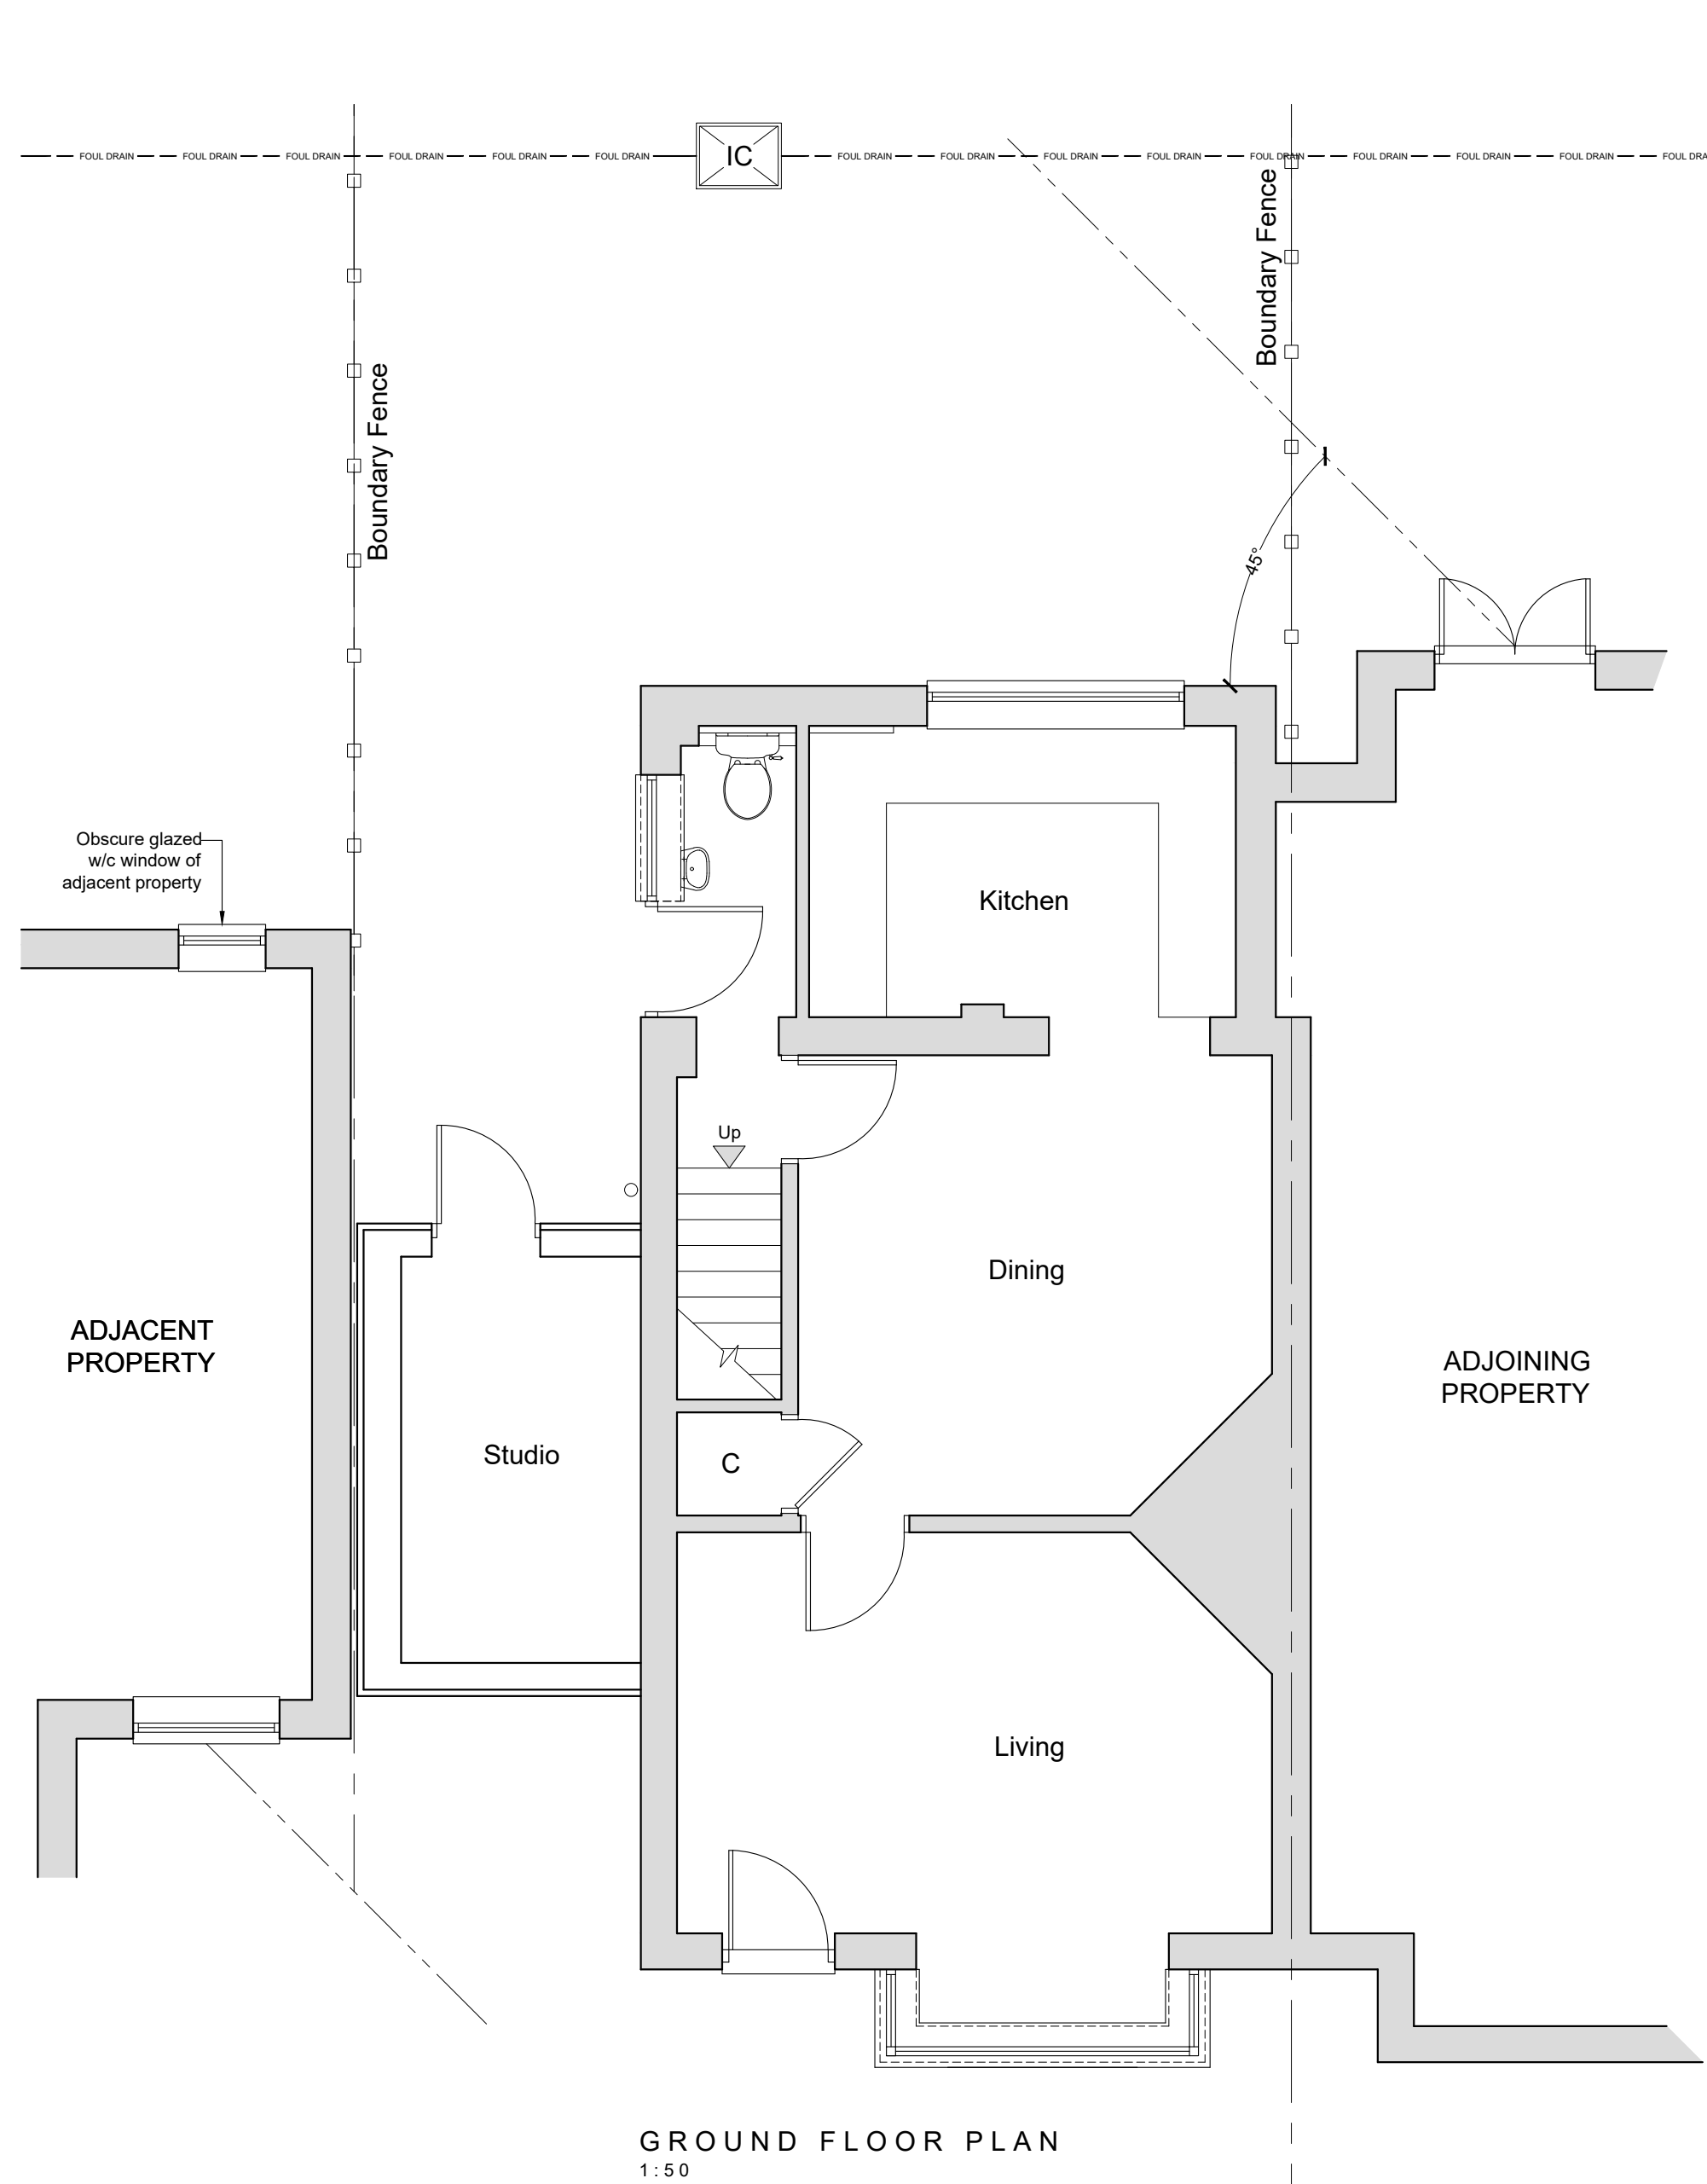
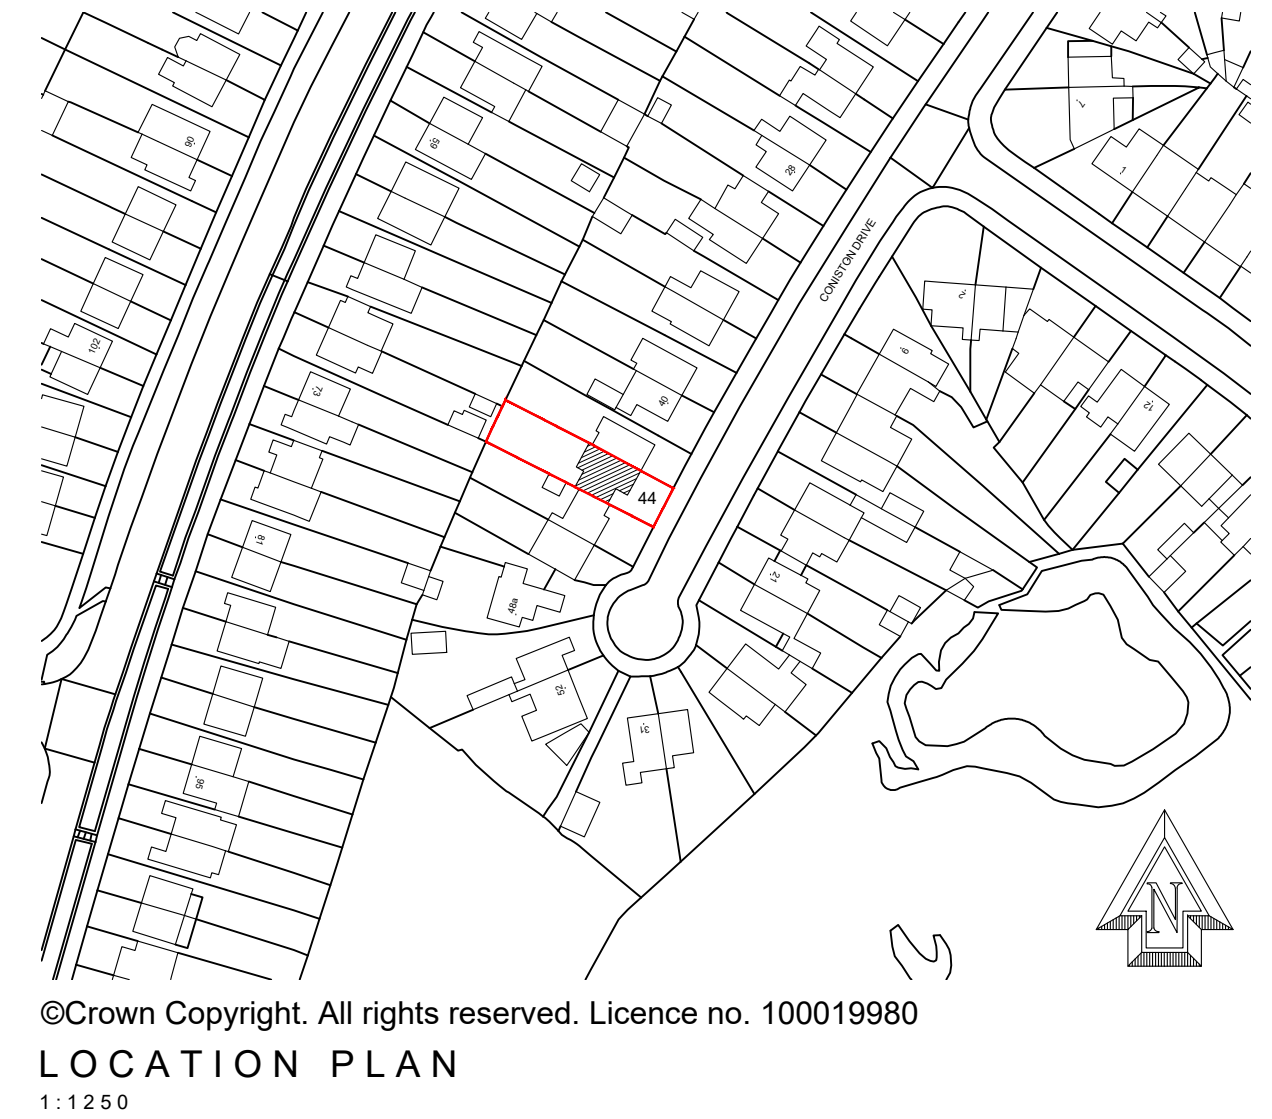


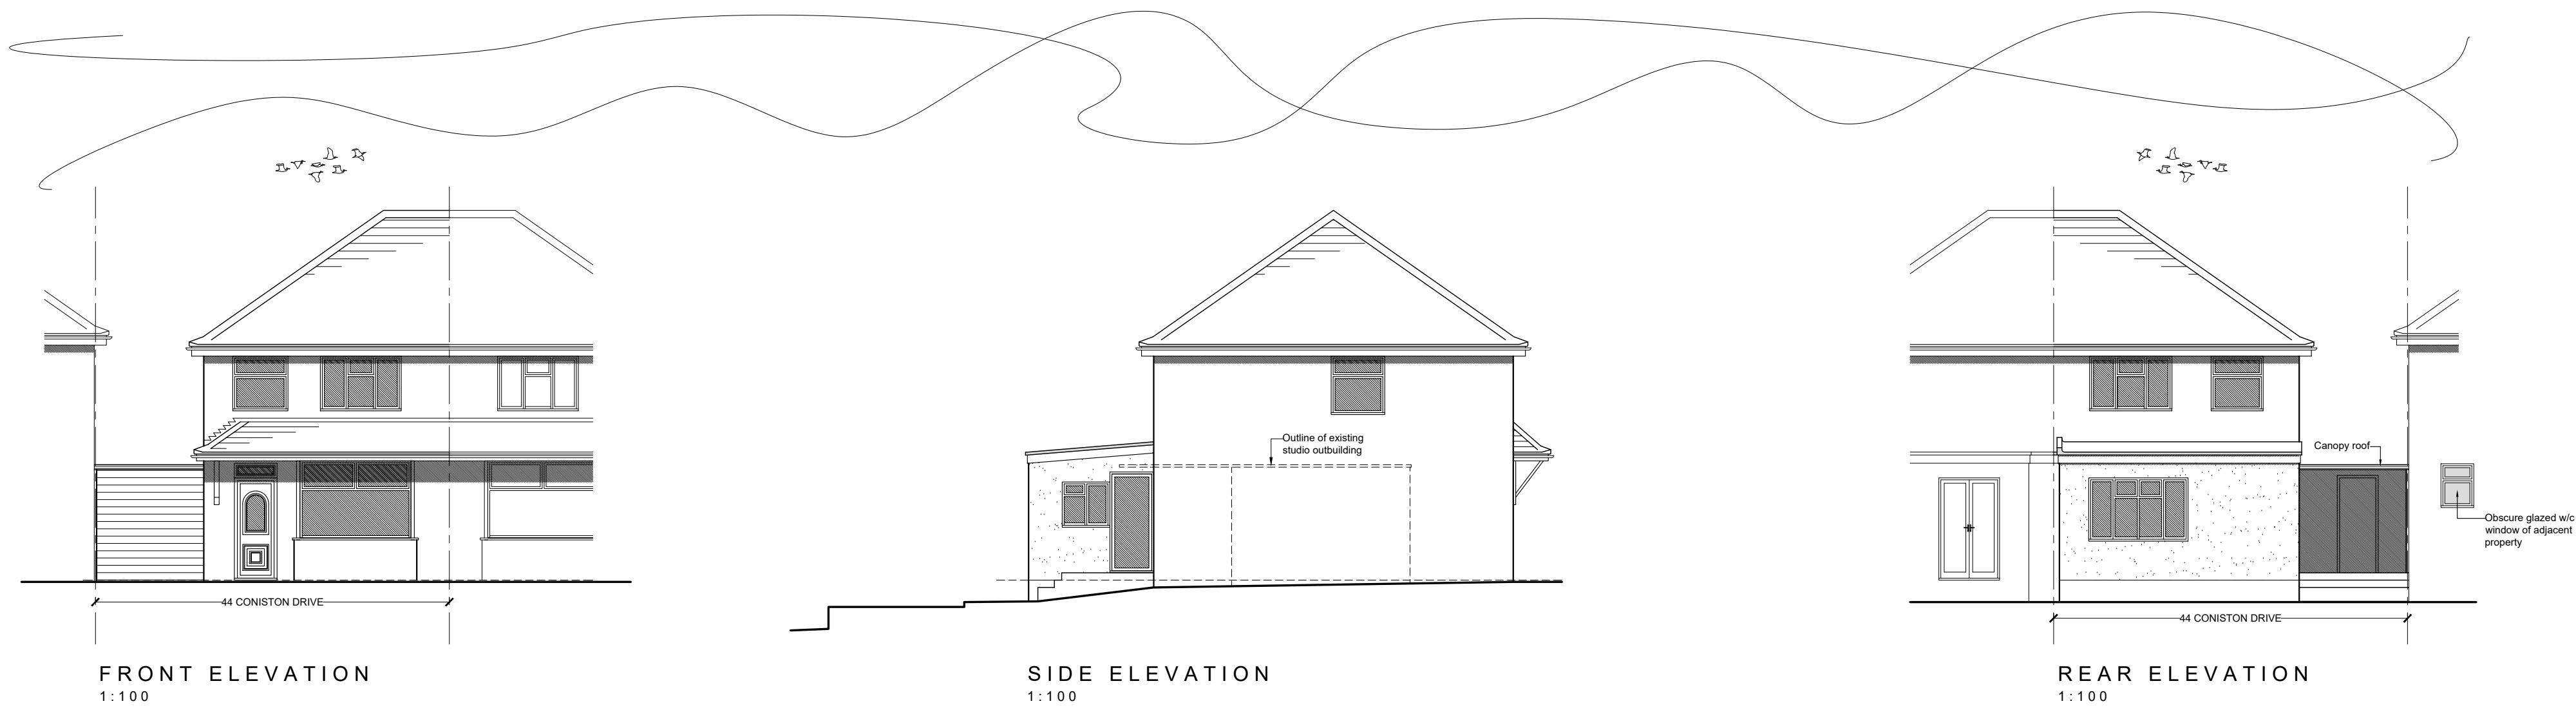

LMAD
ARCHITECTURAL

CIAT
REGISTERED PRACTICE

Client:
Mr A Prosser

Address:
44 Coniston Drive
Tilehurst
Reading RG30 6XS

Drawing Title:
Existing Plans & Elevations
Date: September 2020
Scale @ A1: 1:50 / 1:100 / 1:1250

Rev:	Date	Description

Drawing No: **PL-001**
Drawn By: **LM**
LMAD LTD