
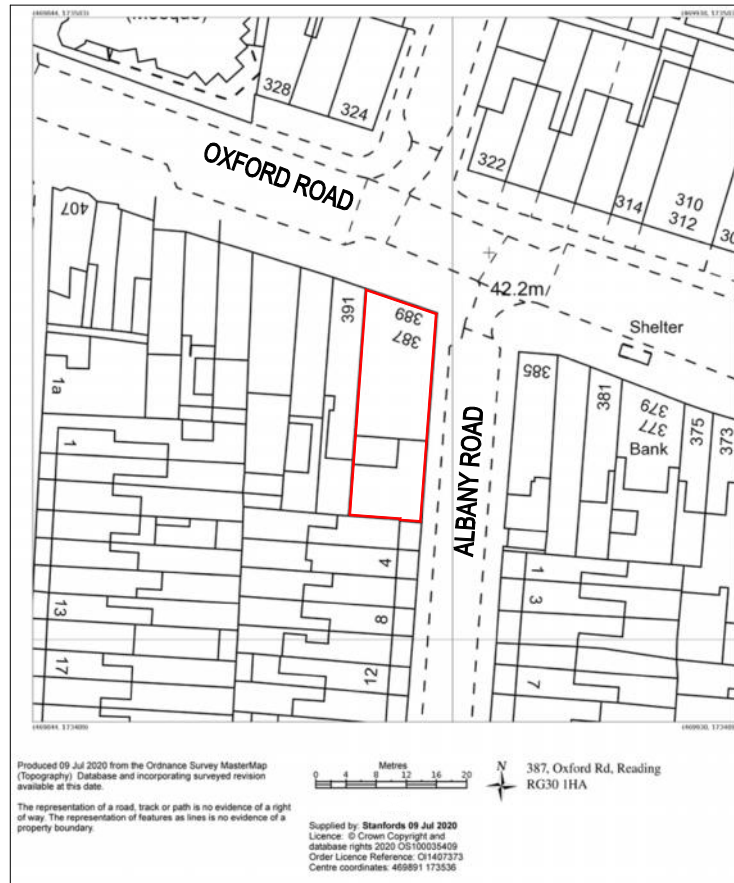


LOCATION PLAN

SCALE: 1:000

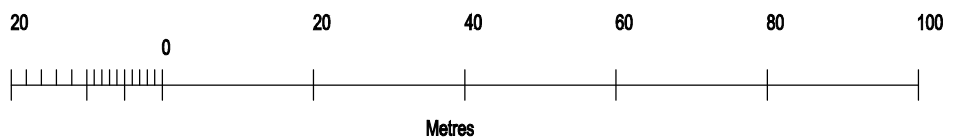

Job DA VILLAGE RESTAURANT 387 OXFORD ROAD READING RG30 1HA			pioneer designs ltd 17 Kingswood Court, Reading RG30 2AU 01183475590 / 07725338742 pioneerdesignsltd@gmail.com	
Client MR HIJARAT MESHWANAI				
Drawing LOCATION PLAN				
Date JULY2020		Scale 1:1000	Dwg. No. 20071-1	
			Date Revisions A 02.07.19 DRAWING UPDATE	