



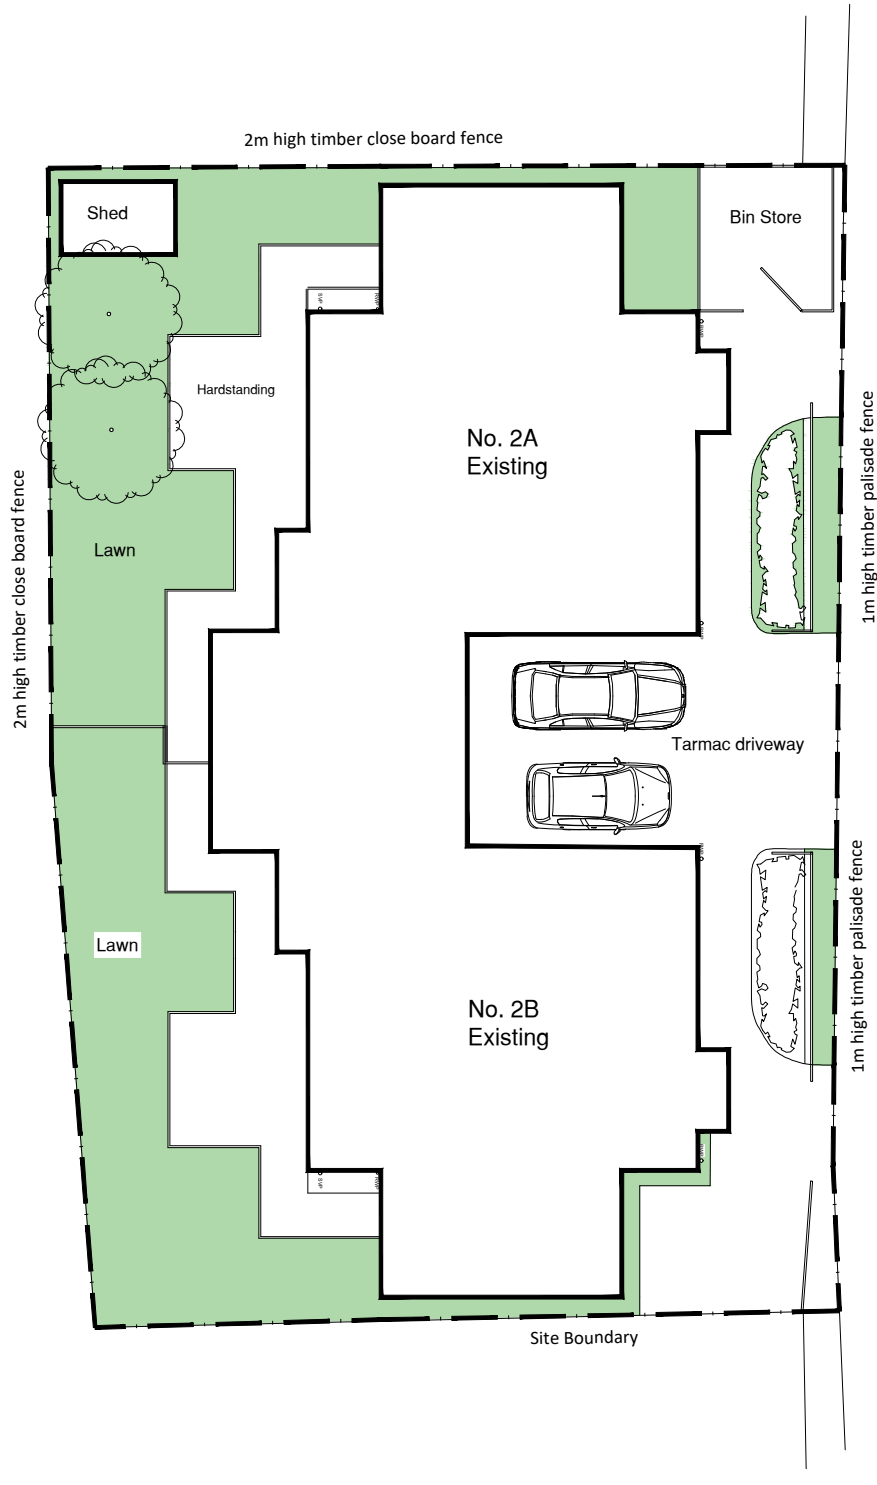

Mayfair

Scale 1:200

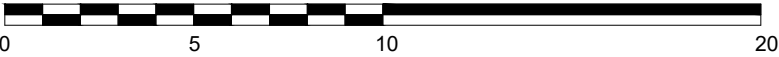

Rev	Description	By	Chk	Date
	Project No: 1926			Date: 24/01/2020
	Scale @ A4 1:200			Status: PLANNING
	Drawn: TC			Revision:
	Drawing No:			
	1926(08)02			