




Materials:
Walls - Facing brick (Light grey with matching mortar),
Core-Ten Steel
Zinc
Roof - Green roof, Zinc
Windows and Doors - High performance aluminium

North - Front

1 : 100

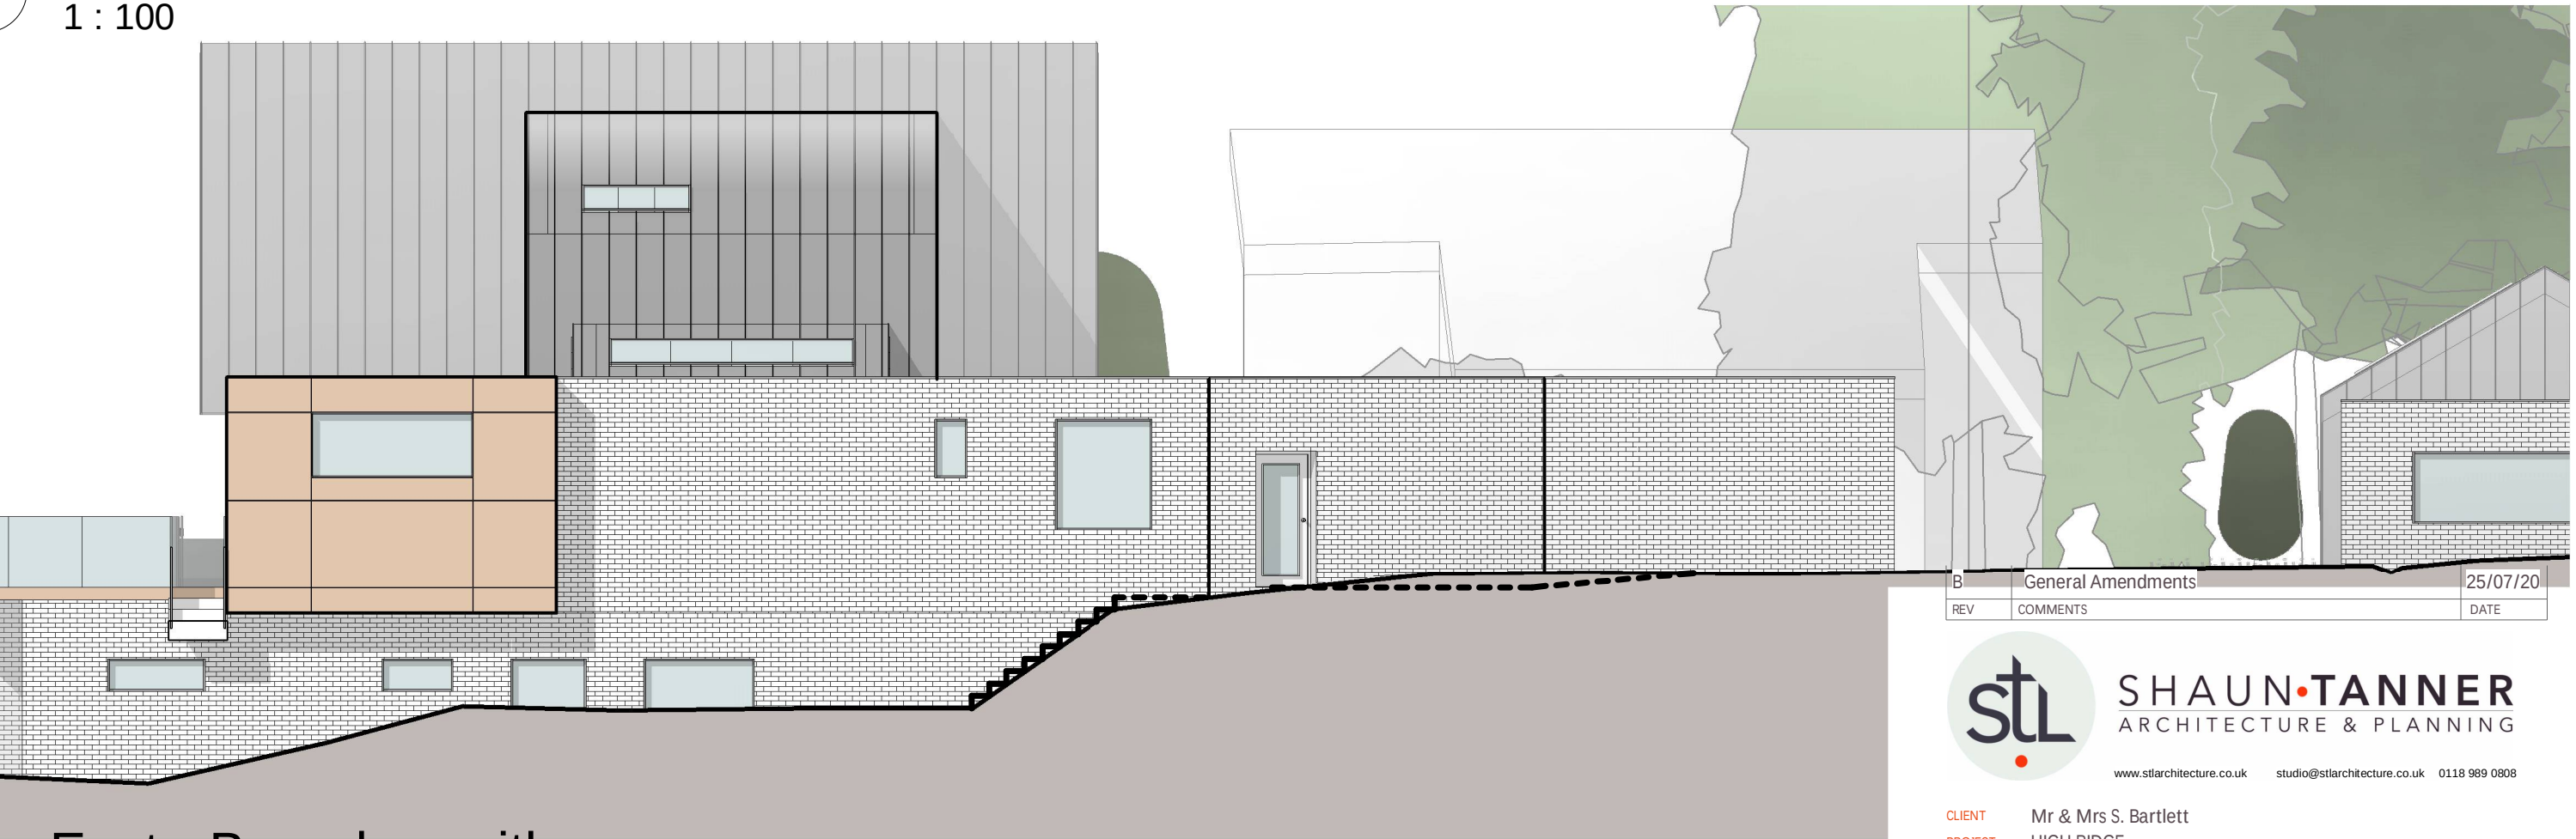

East - Boundary with

Pantiles

1 : 100

B	General Amendments	25/07/20
REV	COMMENTS	DATE



SHAUN•TANNER
ARCHITECTURE & PLANNING

www.stlarchitecture.co.uk studio@stlarchitecture.co.uk 0118 989 0808

CLIENT Mr & Mrs S. Bartlett
PROJECT HIGH RIDGE
UPPER WARREN AVENUE, CAVERSHAM, READING, RG4 7ED
DRAWING Elevations Sheet 1
STATUS Project Status
SCALE 1 : 100
DRAWN Author
CHECKED
NO 3685/204
REV B
DATE JULY 2020

THIS DRAWING MUST NOT BE SCALED UNLESS ISSUED FOR PLANNING PURPOSES. ALL DIMENSIONS ARE TO BE VERIFIED PRIOR TO SETTING OUT, COMMENCING WORK, OR PRODUCTION OF FABRICATION DRAWINGS. REPORT ANY DISCREPANCIES TO THE SUPERVISING OFFICER IMMEDIATELY. ©

