



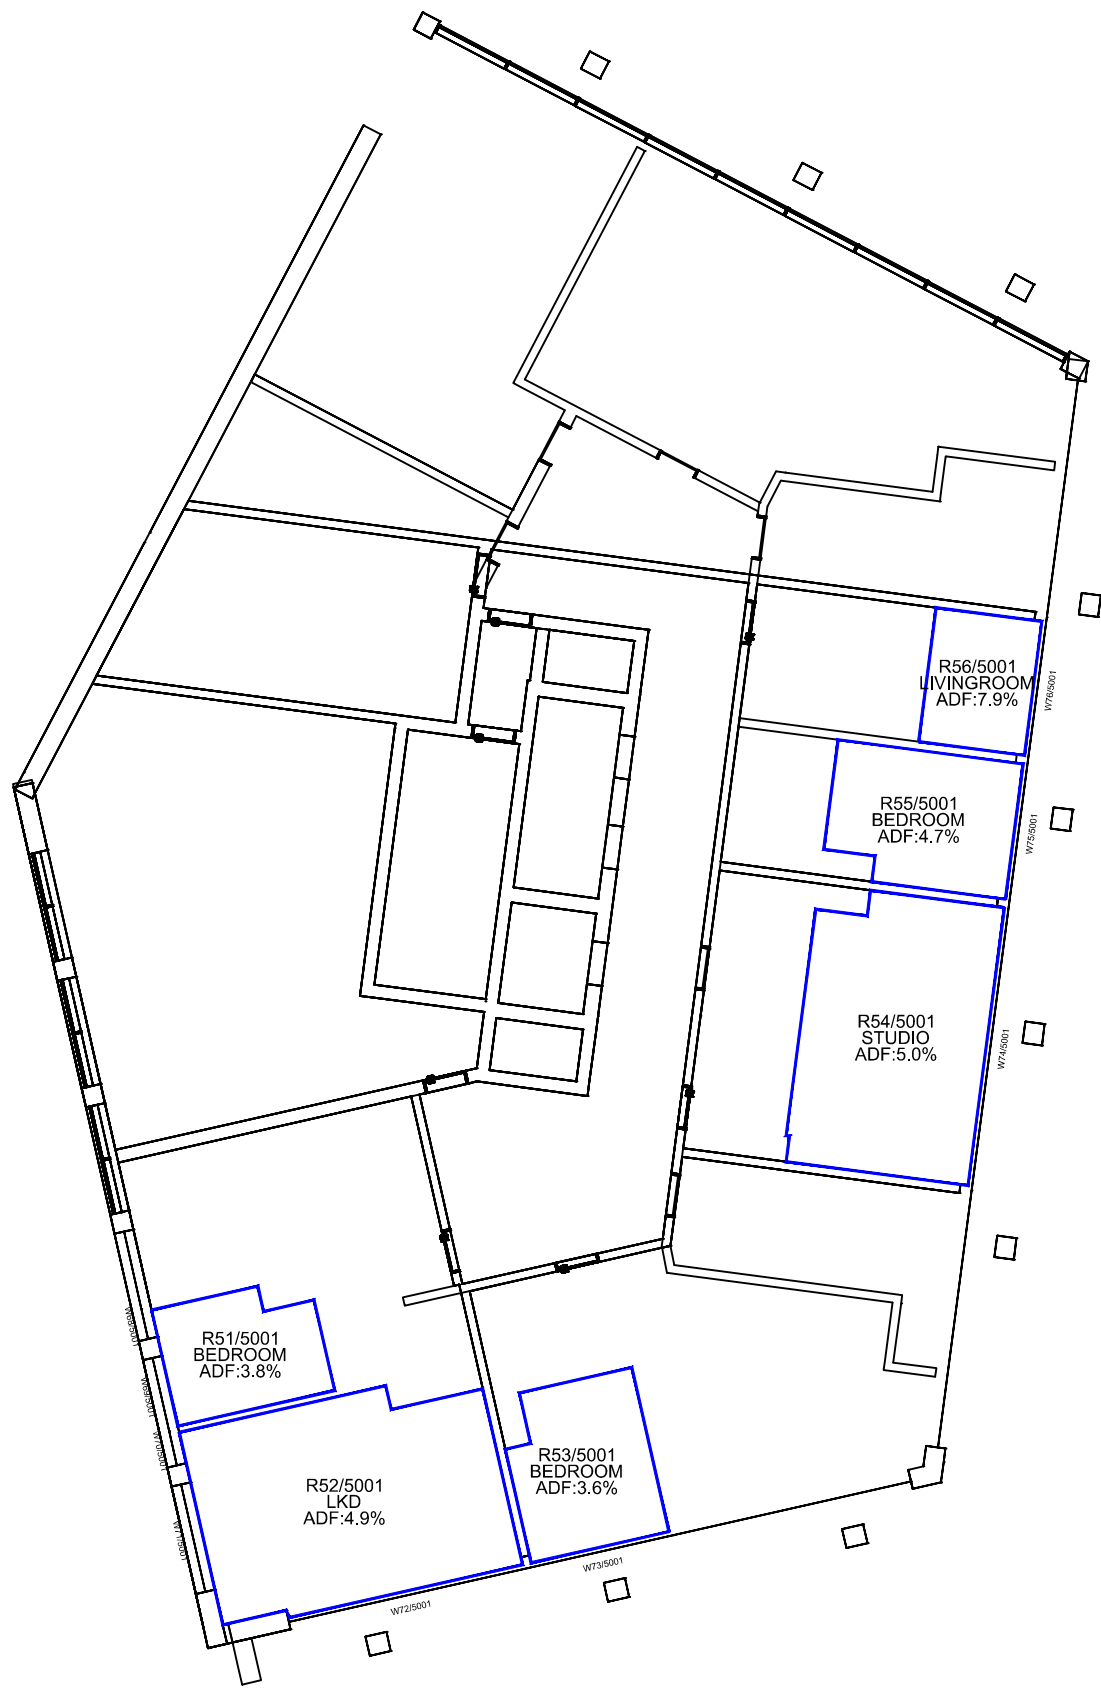

First Floor

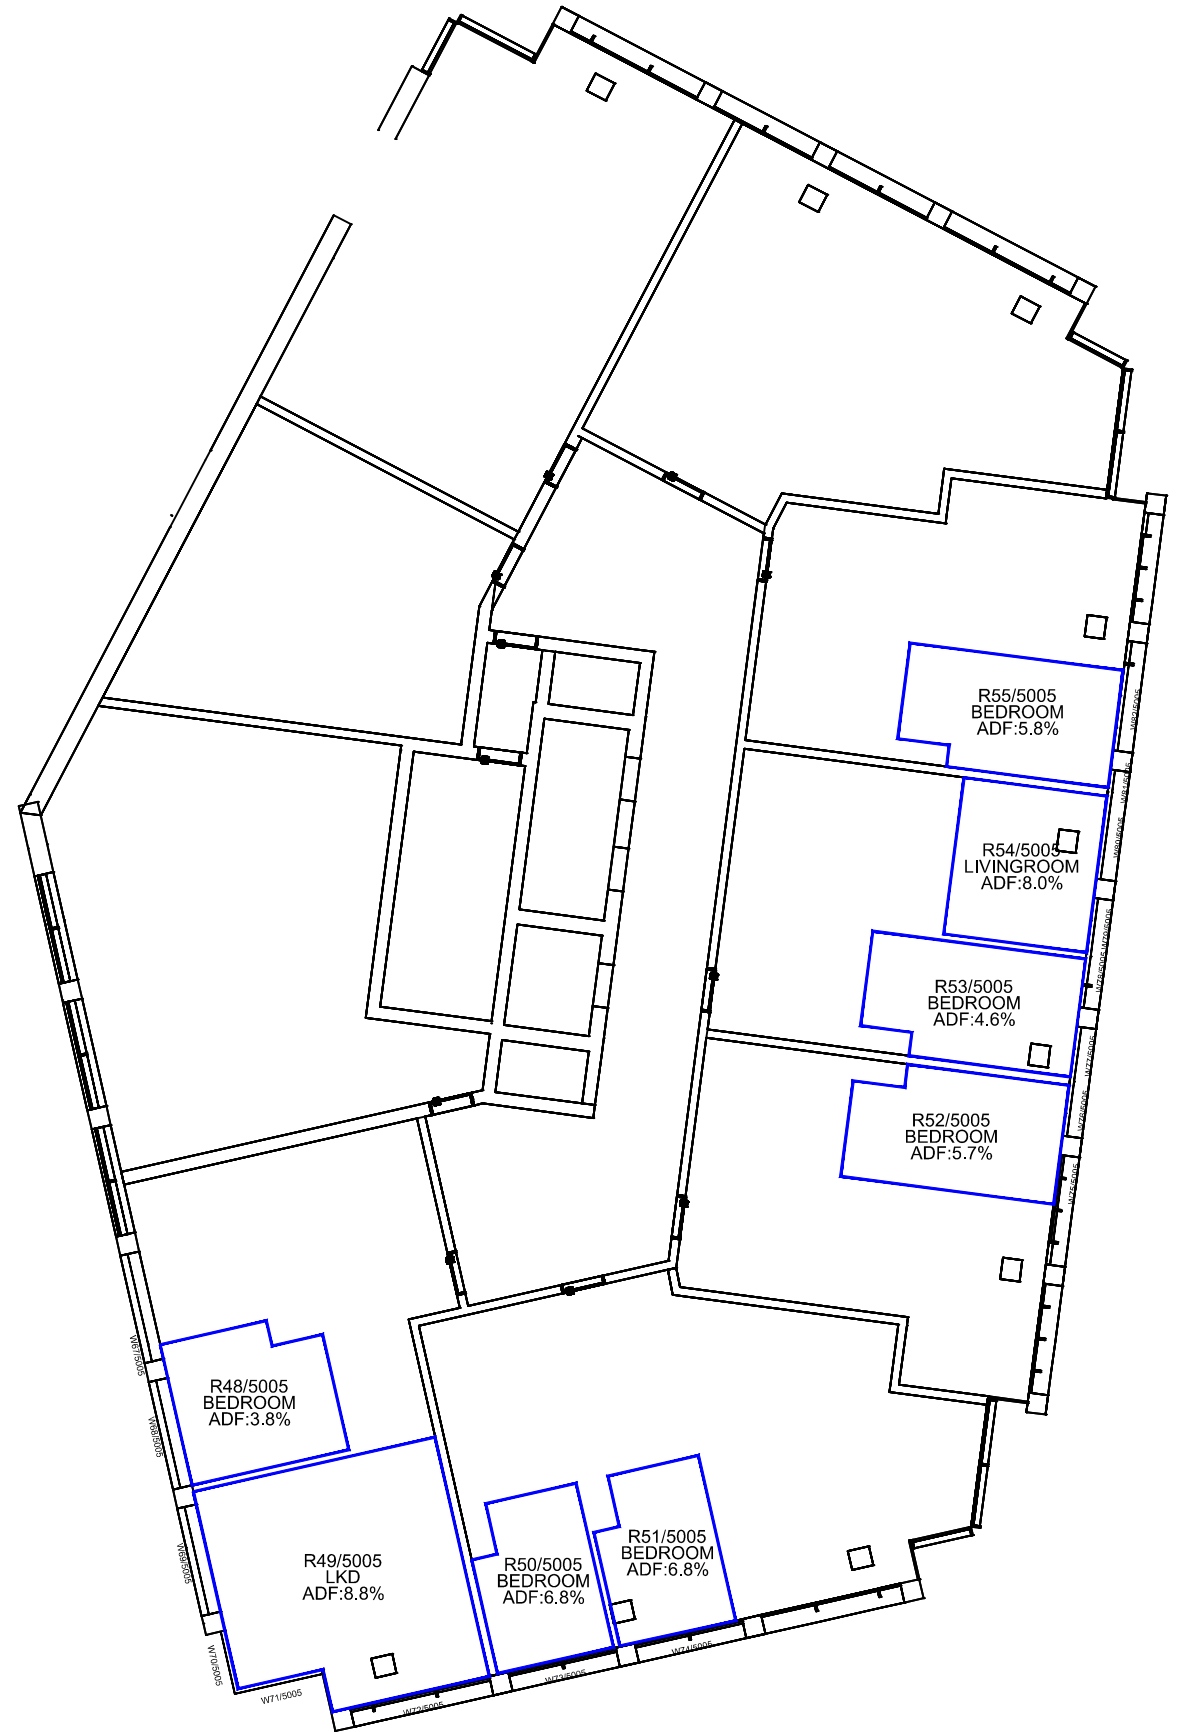



Fifth Floor

Sources: Point 2 Surveyors
3D Laser Scan Survey

Zmapping
Zmap Survey Info (received 10/05/17)
Reading_230816_Solids.dwg

TP Bennett
Proposal Scheme (received 30/04/20)
A11113-TPB-BD-ZZ-M3-A-0001_3D model.dwg

Key:

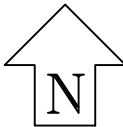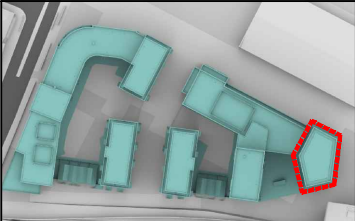

Project: Reading Metropolitan
Vastern House, 80 Caversham Road
Reading
RG1 8JG

Title: Internal ADF Results
Proposed Scheme Dated 30/04/20
Block 1A

Scheme Confirmed:
TP Bennett

Date:
05/05/20

Drawn By:
JR



Scale:
1:175 @ A3

Date:
May 20

Dwg No:
P1368/INT/22

Rel:
14



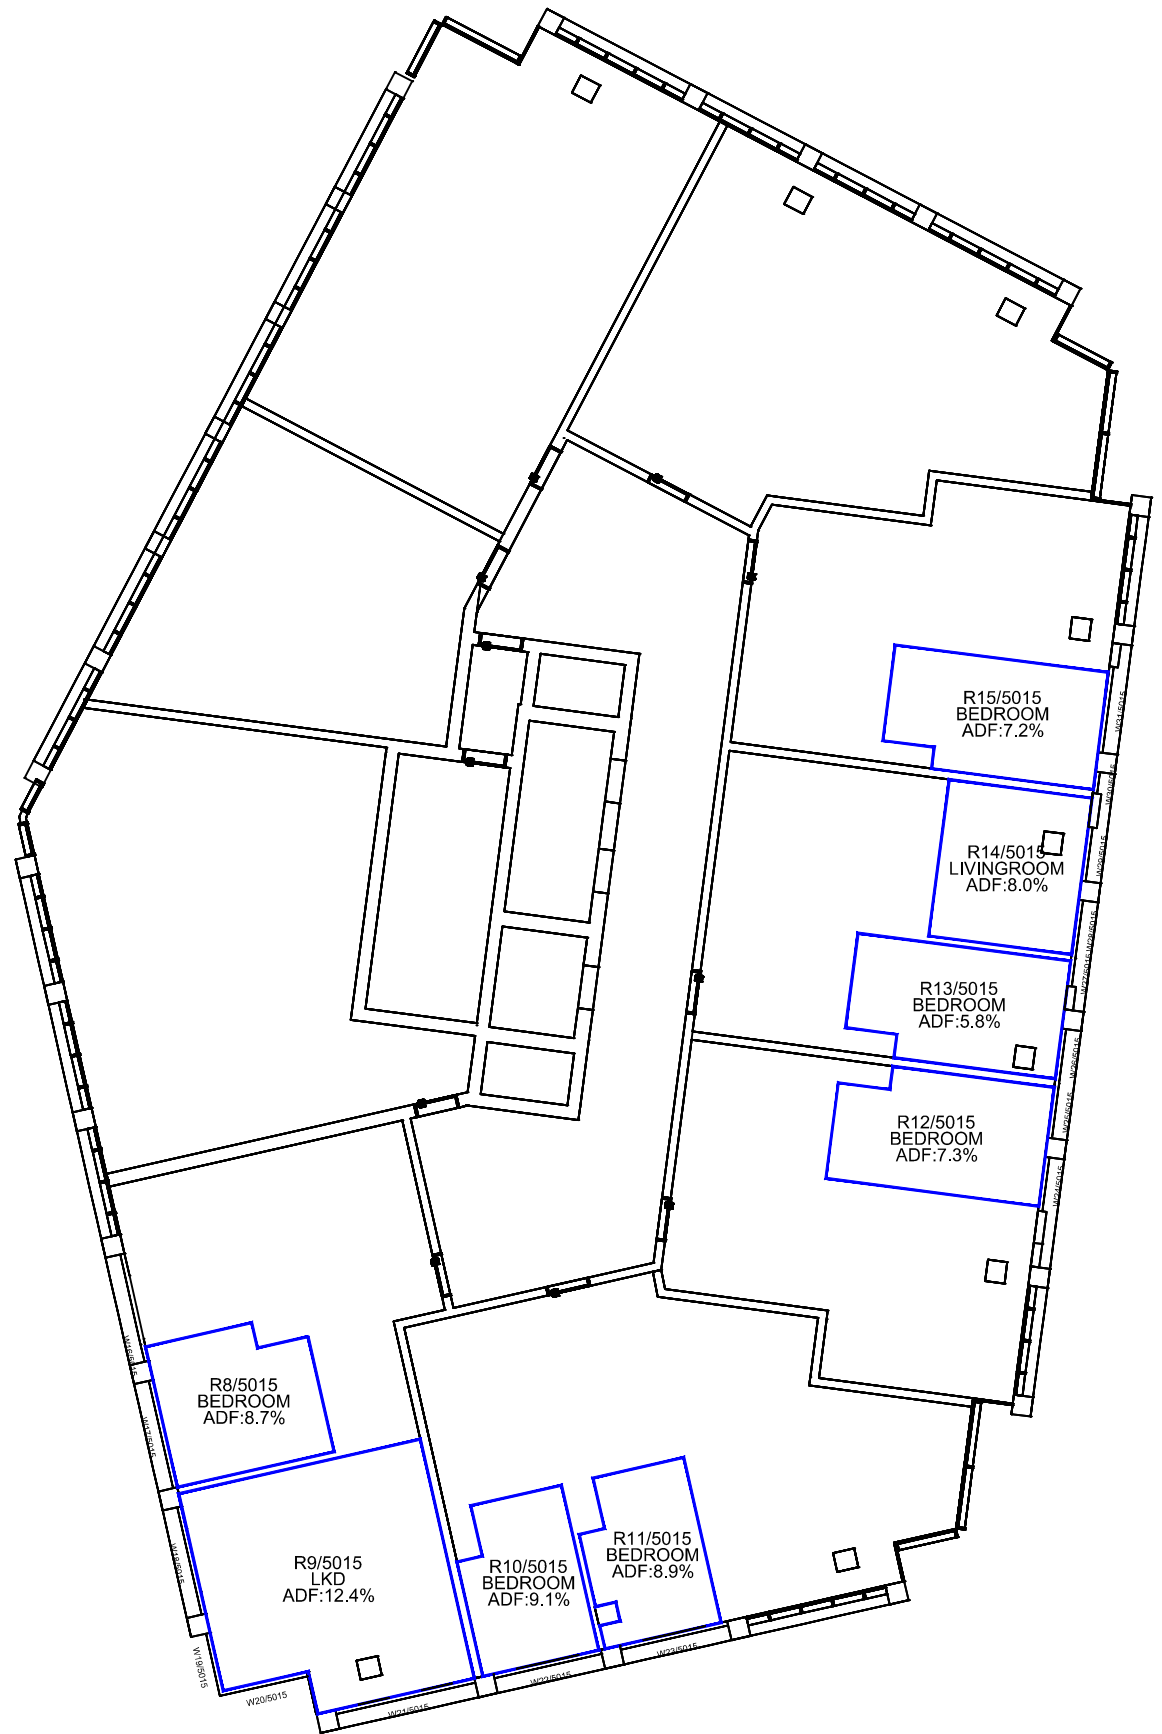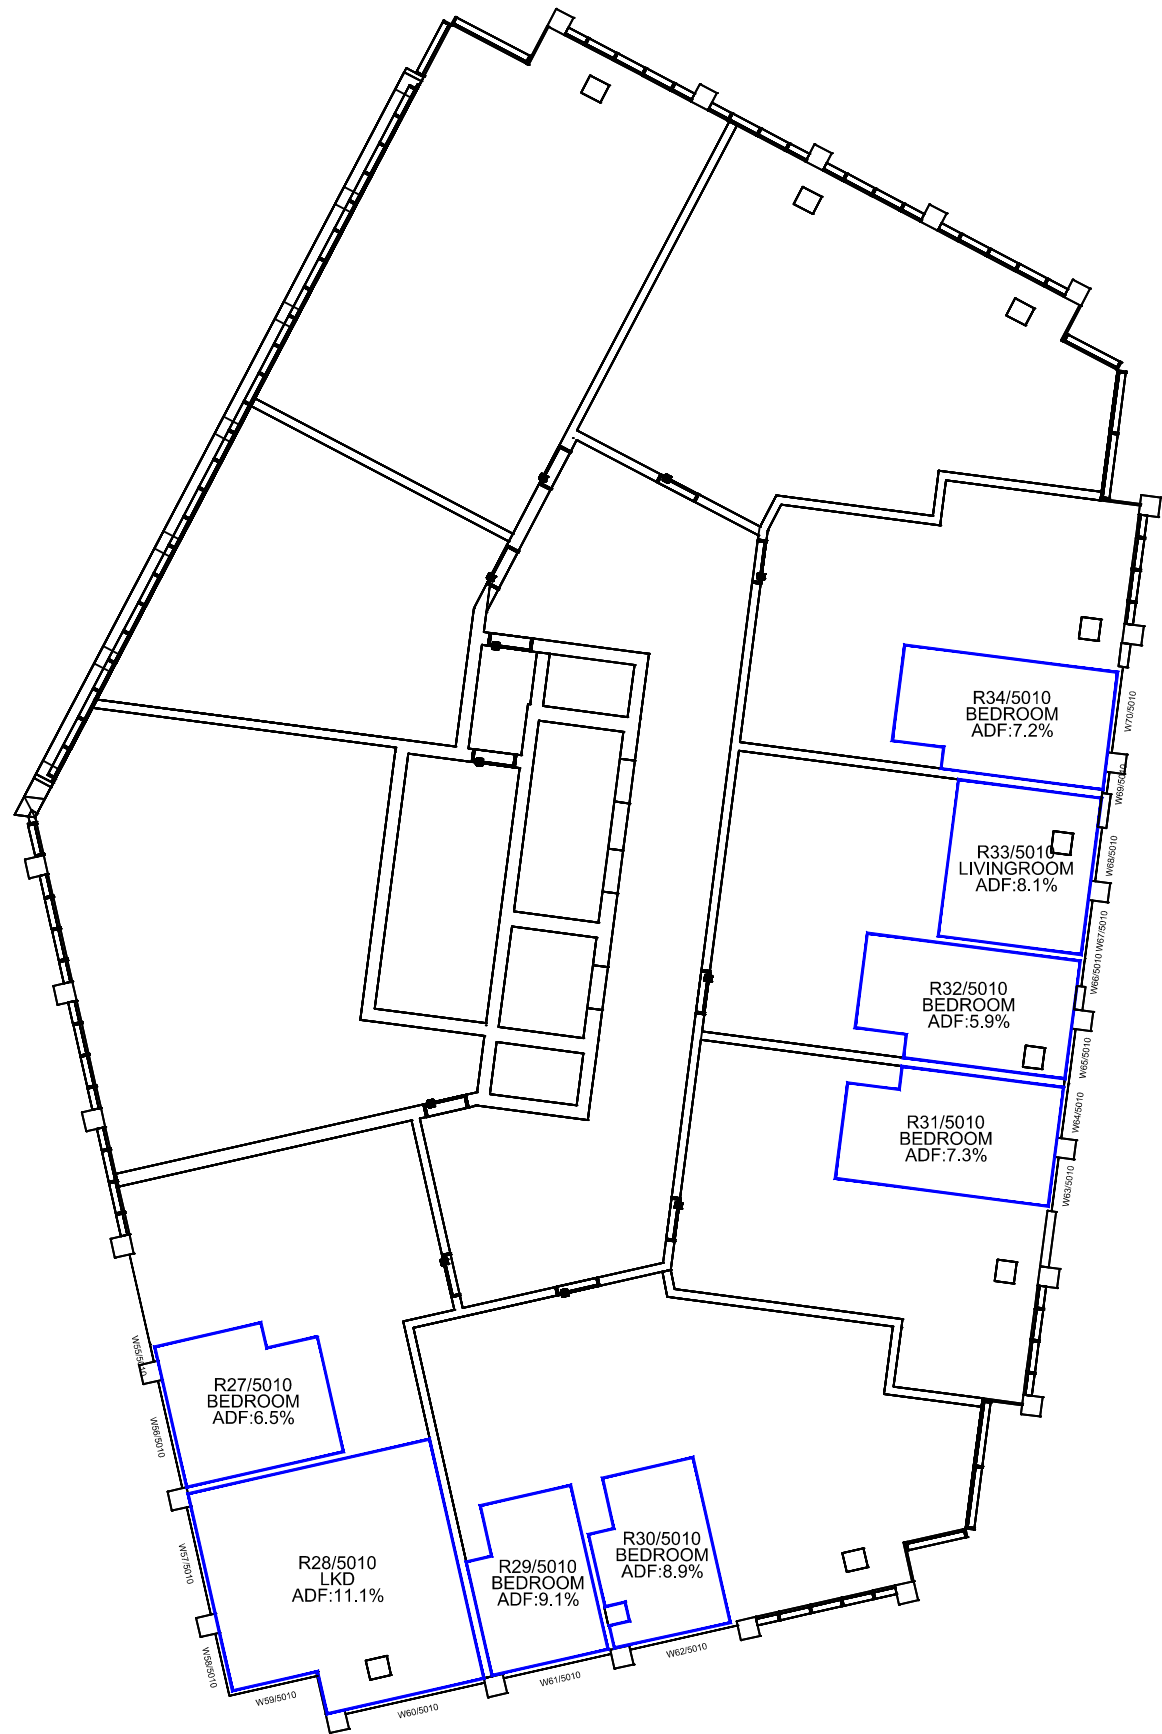

Tenth Floor

Fifteenth Floor

Sources: Point 2 Surveyors
3D Laser Scan Survey

Zmapping
Zmap Survey Info (received 10/05/17)
Reading_230816_Solids.dwg

TP Bennett
Proposal Scheme (received 30/04/20)
A11113-TPB-BD-ZZ-M3-A-0001_3D model.dwg

Key:

Project: Reading Metropolitan
Vastern House, 80 Caversham Road
Reading
RG1 8JG

Title: Internal ADF Results
Proposed Scheme Dated 30/04/20
Block 1A

Scheme Confirmed:
TP Bennett

Date:
05/05/20



Drawn By:
JR

Scale:
1:175 @ A3

Date:
May 20

Dwg No:
P1368/INT/23

Rel:
14

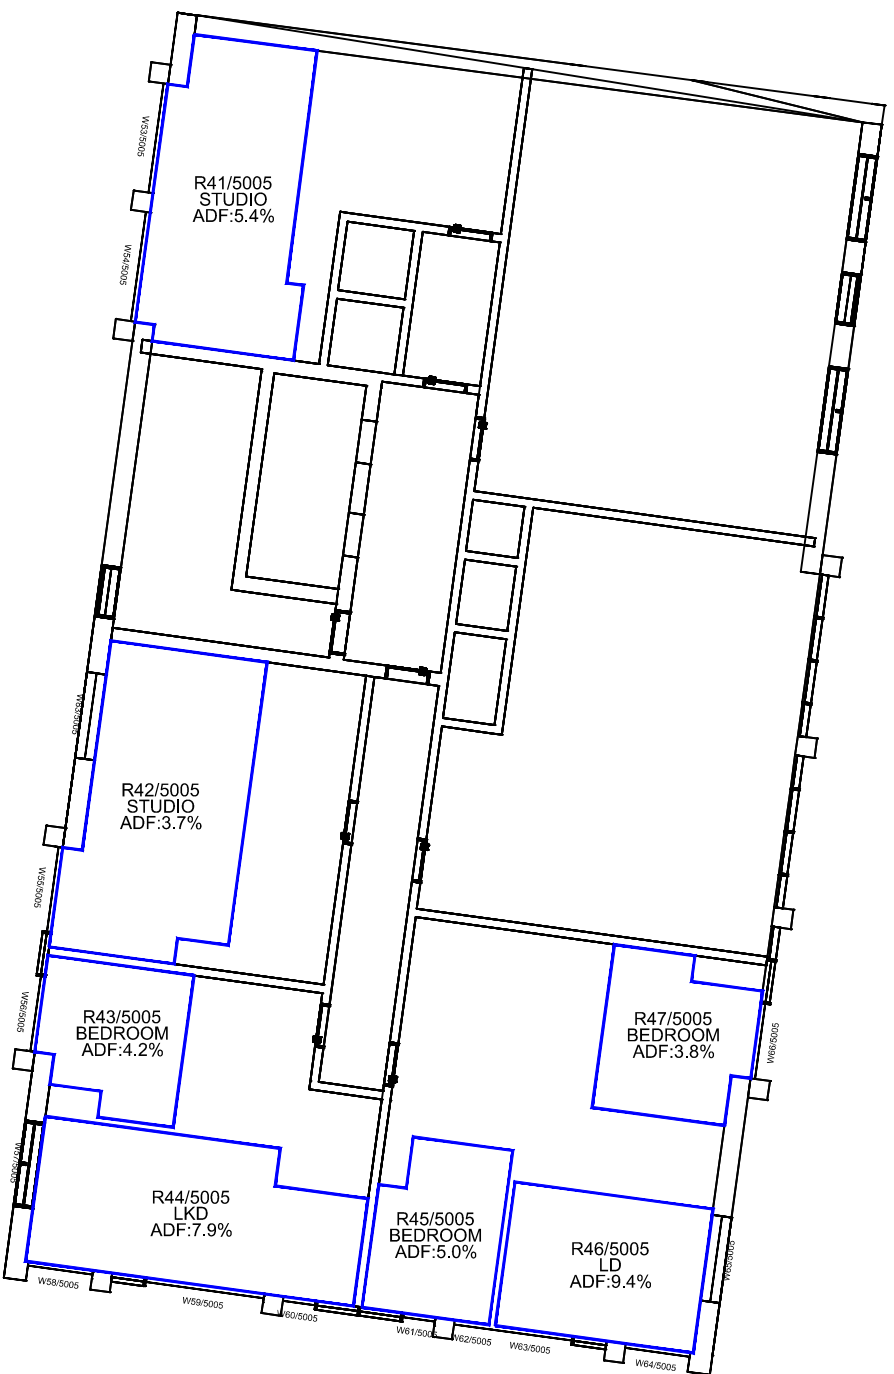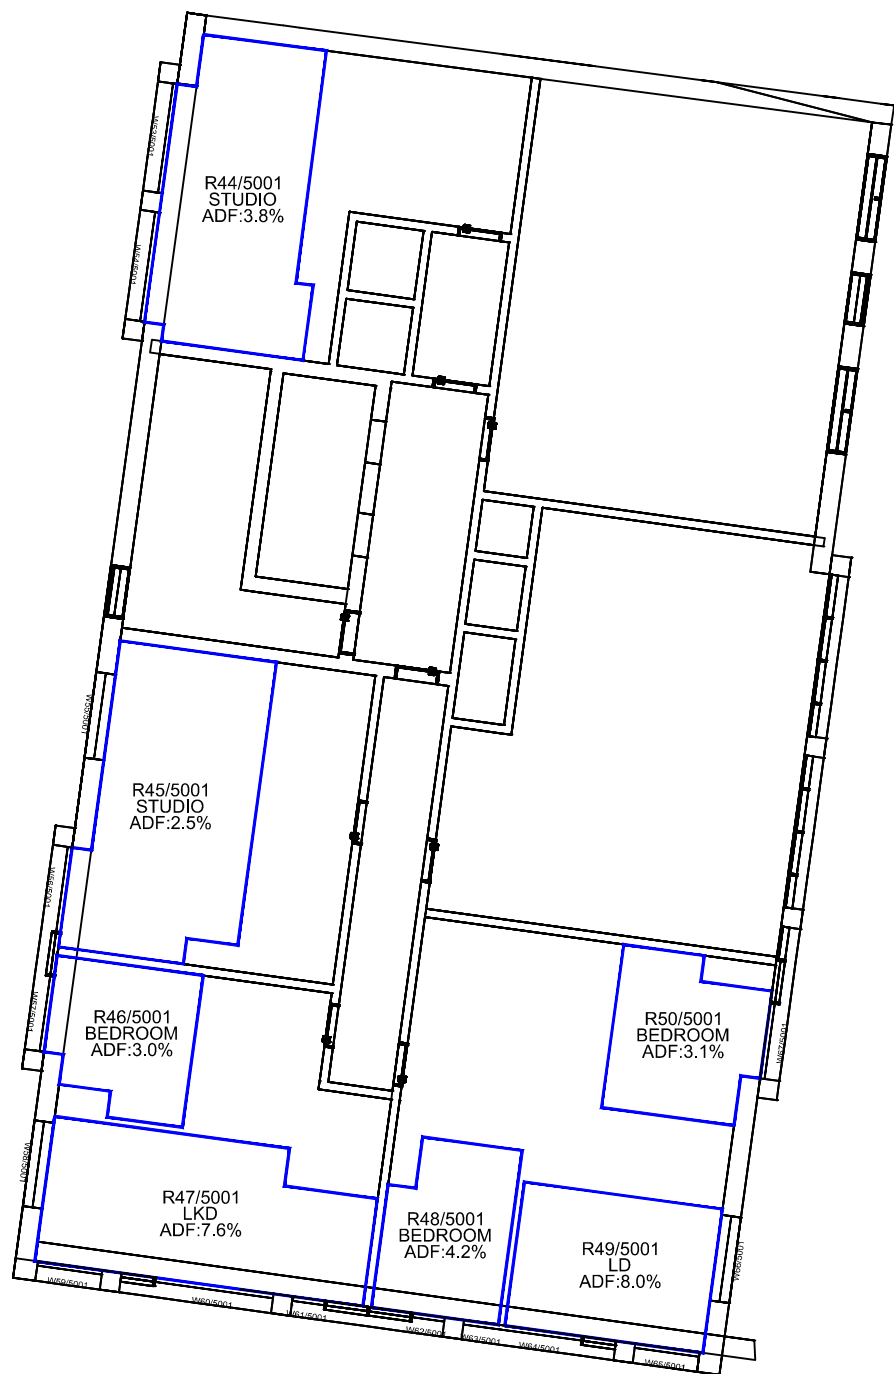


First Floor

Fifth Floor

Sources: Point 2 Surveyors
3D Laser Scan Survey

Zmapping
Zmap Survey Info (received 10/05/17)
Reading_230816_Solids.dwg

TP Bennett
Proposal Scheme (received 30/04/20)
A11113-TPB-BD-ZZ-M3-A-0001_3D model.dwg

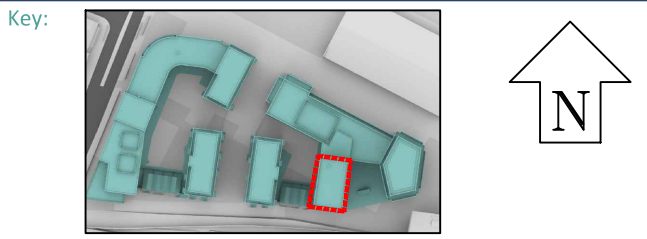

Project: Reading Metropolitan
Vastern House, 80 Caversham Road
Reading
RG1 8JG

Title: Internal ADF Results
Proposed Scheme Dated 30/04/20
Block 1B

Scheme Confirmed:
TP Bennett

Date:
05/05/20

Drawn By:
JR


Scale:
1:175 @ A3

Date:
May 20


Dwg No:
P1368/INT/24

Rel:
14




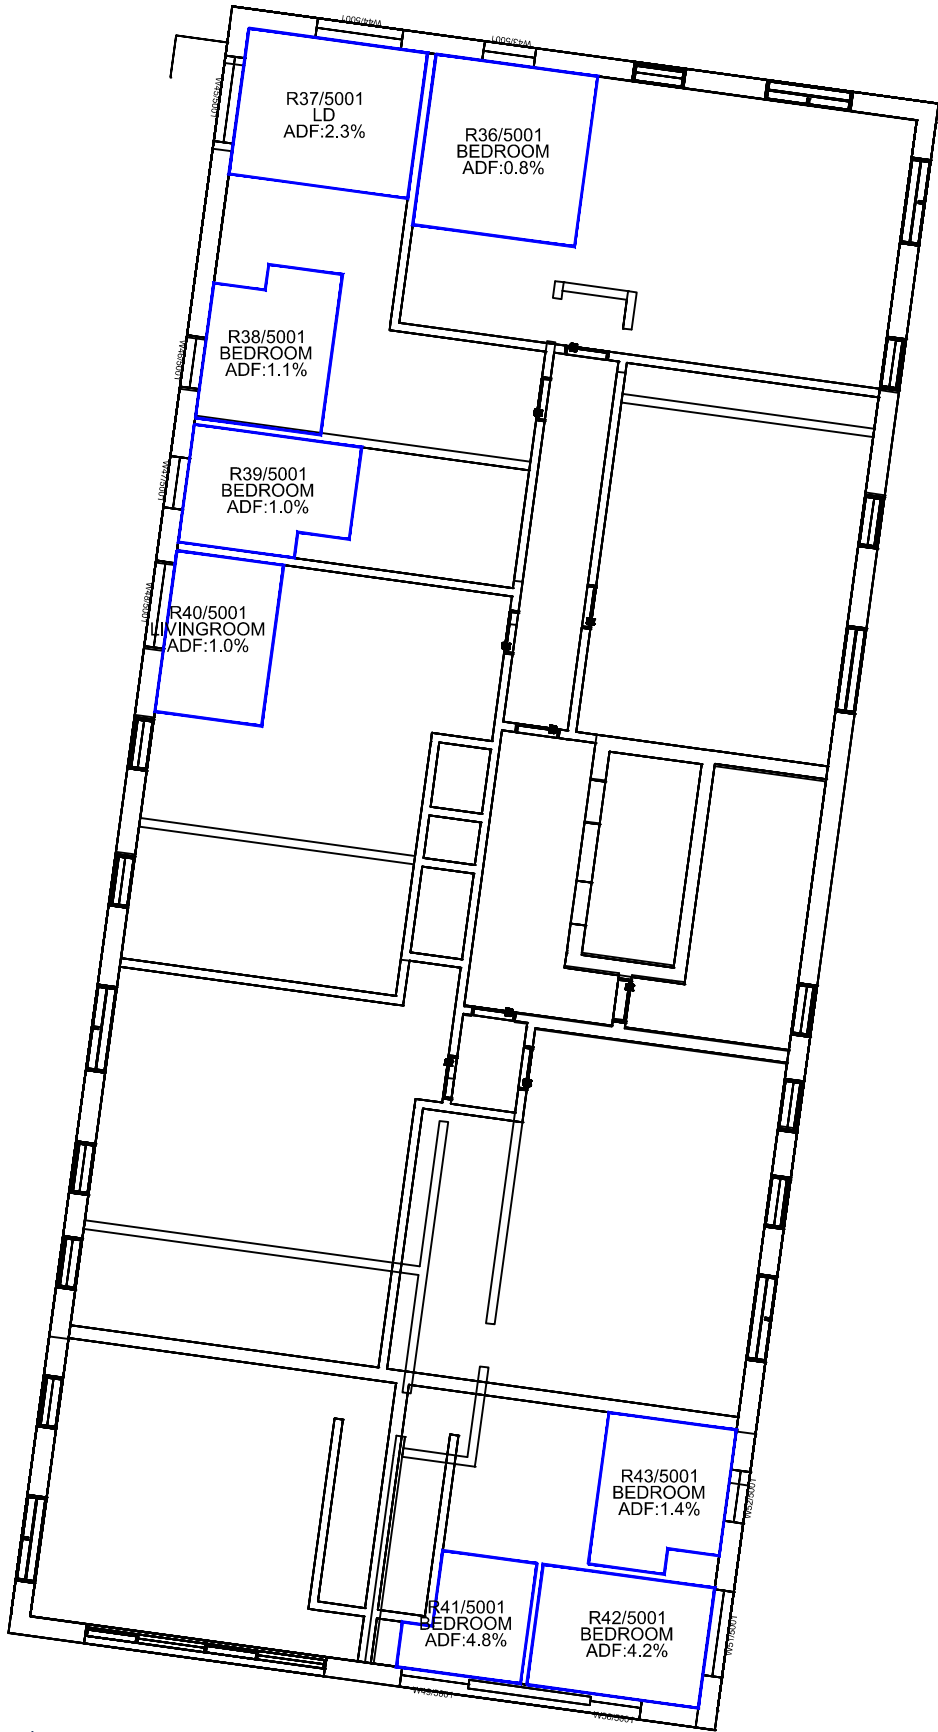

First Floor

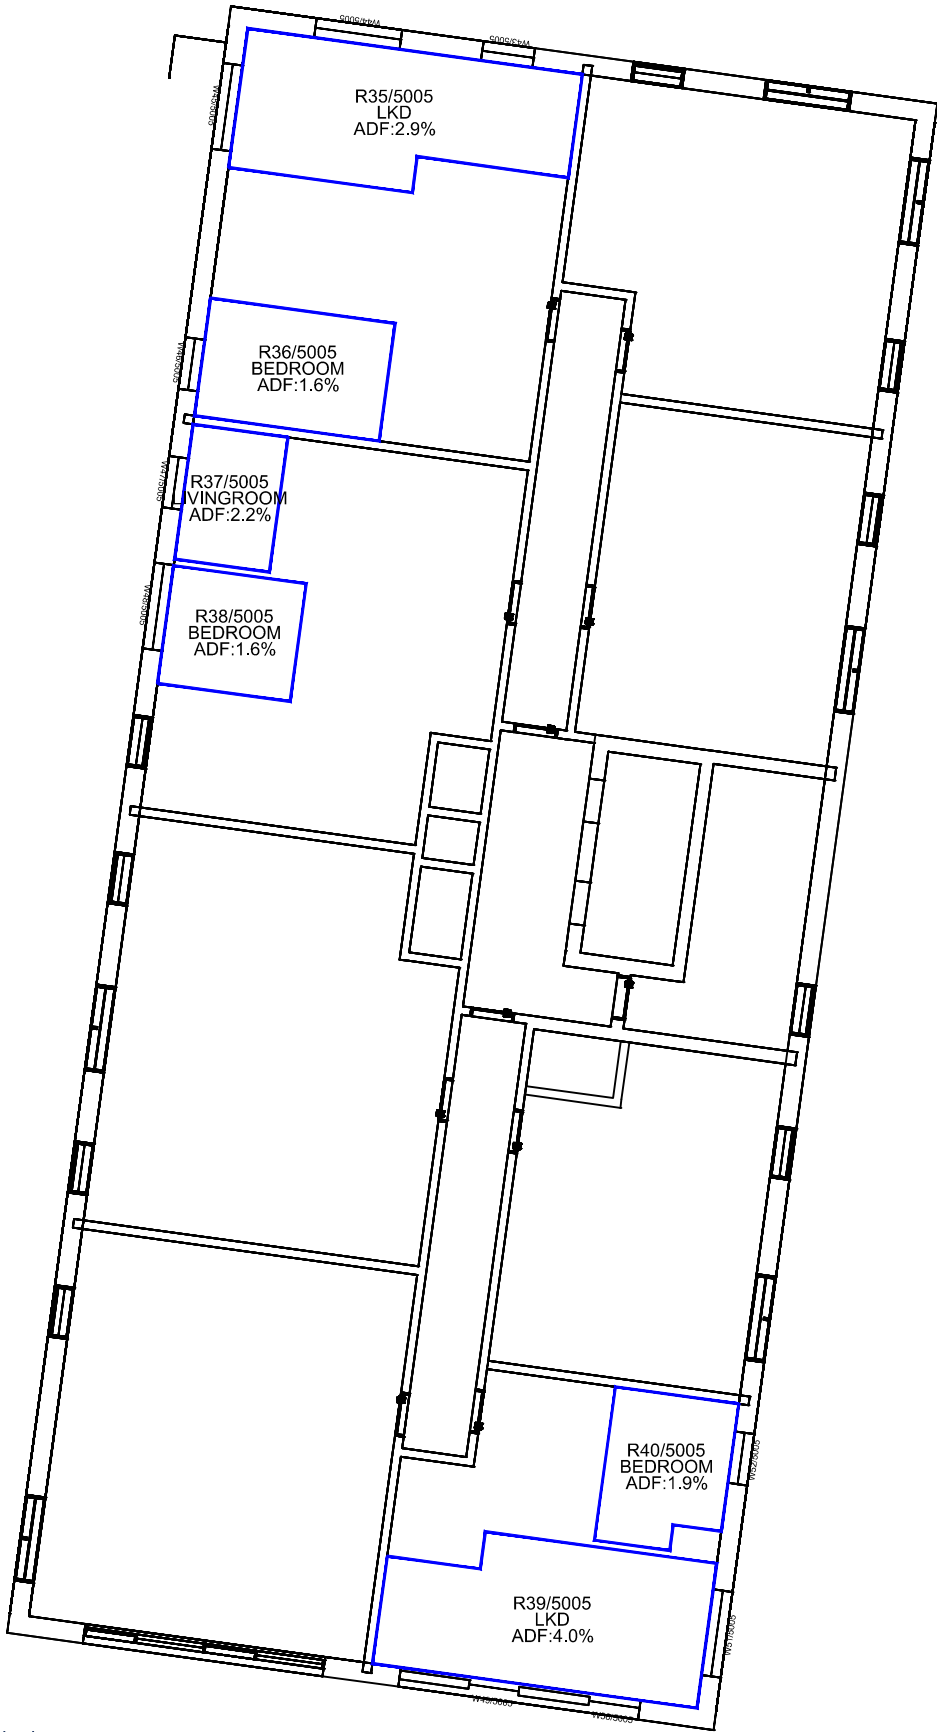

Fifth Floor

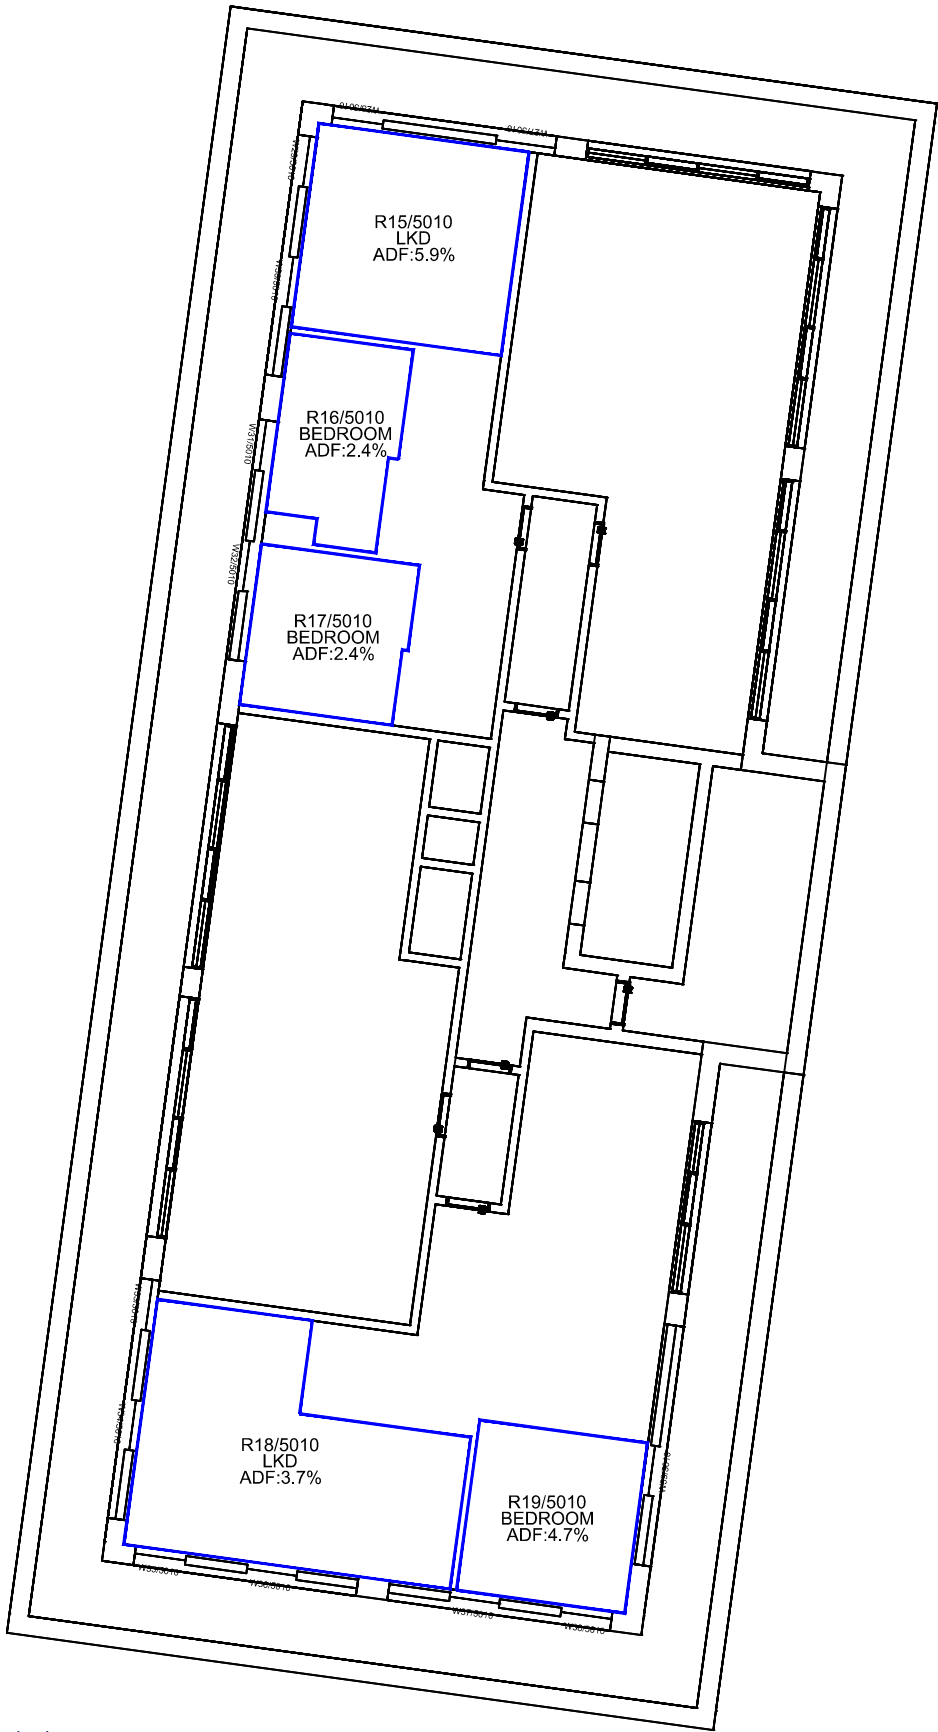


Tenth Floor

Sources: Point 2 Surveyors
3D Laser Scan Survey

Zmapping
Zmap Survey Info (received 10/05/17)
Reading_230816_Solids.dwg

TP Bennett
Proposal Scheme (received 30/04/20)
A11113-TPB-BD-ZZ-M3-A-0001_3D model.dwg

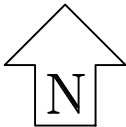

Project: Reading Metropolitan
Vastern House, 80 Caversham Road
Reading
RG1 8JG

Title: Internal ADF Results
Proposed Scheme Dated 30/04/20
Block 2B

Scheme Confirmed:
TP Bennett

Date:
05/05/20

Drawn By:
JR




Scale:
1:175 @ A3


Date:
May 20

Dwg No:
P1368/INT/25


Rel:
14



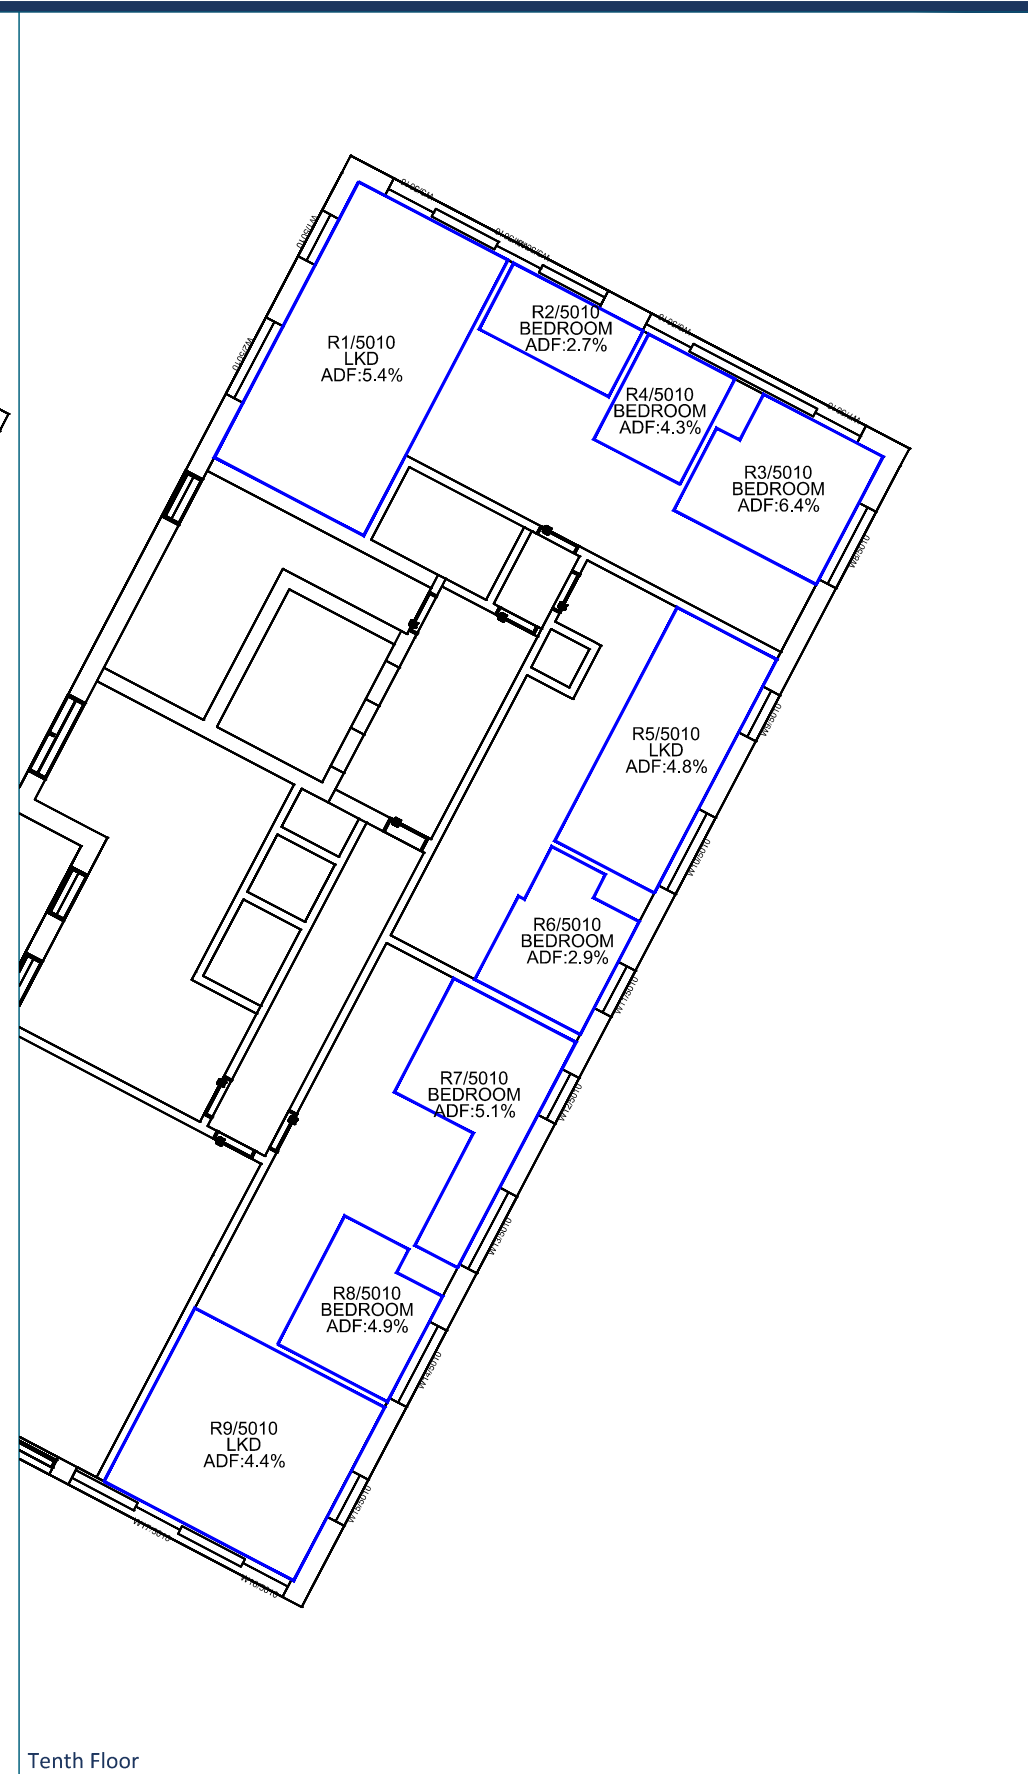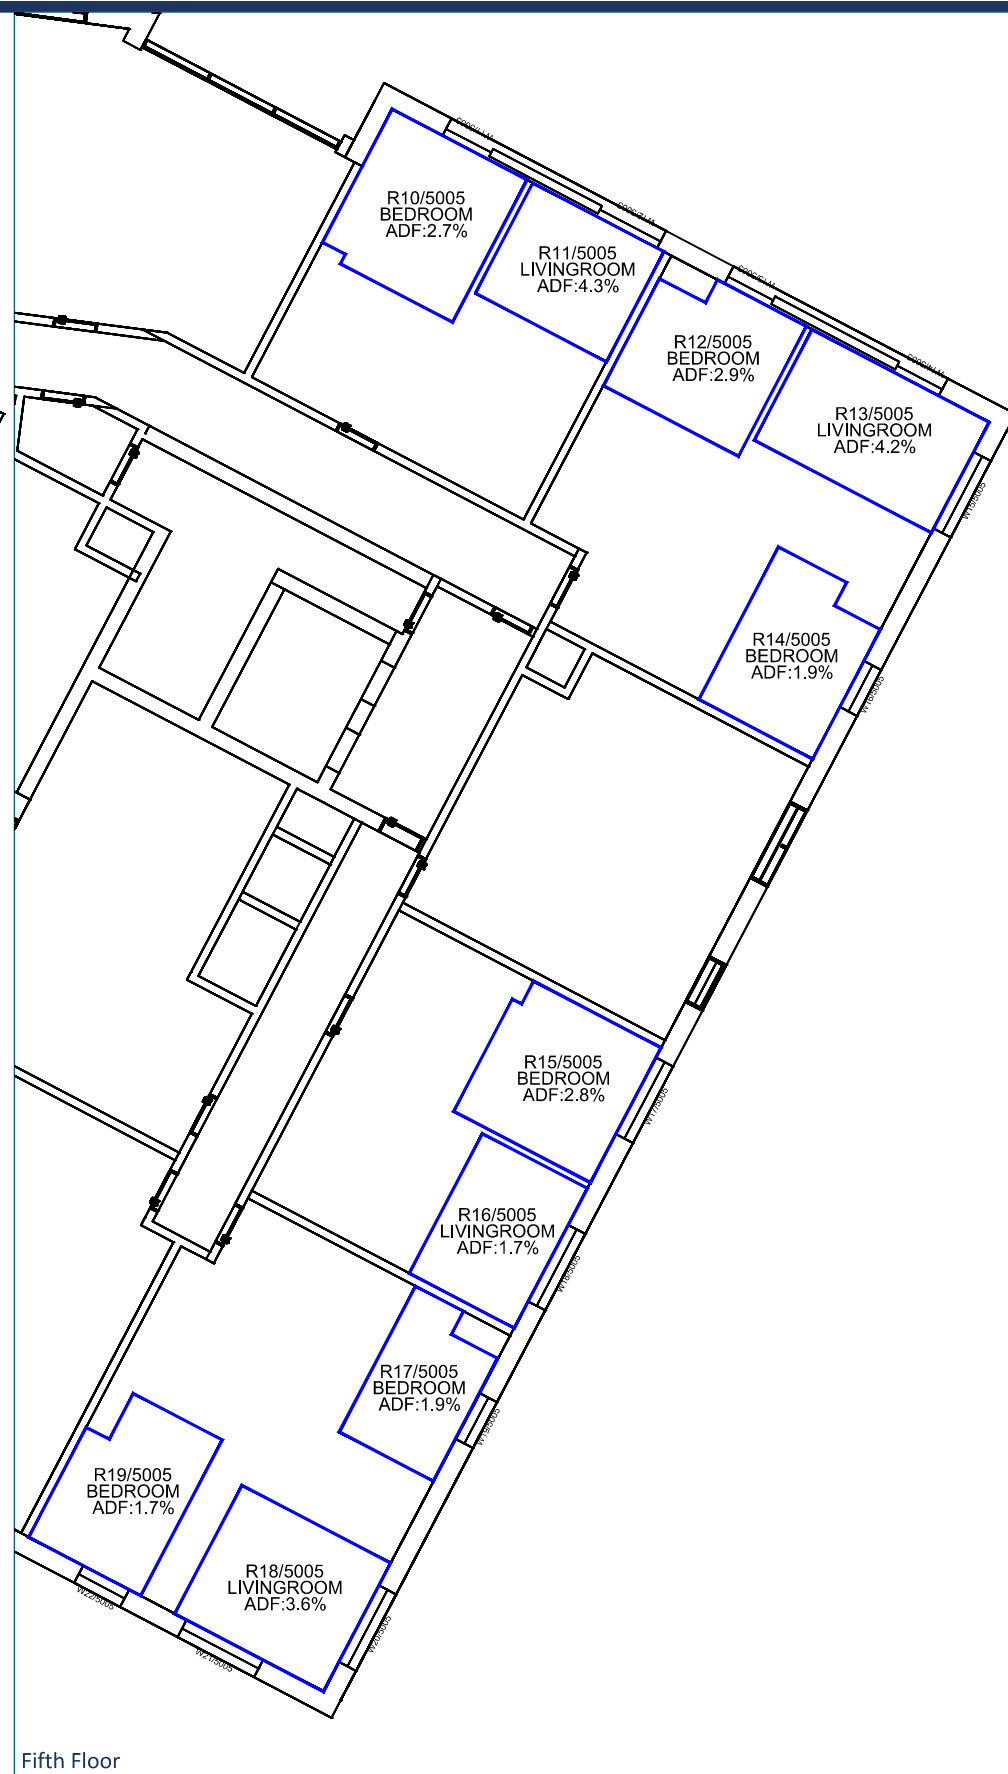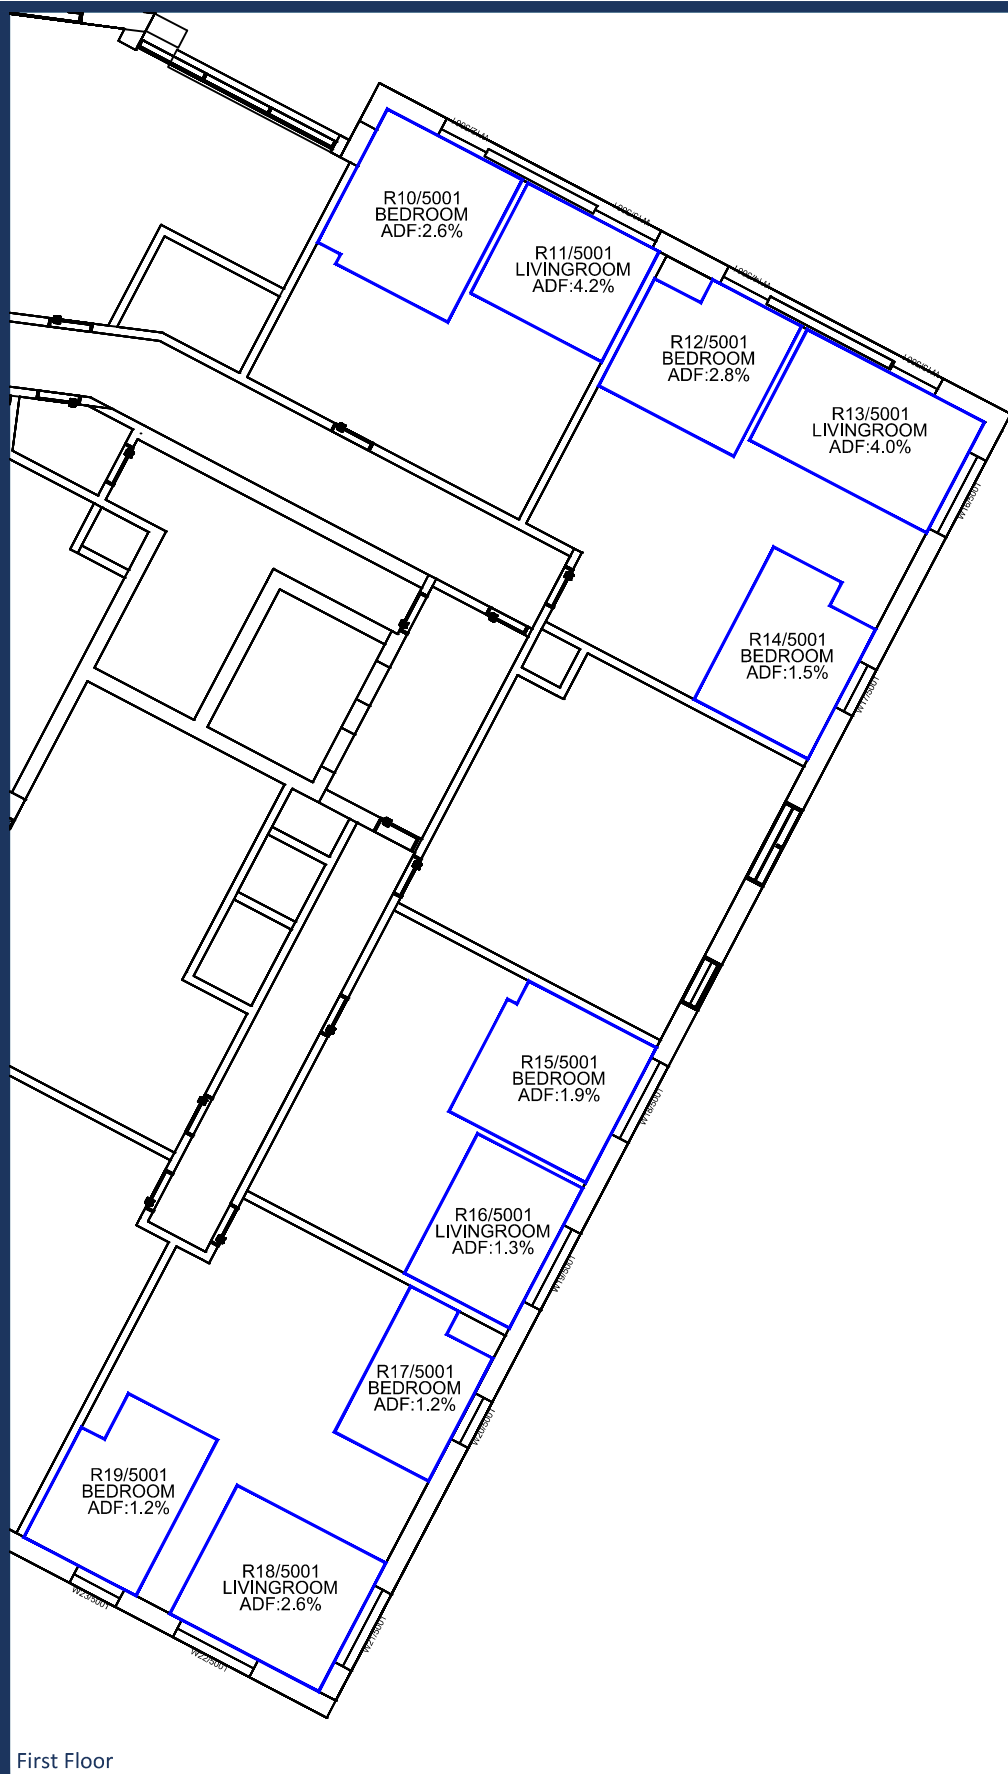


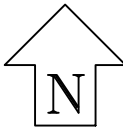Sources: Point 2 Surveyors 3D Laser Scan Survey Zmapping Zmap Survey Info (received 10/05/17) Reading_230816_Solids.dwg TP Bennett Proposal Scheme (received 30/04/20) A11113-TPB-BD-ZZ-M3-A-0001_3D model.dwg		Key:  		Project: Reading Metropolitan Vastern House, 80 Caversham Road Reading RG1 8JG		Title: Internal ADF Results Proposed Scheme Dated 30/04/20 Block 3A	
Scheme Confirmed: TP Bennett		Date: 05/05/20		Drawn By: JR		Scale: 1:175 @ A3	
		Date: May 20		Dwg No: P1368/INT/26		Rel: 14	




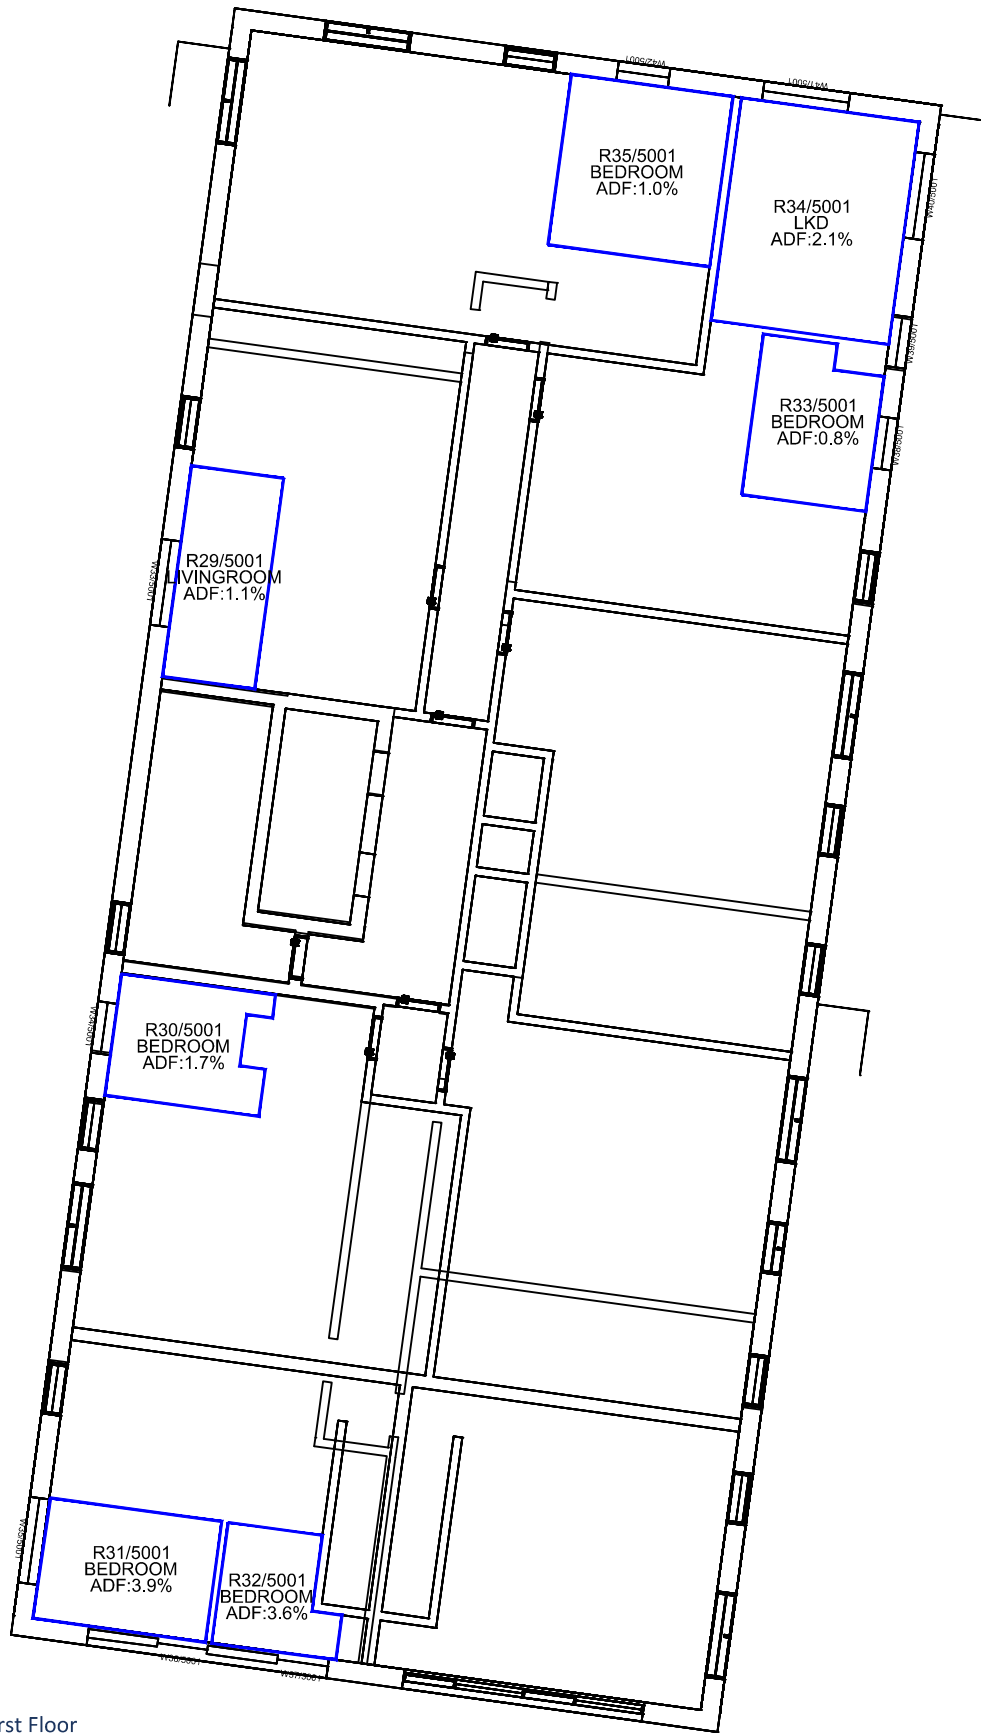

First Floor

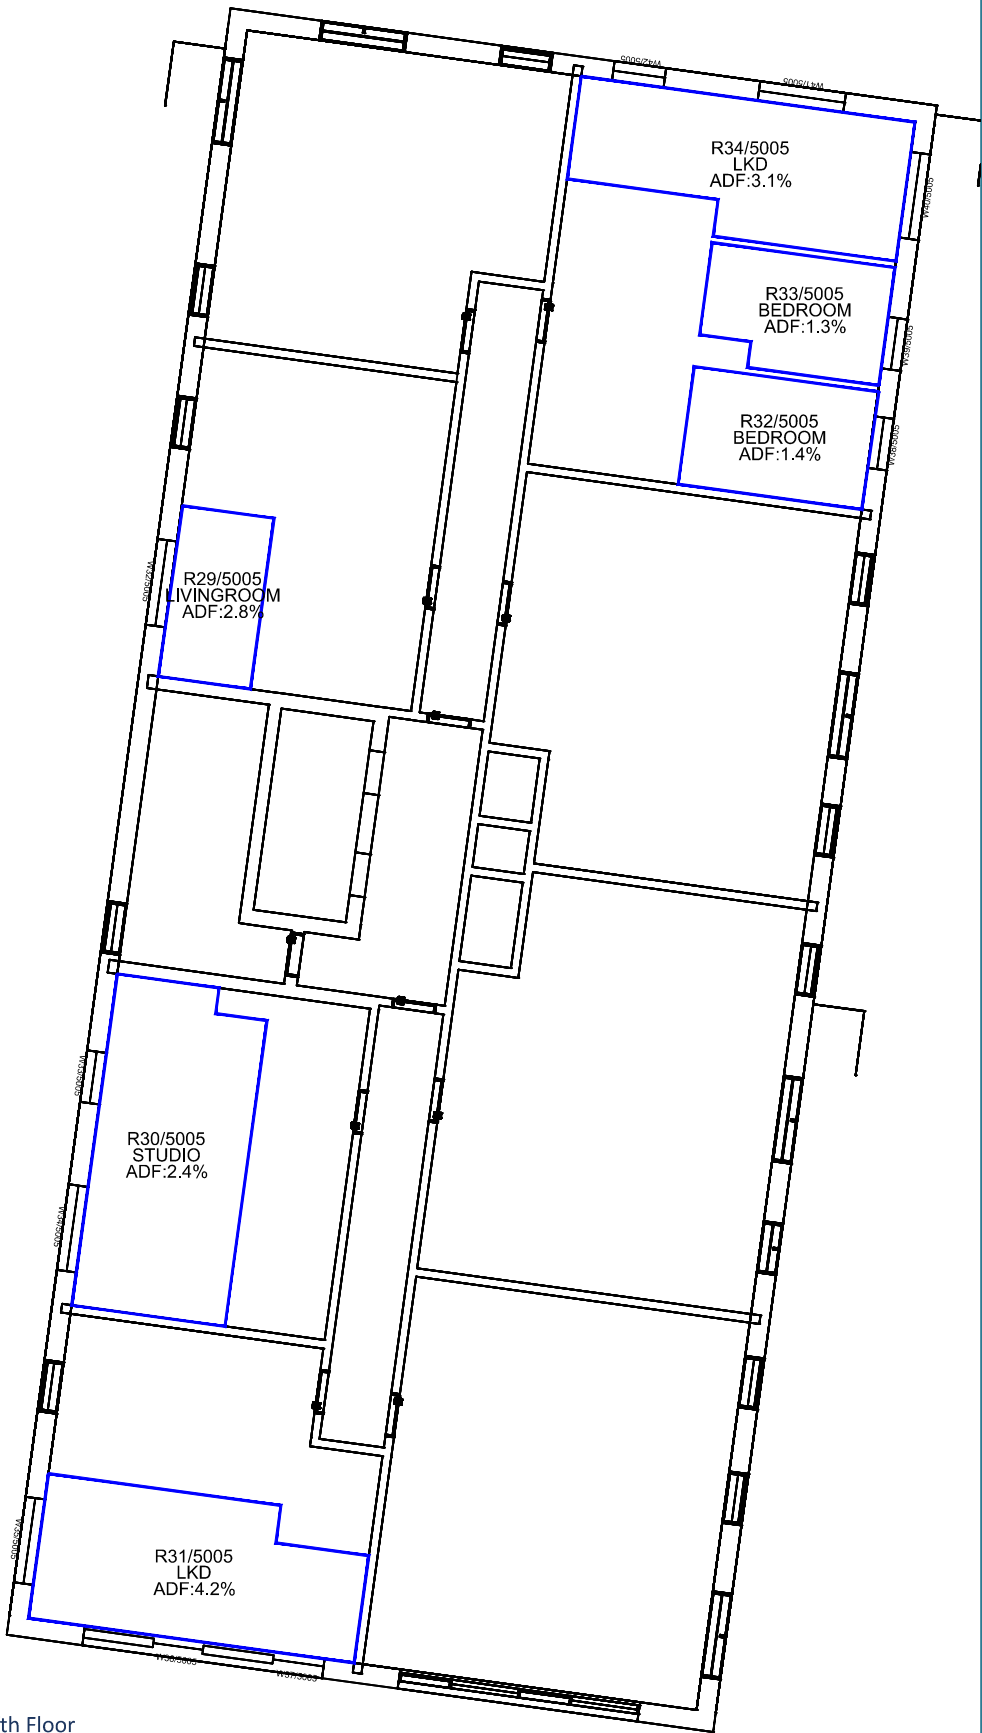

Fifth Floor


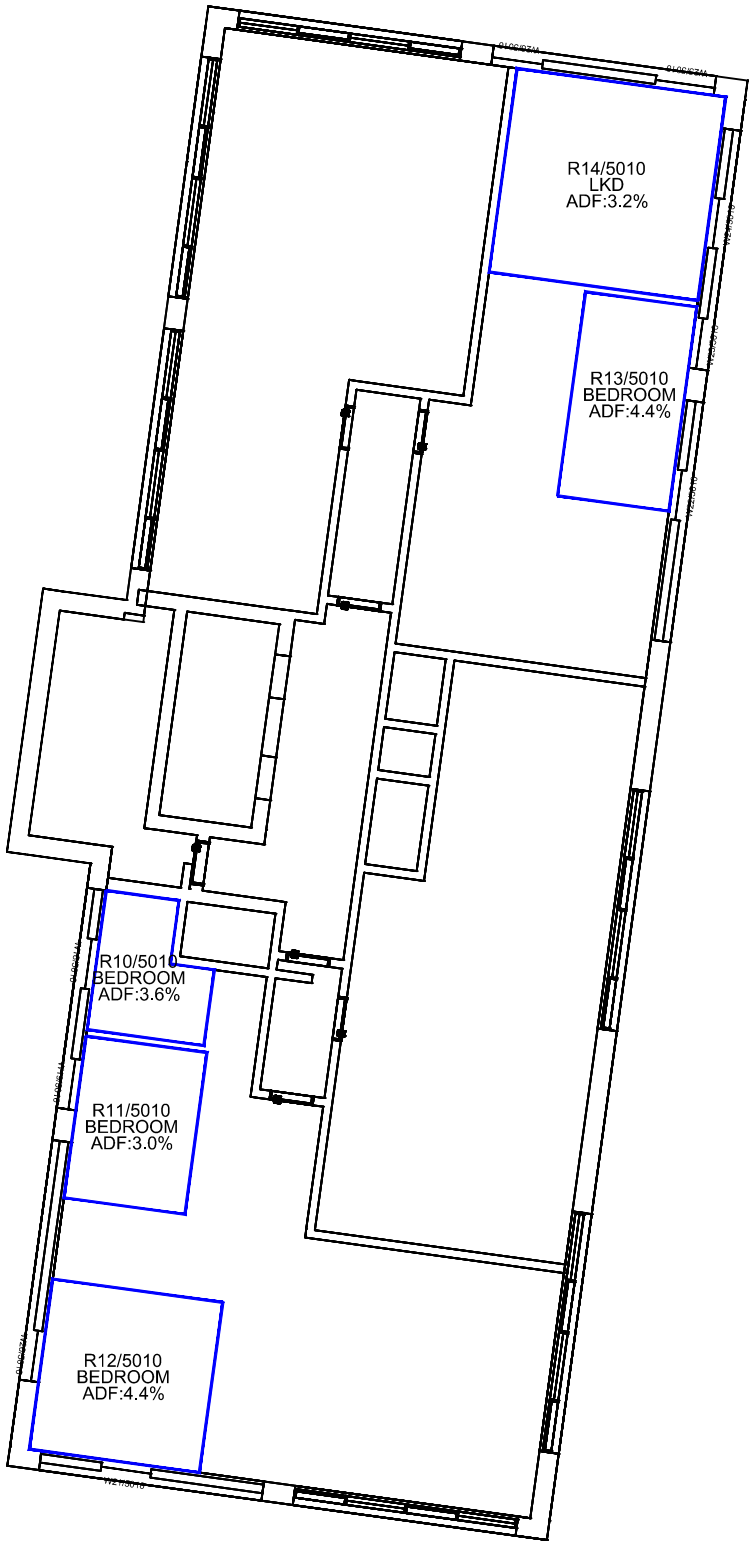


Tenth Floor

Sources: Point 2 Surveyors
3D Laser Scan Survey

Zmapping
Zmap Survey Info (received 10/05/17)
Reading_230816_Solids.dwg

TP Bennett
Proposal Scheme (received 30/04/20)
A11113-TPB-BD-ZZ-M3-A-0001_3D model.dwg

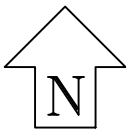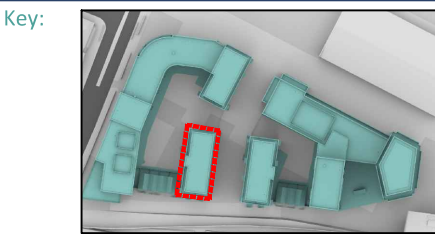

Project: Reading Metropolitan
Vastern House, 80 Caversham Road
Reading
RG1 8JG

Title: Internal ADF Results
Proposed Scheme Dated 30/04/20
Block 3B

Scheme Confirmed:
TP Bennett

Date:
05/05/20

Drawn By:
JR



Scale:
1:175 @ A3

Date:
May 20

Dwg No:
P1368/INT/27

Rel:
14



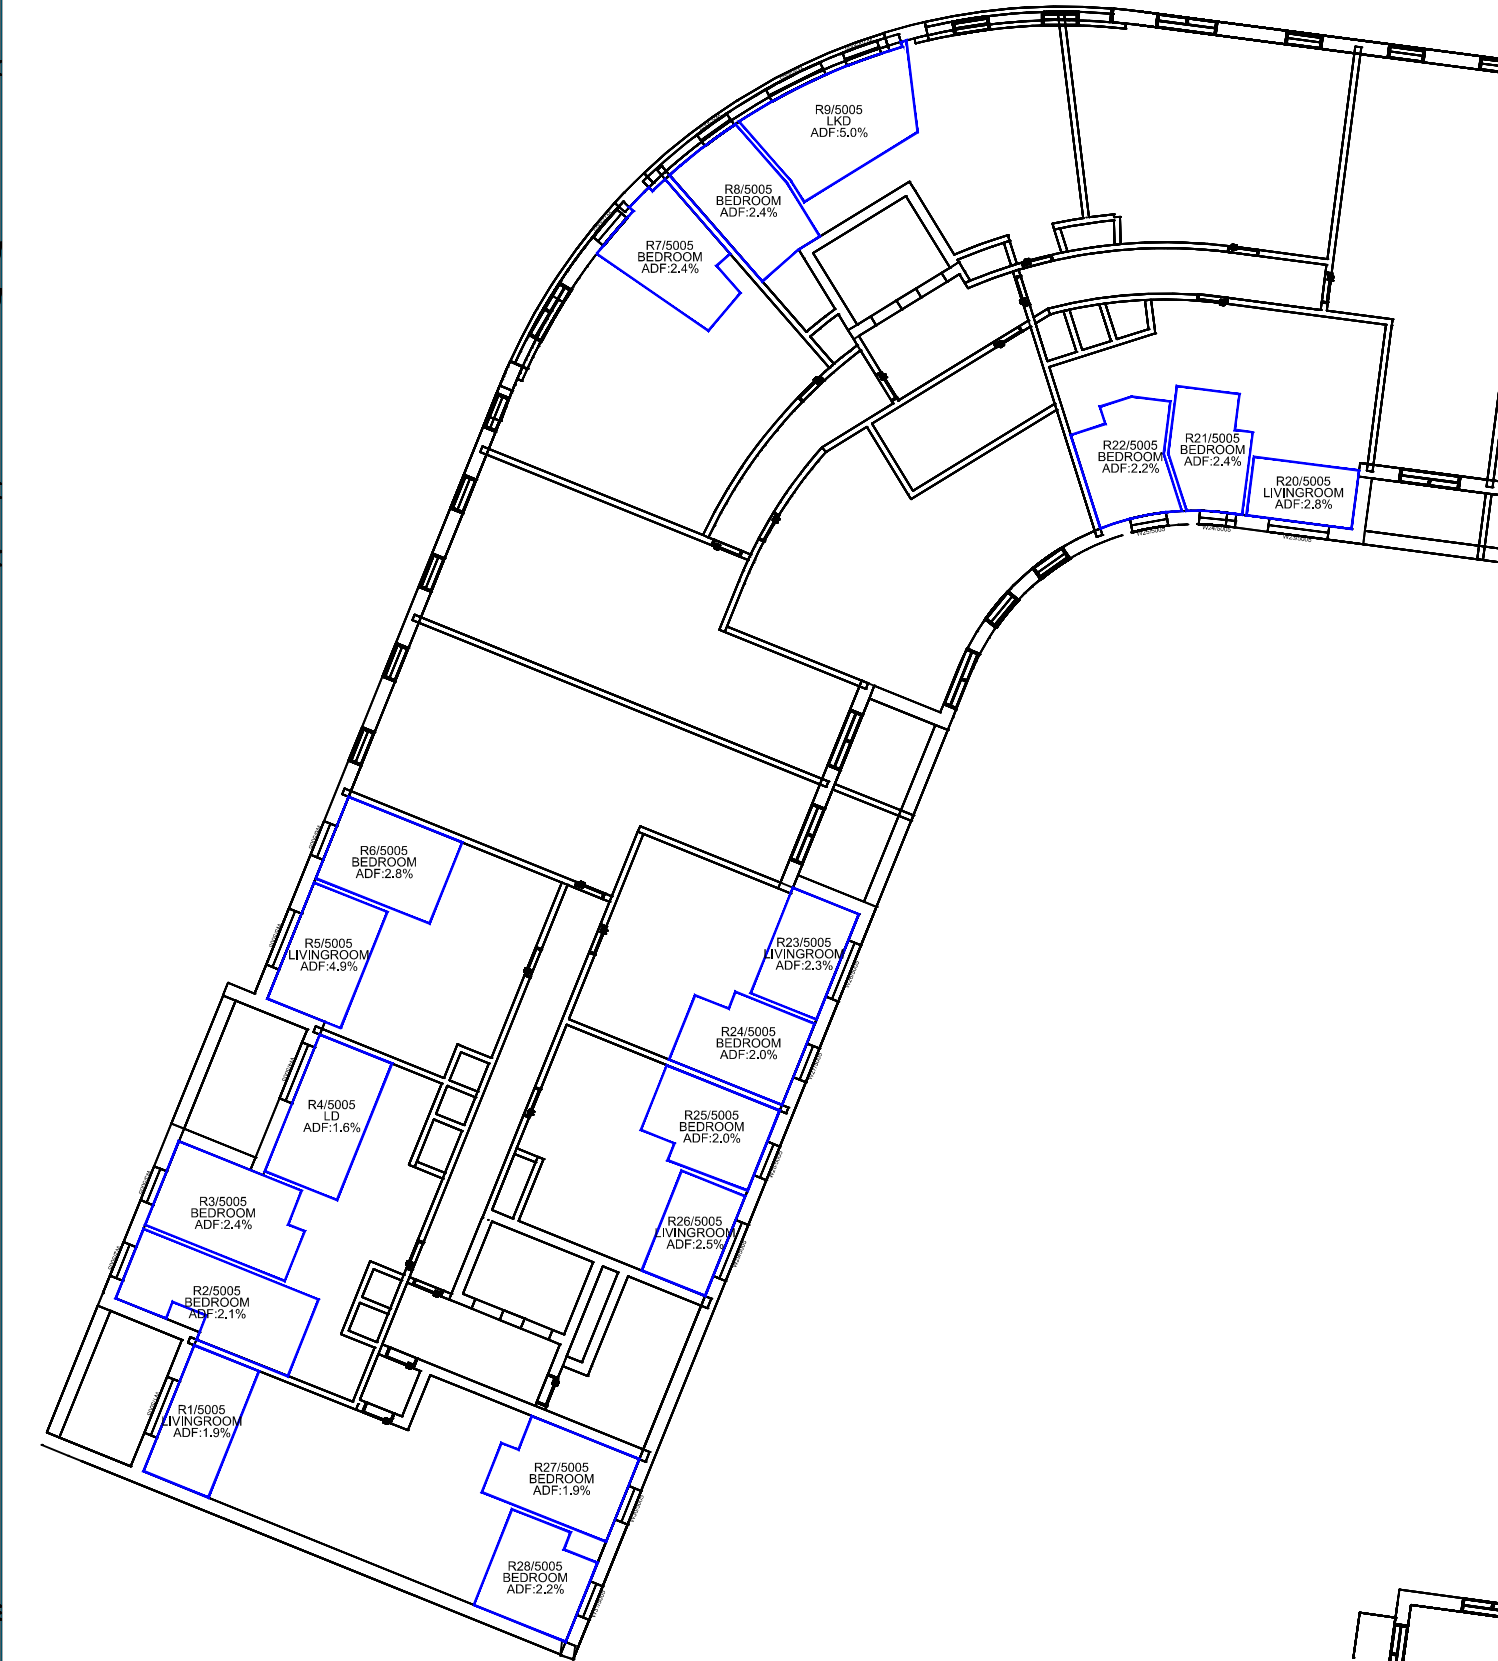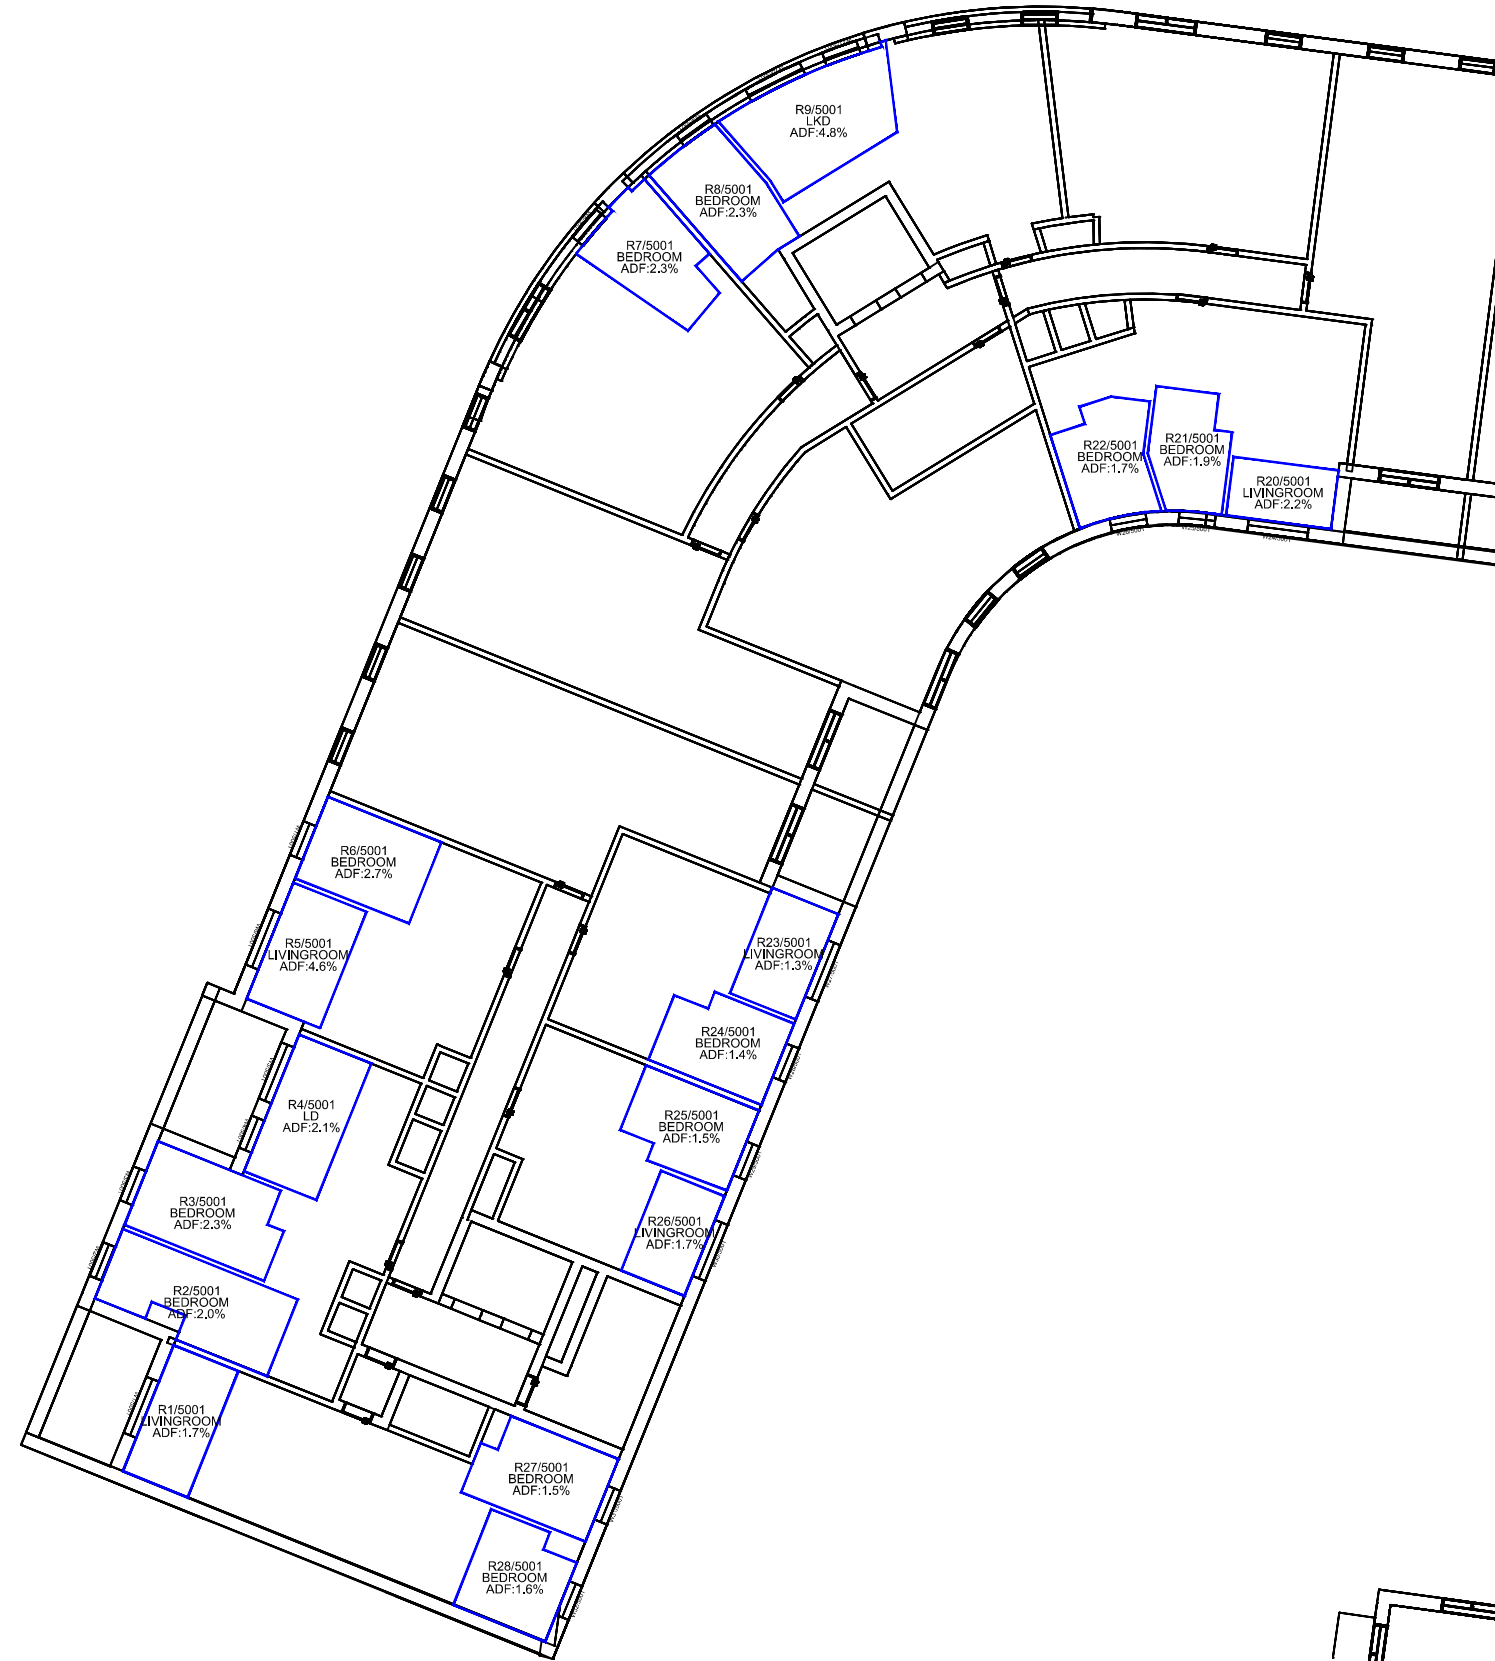

First Floor



Fifth Floor

Sources: Point 2 Surveyors
3D Laser Scan Survey

Zmapping
Zmap Survey Info (received 10/05/17)
Reading_230816_Solids.dwg

TP Bennett
Proposal Scheme (received 30/04/20)
A11113-TPB-BD-ZZ-M3-A-0001_3D model.dwg

Key:

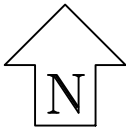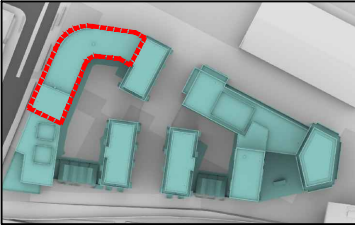

Scheme Confirmed:	Date:
TP Bennett	05/05/20

Project: Reading Metropolitan
Vastern House, 80 Caversham Road
Reading
RG1 8JG

Drawn By:	Scale:	Date:
JR	1:250 @ A3	May 20



Title: Internal ADF Results
Proposed Scheme Dated 30/04/20
Block 3C

Dwg No:	Rel:
P1368/INT/28	14



Cumulative Scenario



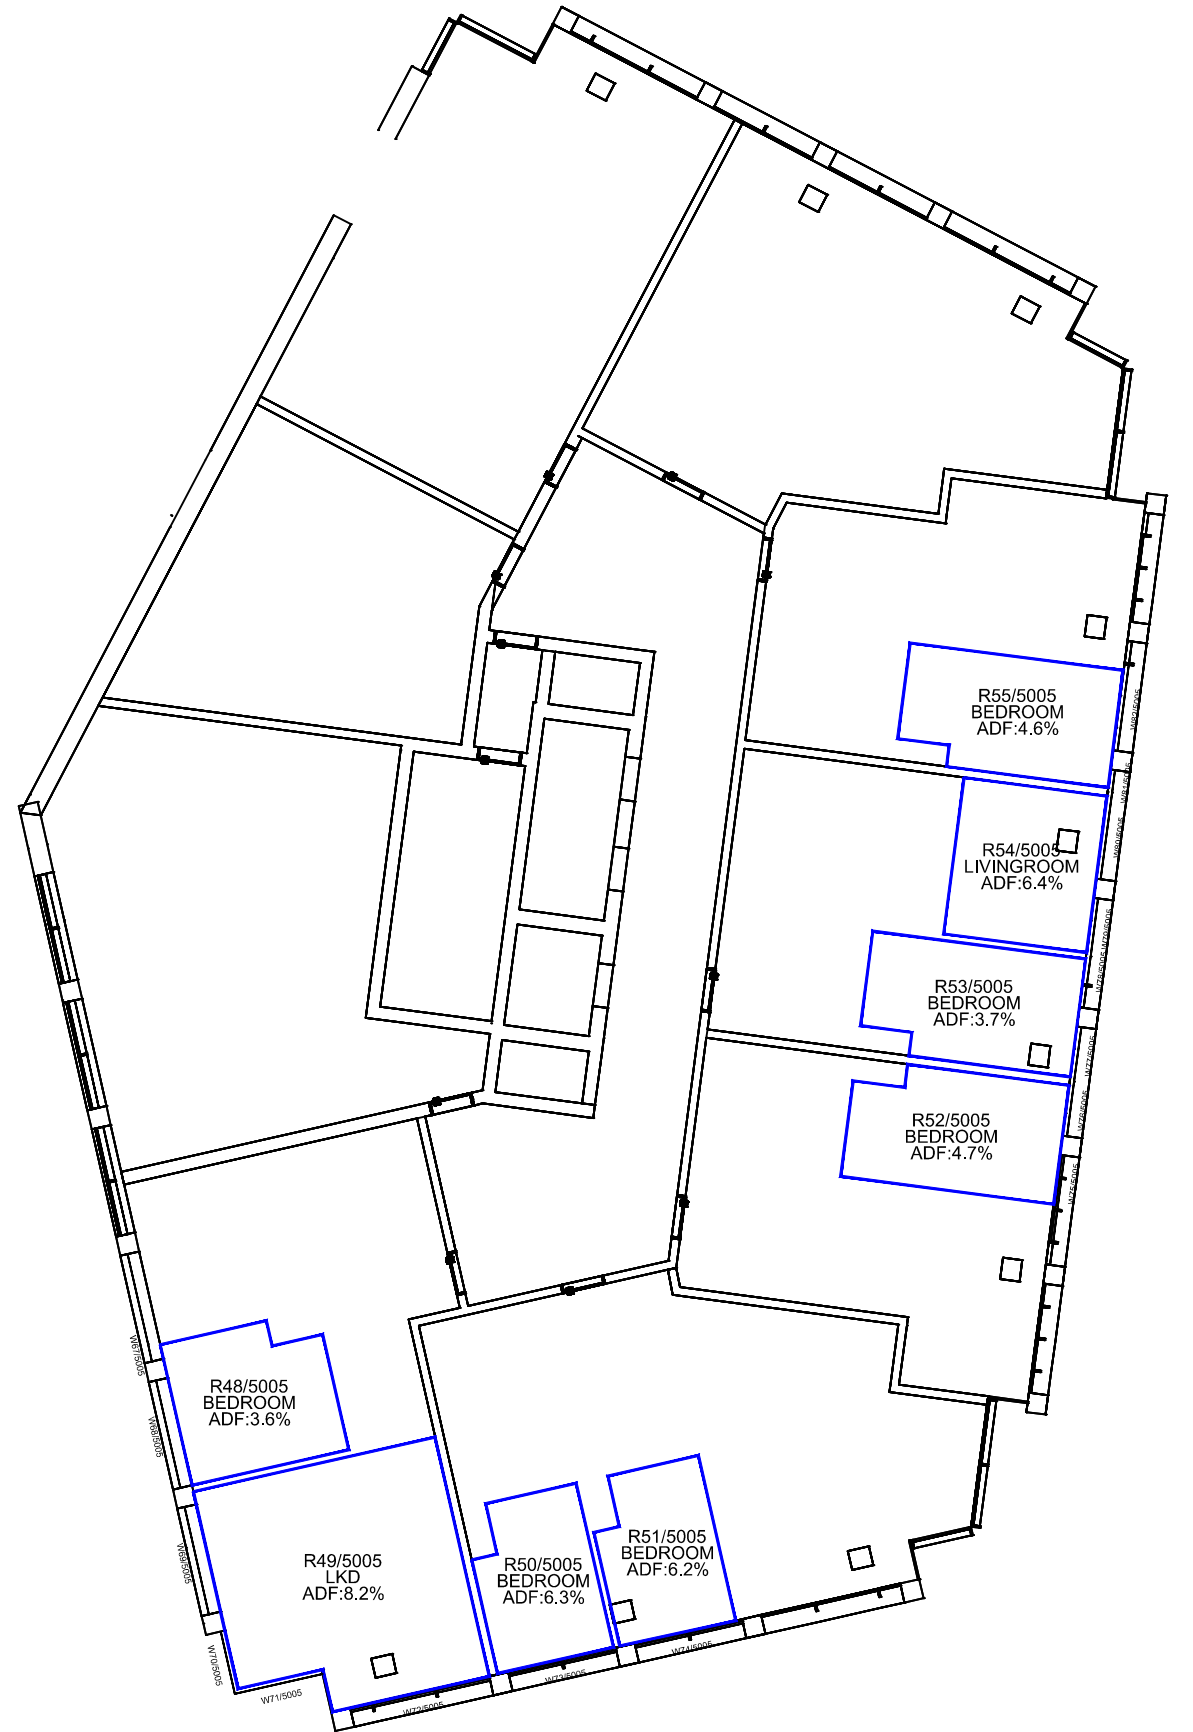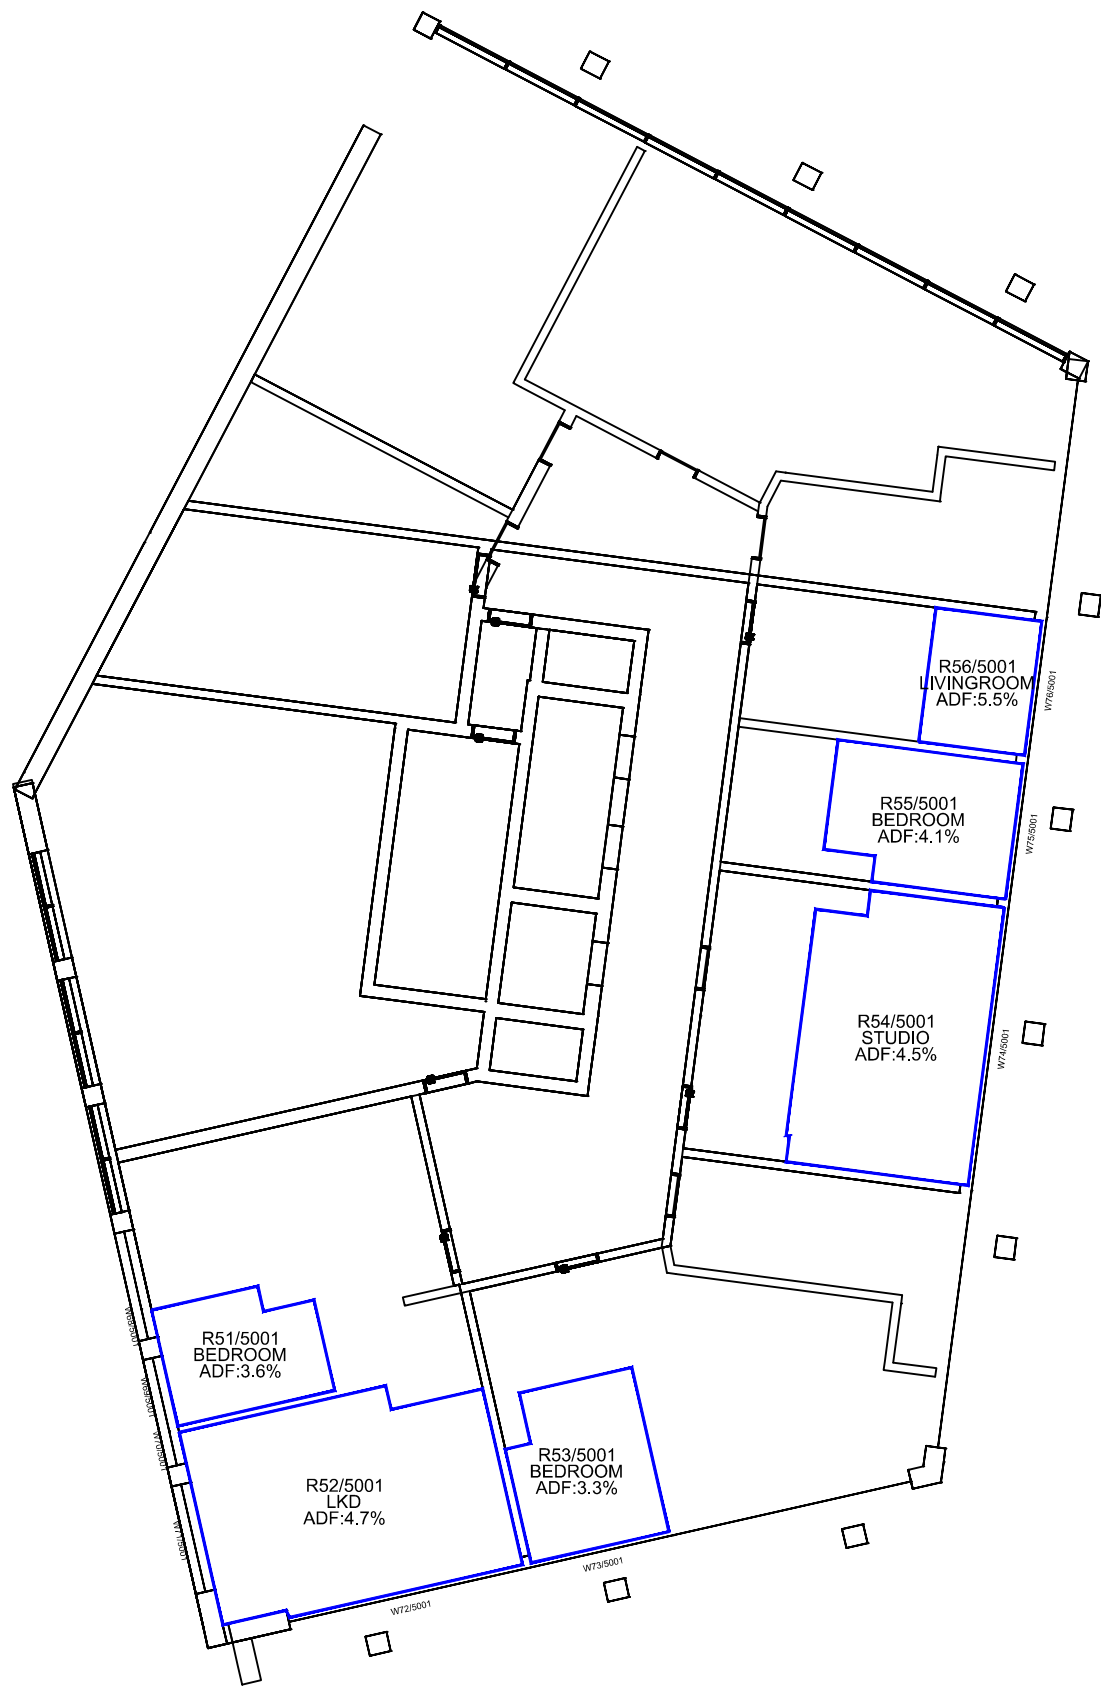

First Floor

Fifth Floor

Sources: Point 2 Surveyors
3D Laser Scan Survey

Zmapping
Zmap Survey Info (received 10/05/17)
Reading_230816_Solids.dwg

TP Bennett
Proposal Scheme (received 30/04/20)
A11113-TPB-BD-ZZ-M3-A-0001_3D model.dwg



Key:

Project: Reading Metropolitan
Vastern House, 80 Caversham Road
Reading
RG1 8JG

Title: Internal ADF Results
Proposed Scheme Dated 30/04/20
Block 1A
Cumulative Scenario

Scheme Confirmed: TP Bennett	Date: 05/05/20	Drawn By: JR	Scale: 1:175 @ A3	Date: May 20	Dwg No: P1368/INT/29	Rel: 14
---------------------------------	-------------------	-----------------	----------------------	-----------------	--------------------------------	-------------------



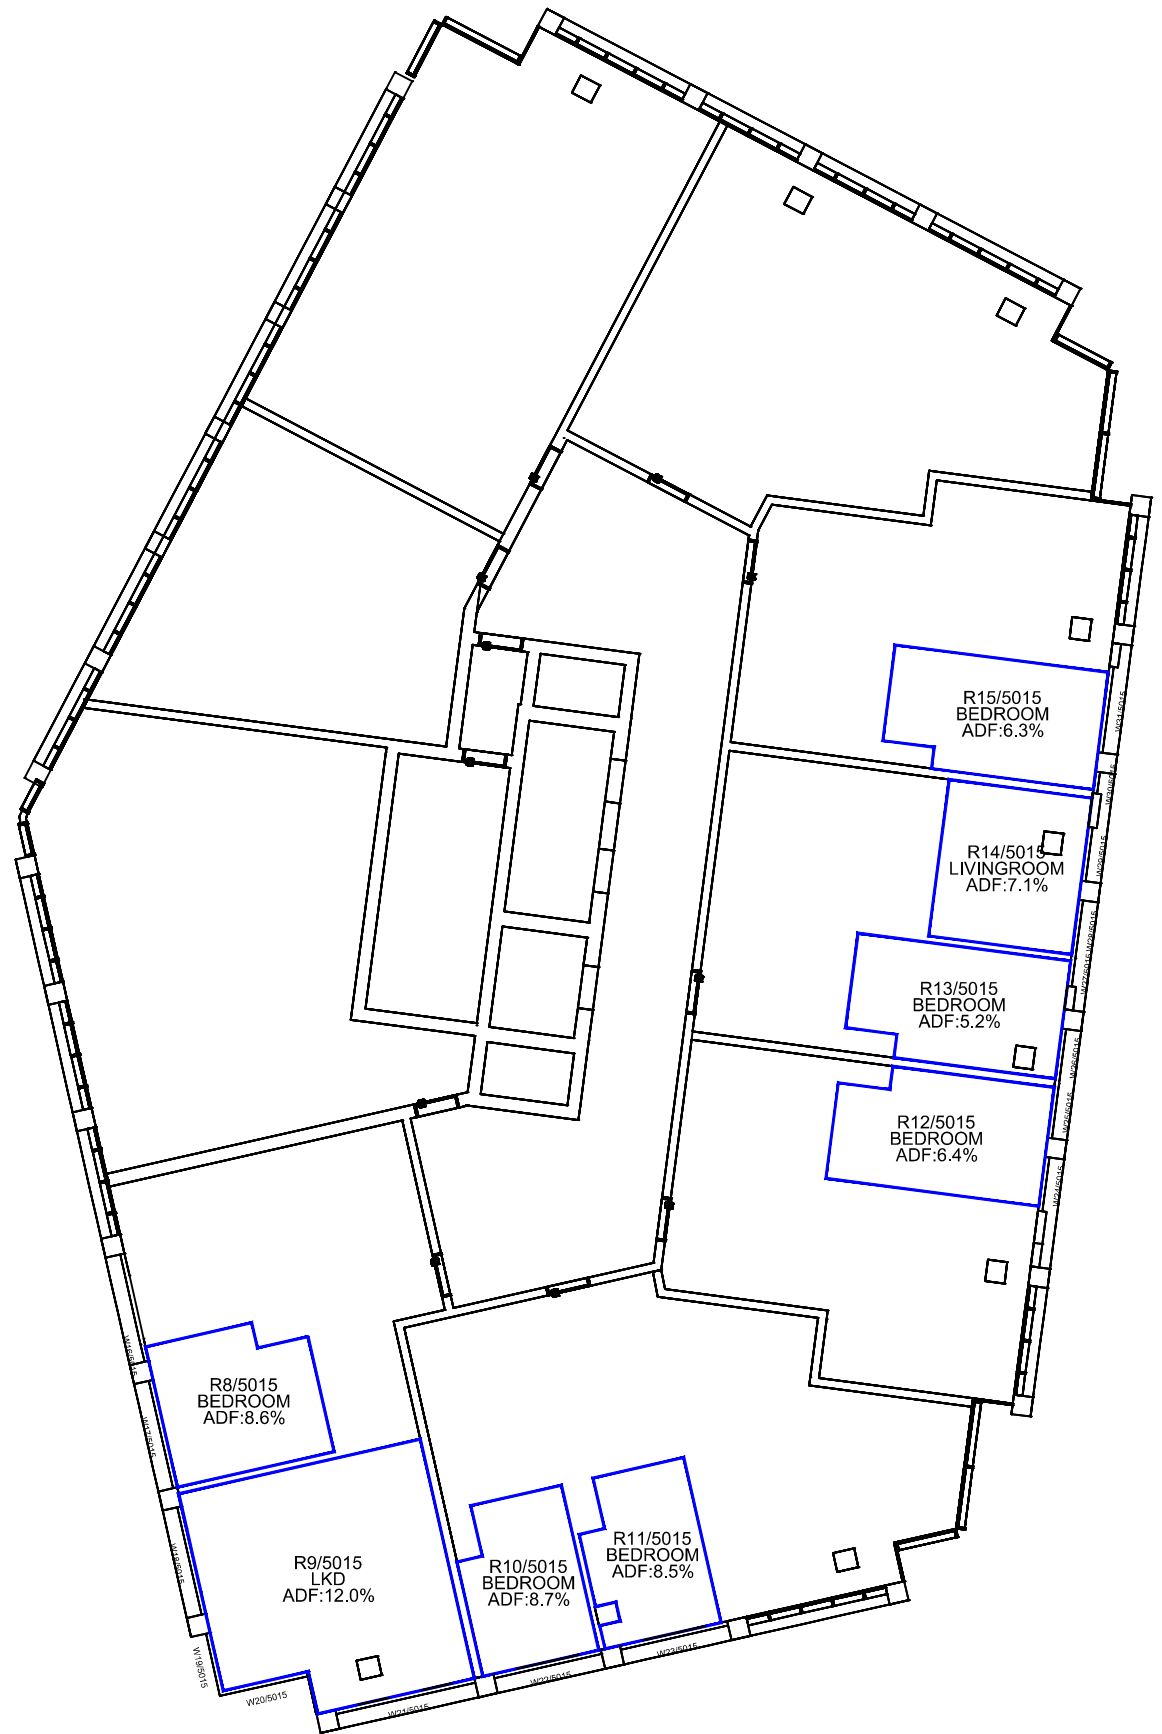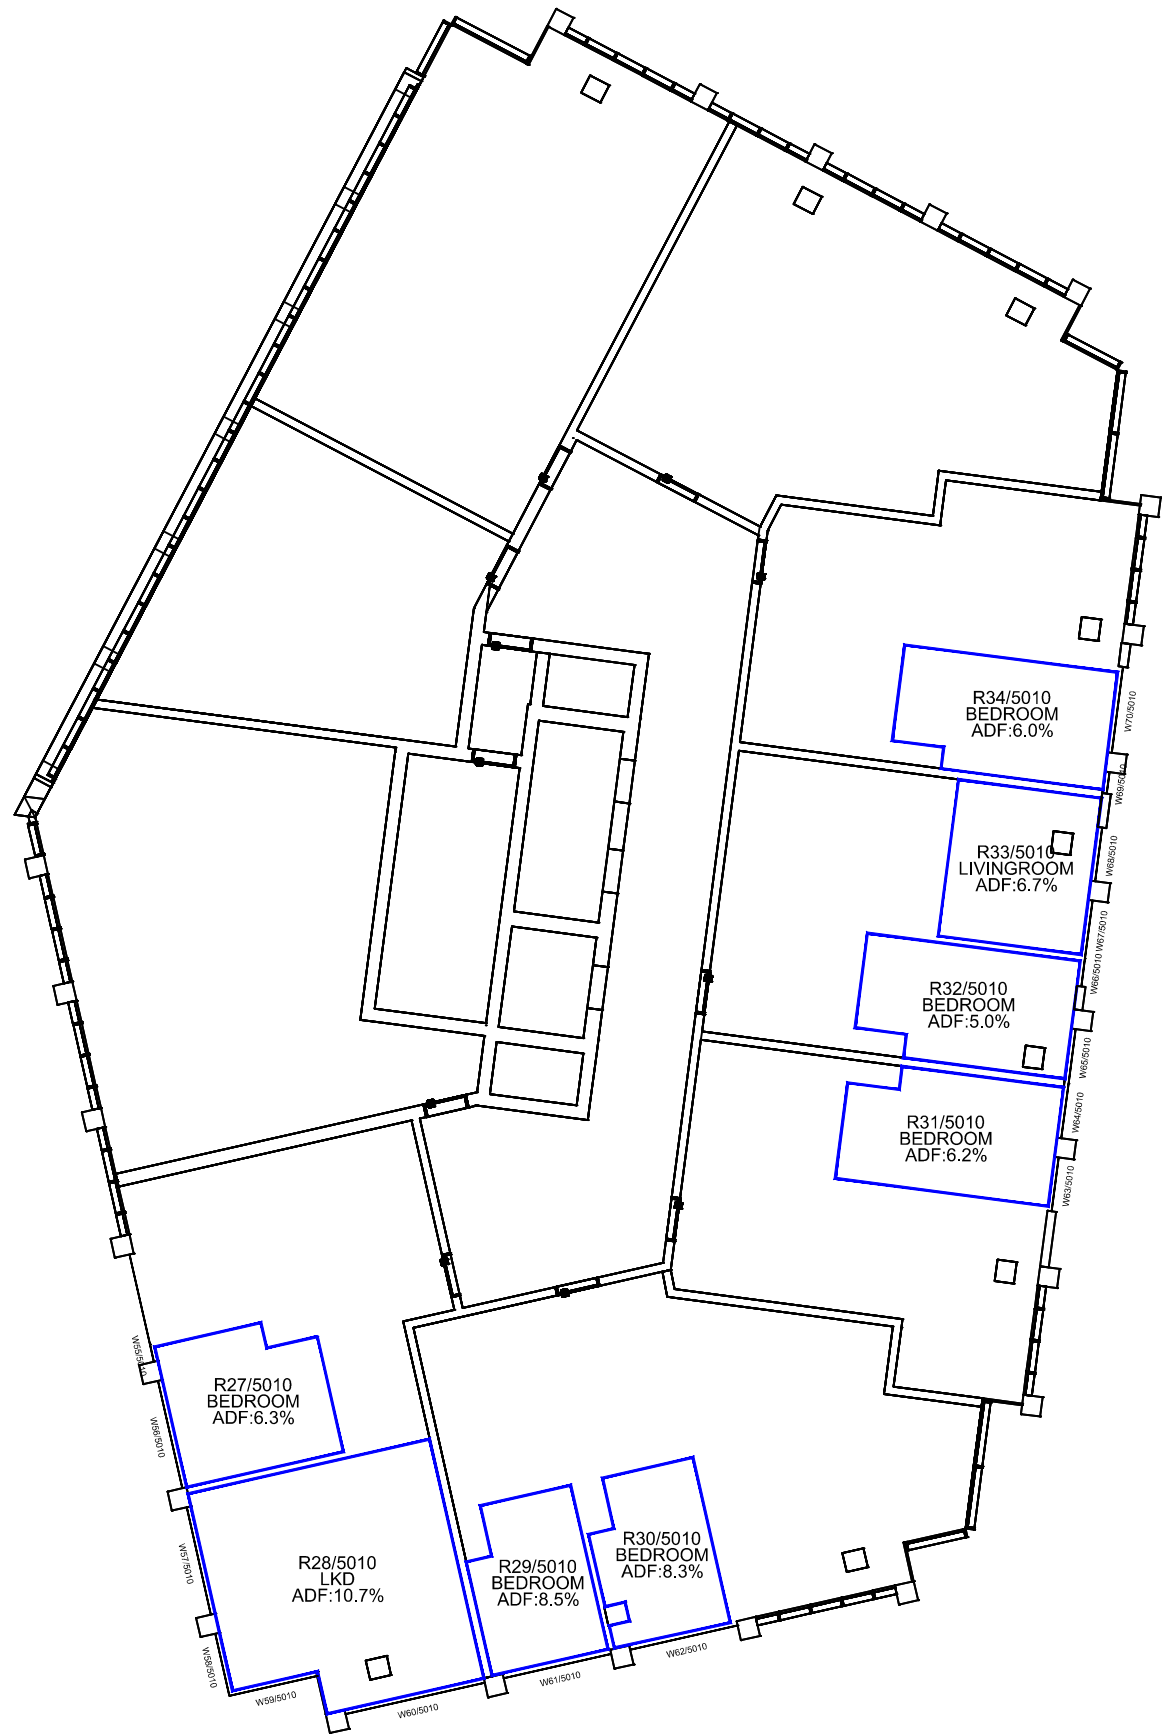

Tenth Floor

Fifteenth Floor

Sources: Point 2 Surveyors
3D Laser Scan Survey

Zmapping
Zmap Survey Info (received 10/05/17)
Reading_230816_Solids.dwg

TP Bennett
Proposal Scheme (received 30/04/20)
A11113-TPB-BD-ZZ-M3-A-0001_3D model.dwg

Key:

Project: Reading Metropolitan
Vastern House, 80 Caversham Road
Reading
RG1 8JG

Drawn By: JR

Title: Internal ADF Results
Proposed Scheme Dated 30/04/20
Block 1A
Cumulative Scenario

Dwg No: P1368/INT/30

Rel: 14



Scheme Confirmed:
TP Bennett

Date:
05/05/20

Scale:
1:175 @ A3

Date:
May 20



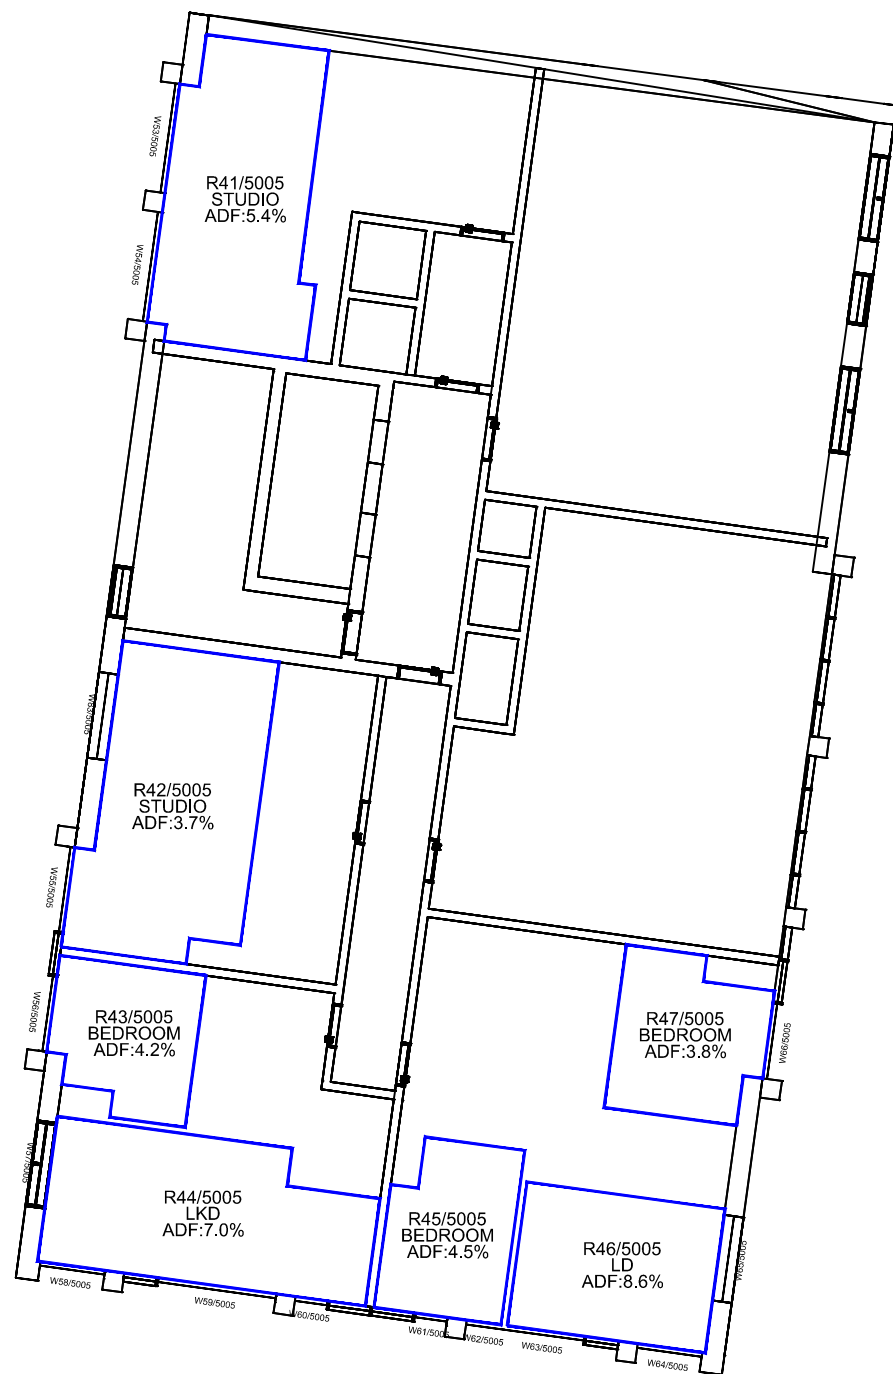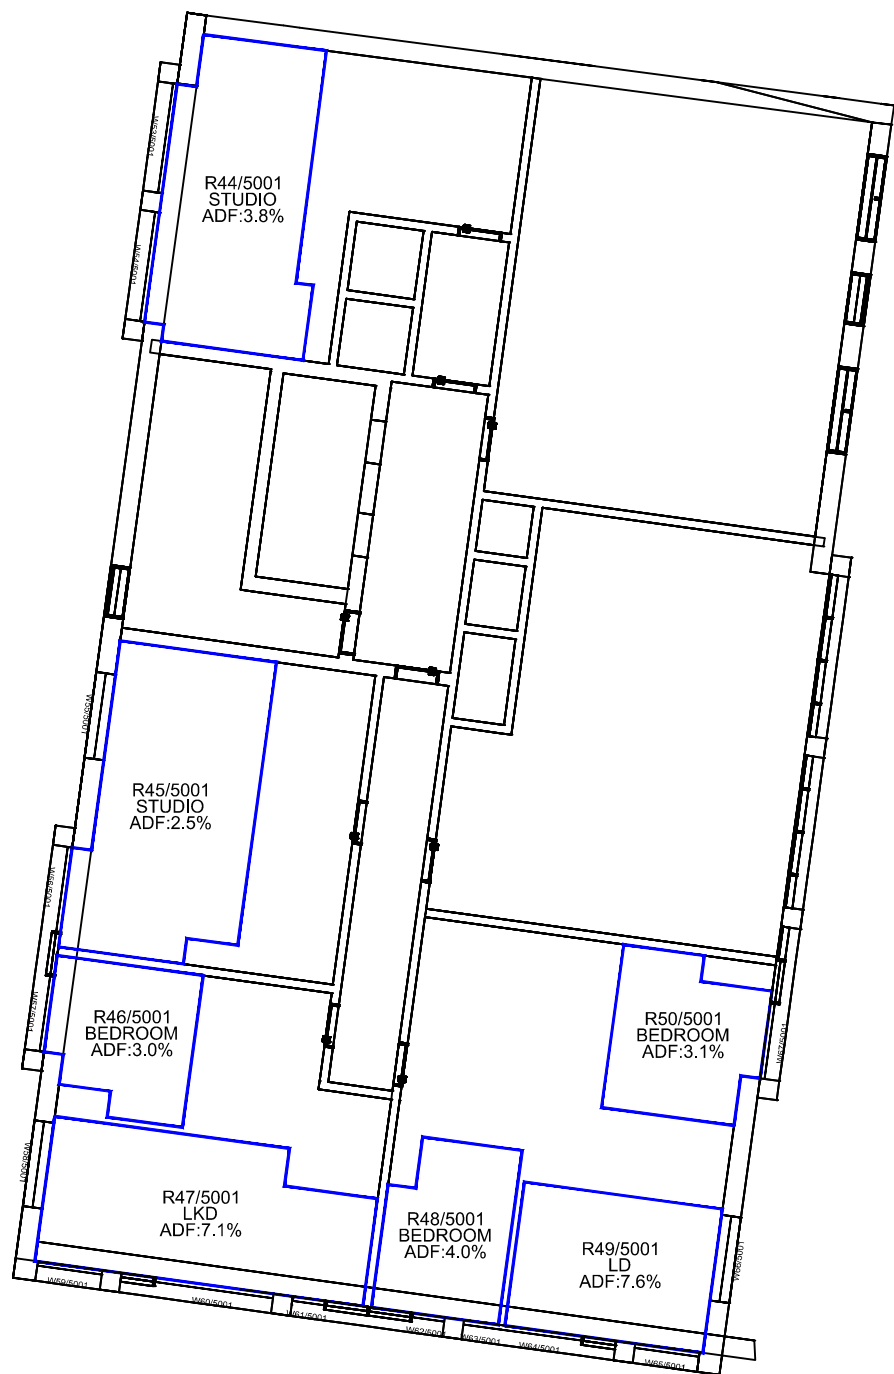

First Floor

Fifth Floor

Sources: Point 2 Surveyors
3D Laser Scan Survey

Zmapping
Zmap Survey Info (received 10/05/17)
Reading_230816_Solids.dwg

TP Bennett
Proposal Scheme (received 30/04/20)
A11113-TPB-BD-ZZ-M3-A-0001_3D model.dwg

Key:

Project: Reading Metropolitan
Vastern House, 80 Caversham Road
Reading
RG1 8JG

Title: Internal ADF Results
Proposed Scheme Dated 30/04/20
Block 1B
Cumulative Scenario

Scheme Confirmed:
TP Bennett

Date:
05/05/20

Drawn By:
JR


Scale:
1:175 @ A3

Date:
May 20


Dwg No:
P1368/INT/31

Rel:
14




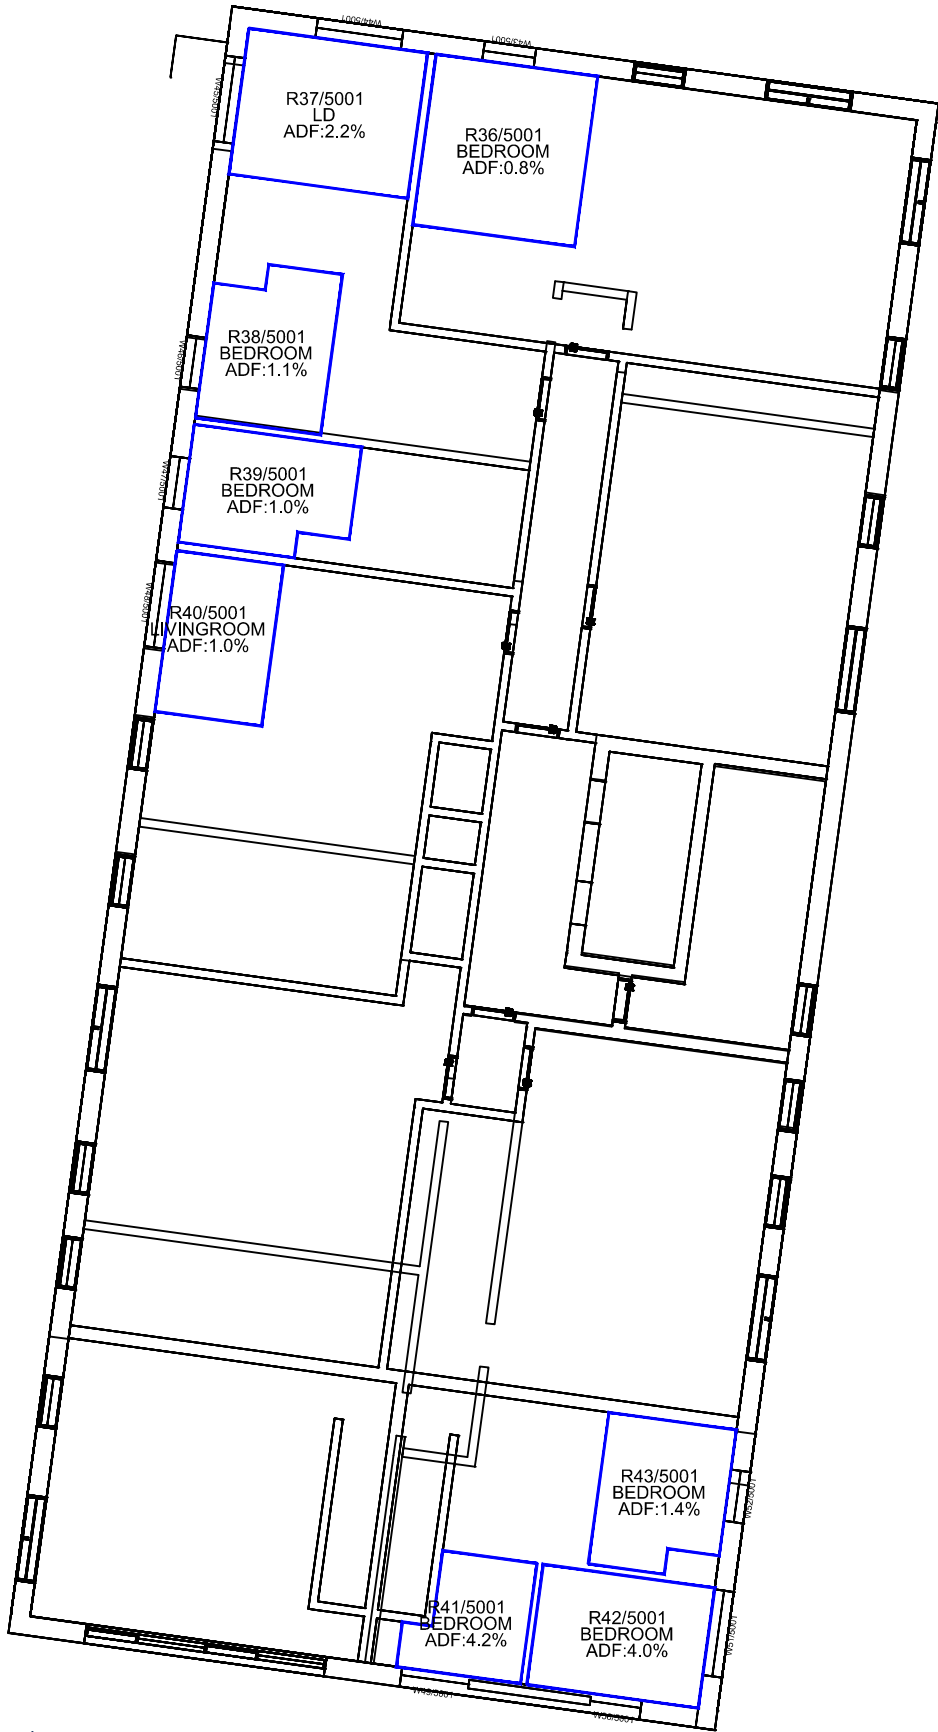

First Floor

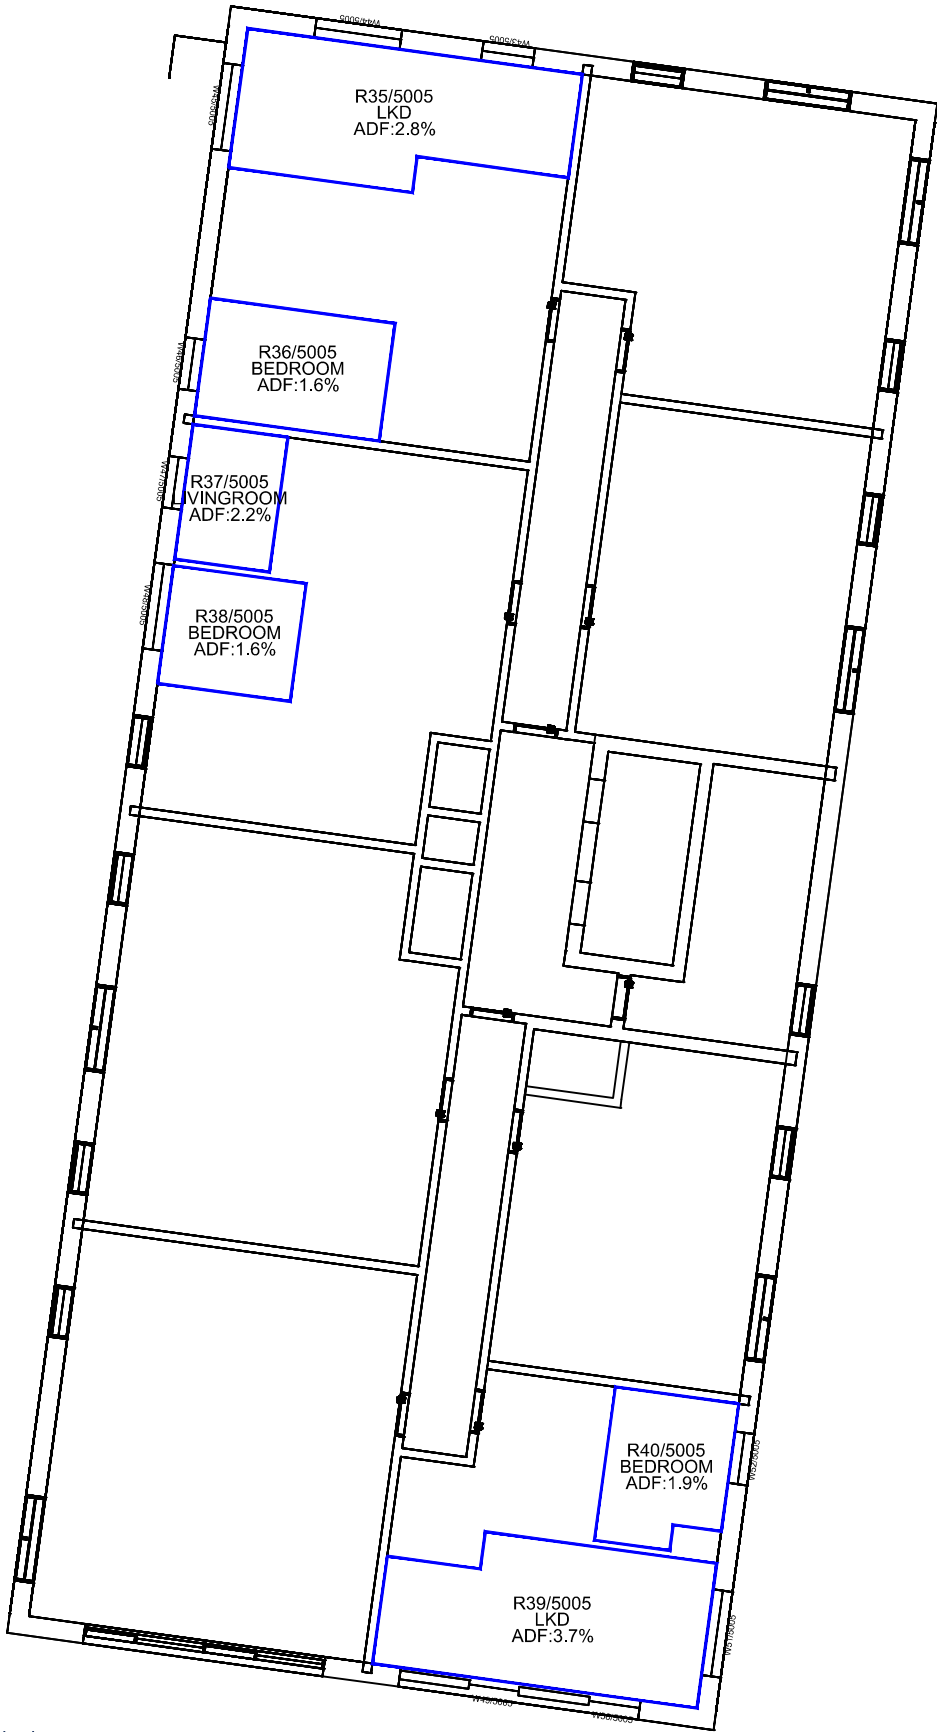

Fifth Floor

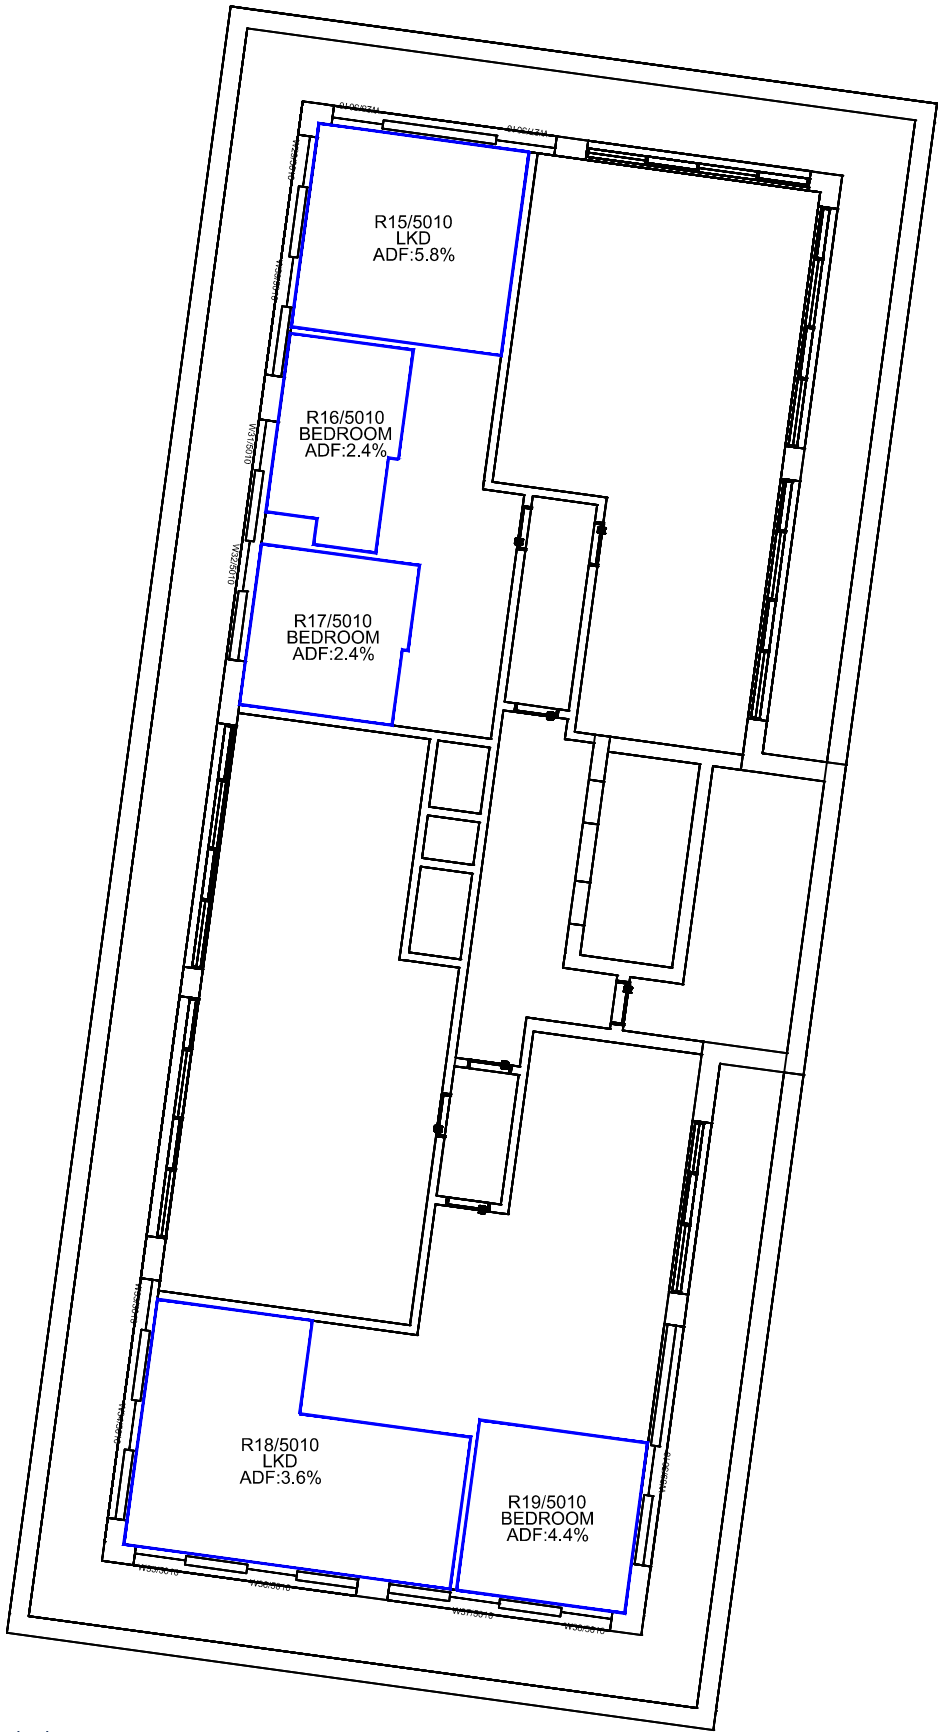


Tenth Floor

Sources: Point 2 Surveyors
3D Laser Scan Survey

Zmapping
Zmap Survey Info (received 10/05/17)
Reading_230816_Solids.dwg

TP Bennett
Proposal Scheme (received 30/04/20)
A11113-TPB-BD-ZZ-M3-A-0001_3D model.dwg

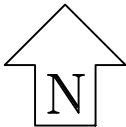

Project: Reading Metropolitan
Vastern House, 80 Caversham Road
Reading
RG1 8JG

Title: Internal ADF Results
Proposed Scheme Dated 30/04/20
Block 2B
Cumulative Scenario

Scheme Confirmed:
TP Bennett

Date:
05/05/20

Drawn By:
JR

Scale:
1:175 @ A3

Date:
May 20

Dwg No:
P1368/INT/32

Rel:
14

