
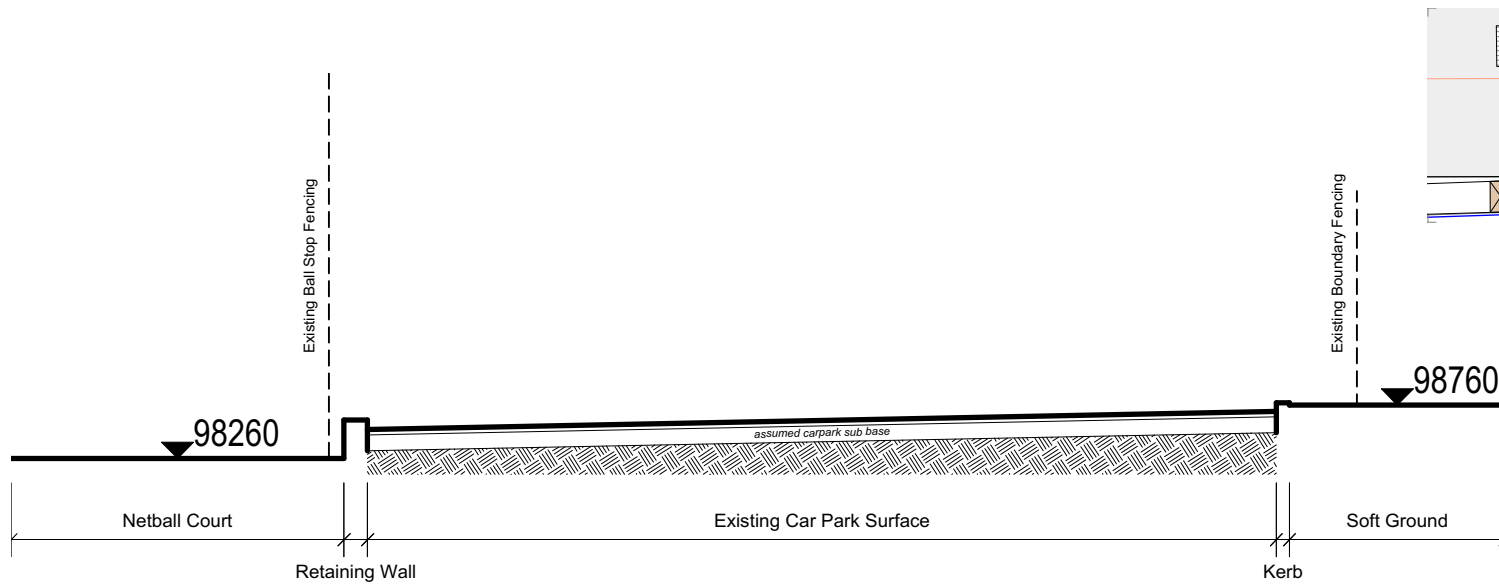


Existing Section Through New Tree Planting Area

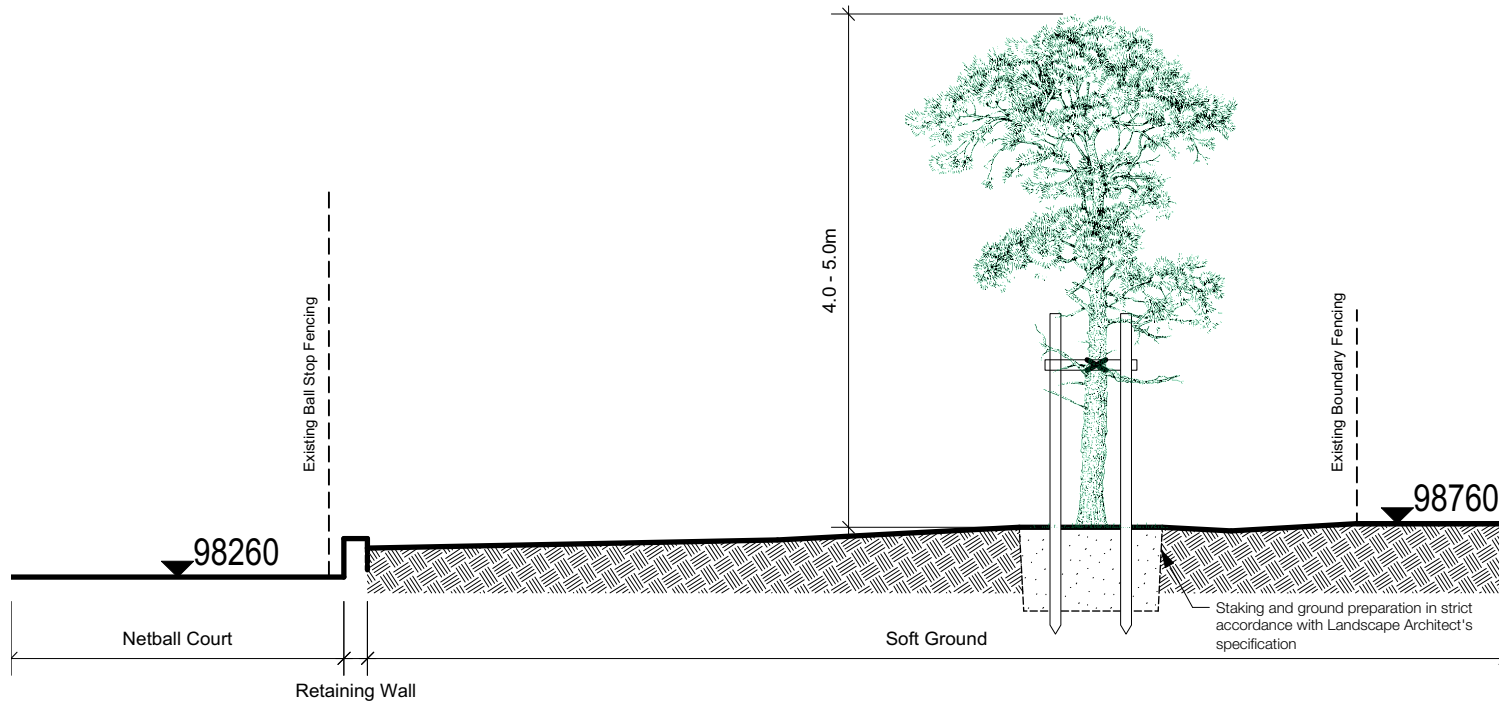

Proposed Section Through New Tree Planting Area

Kendall Kingscott

Chartered Architects
Chartered Building Surveyors
Interior Designers
CDM Services

Client: The Abbey School
Project Number: 181006-1511
Date: 22/05/20
Scale: 1:50
Drawing: 181006 Elevations.vwx
© Copyright: Do not scale this drawing

Project: Sixth Form & Dining Hall Extension

Working Title: New Tree Planting Existing & Proposed

Revision: -

Drawn: BM GA PLANNING

Check all dimensions and levels on site

Client: The Abbey School, Limes Hill Close, Stroud, Gloucestershire, GL5 2ST
Project Number: 181006-1511
Date: 22/05/20
Scale: 1:50
Drawing: 181006 Elevations.vwx
© Copyright: Do not scale this drawing