



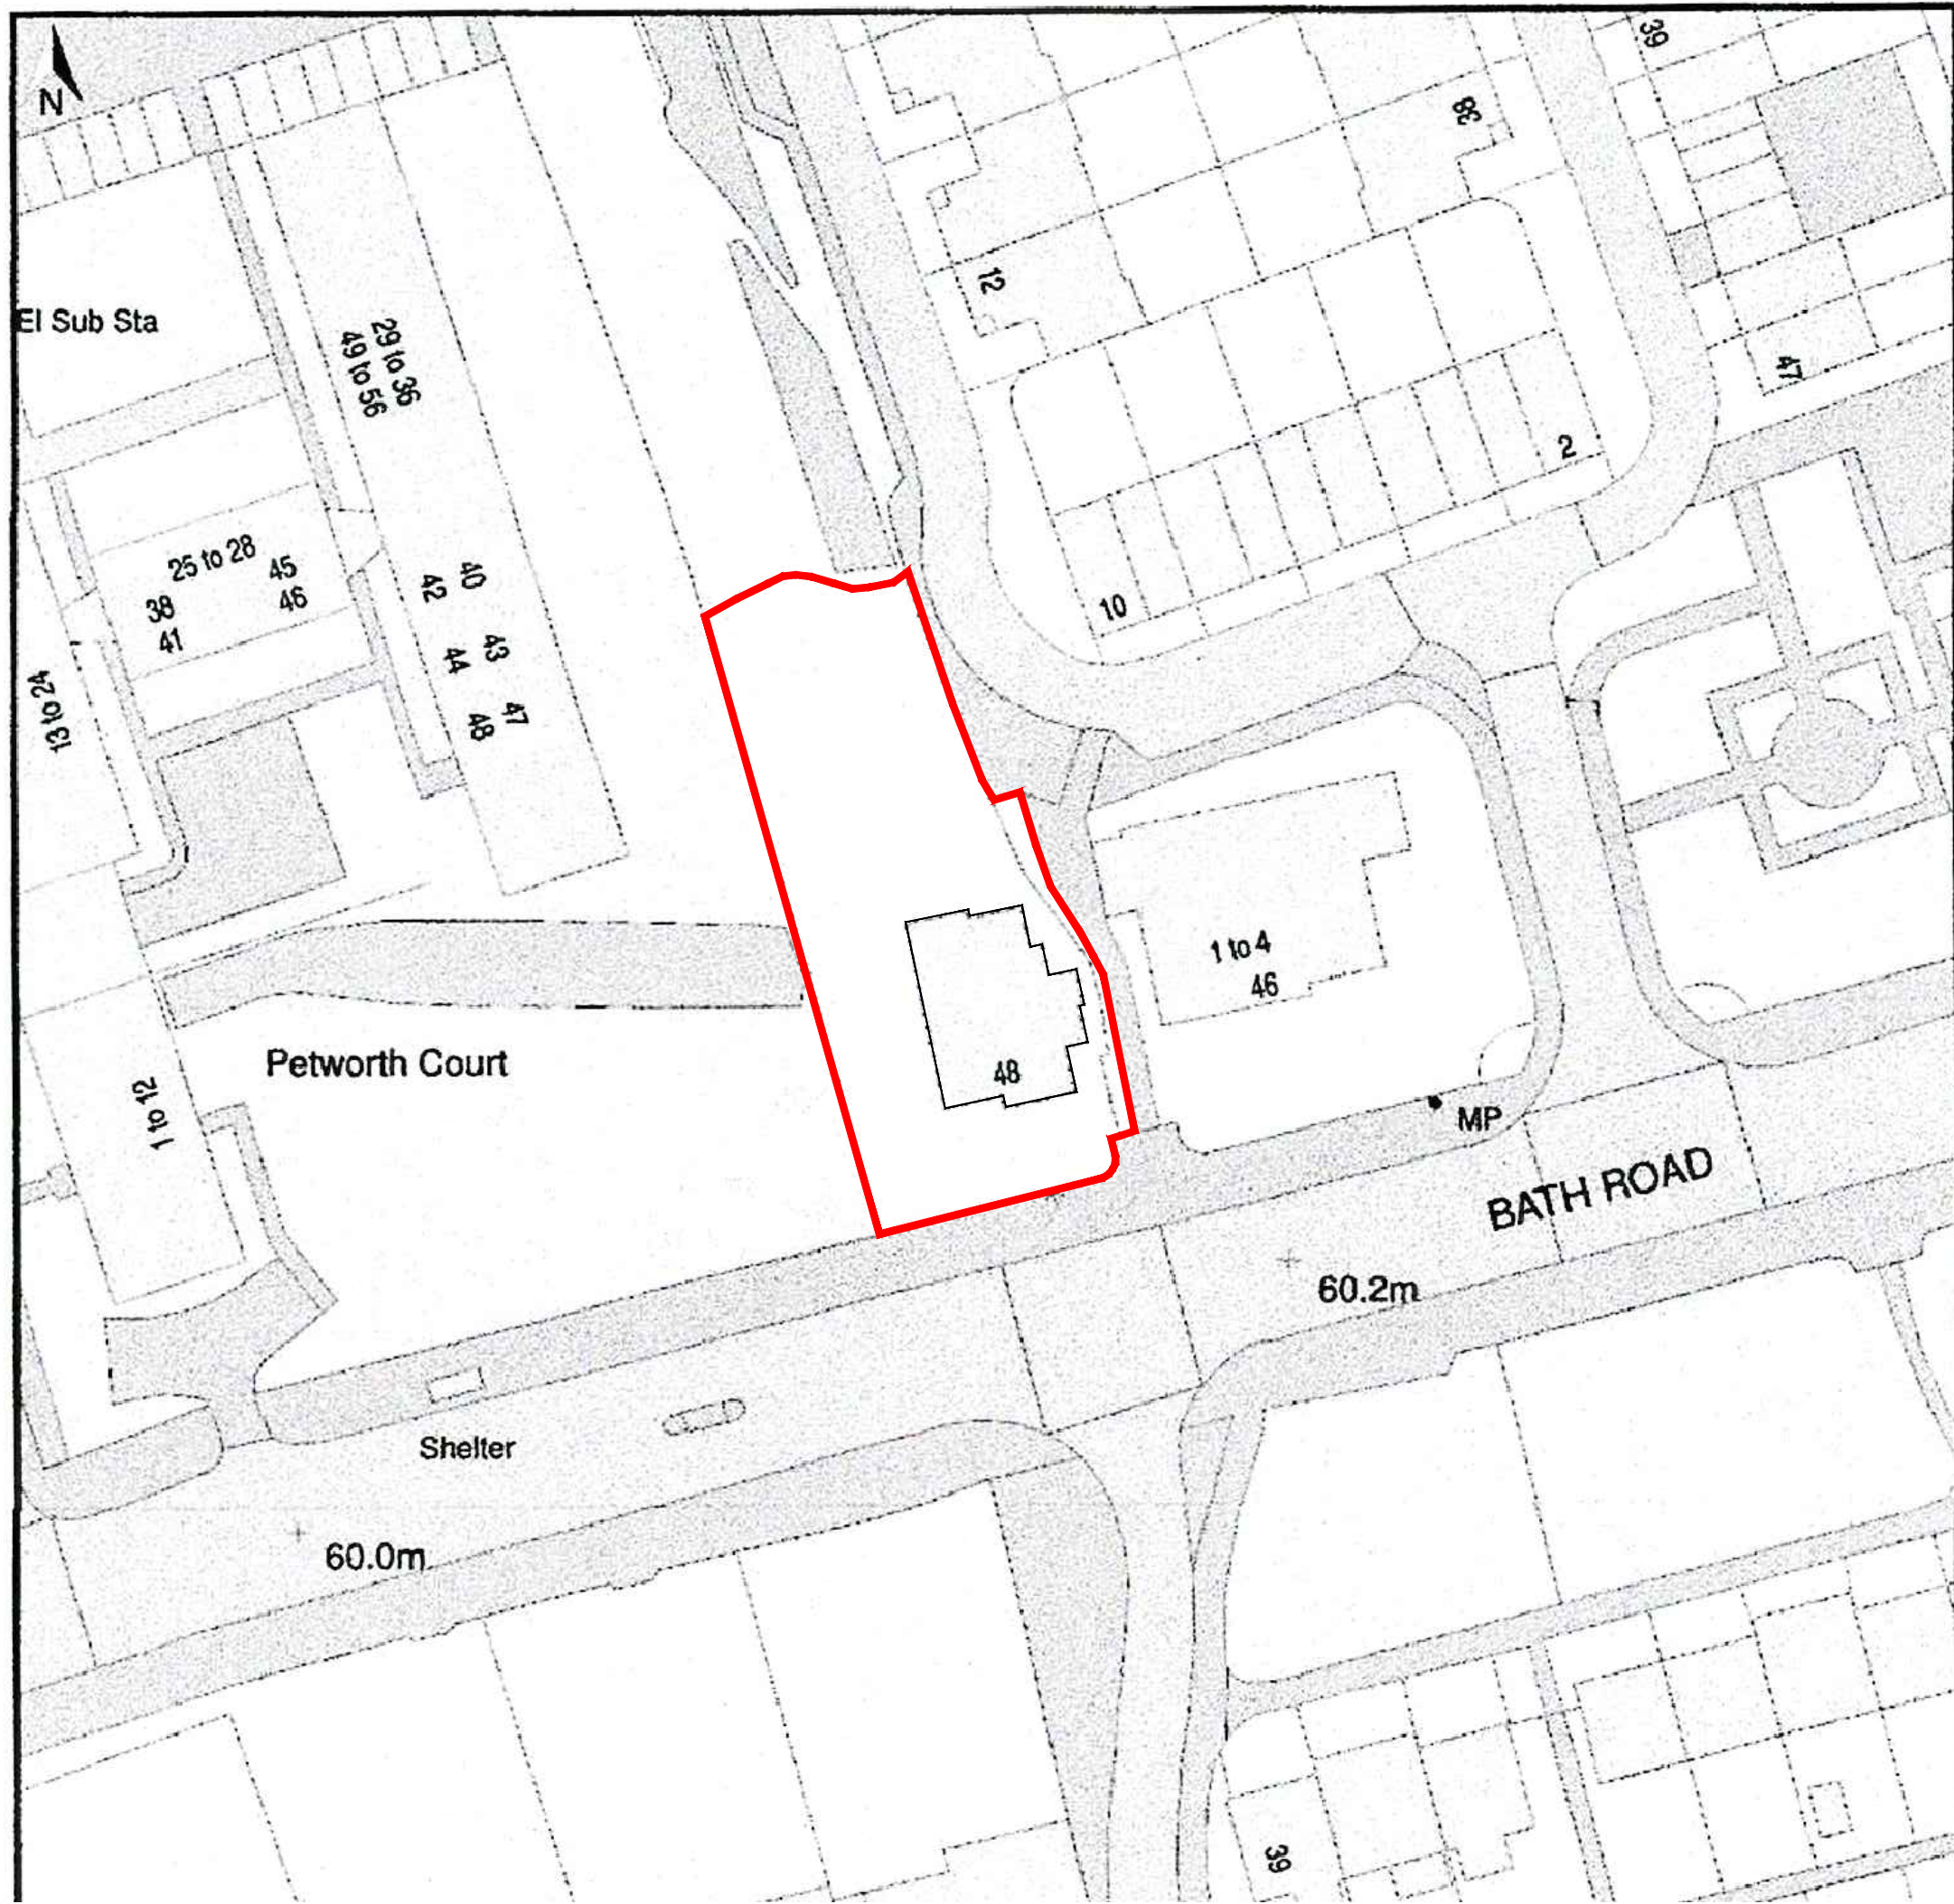

Block Plan

Scale 1:500
0 10 20 50

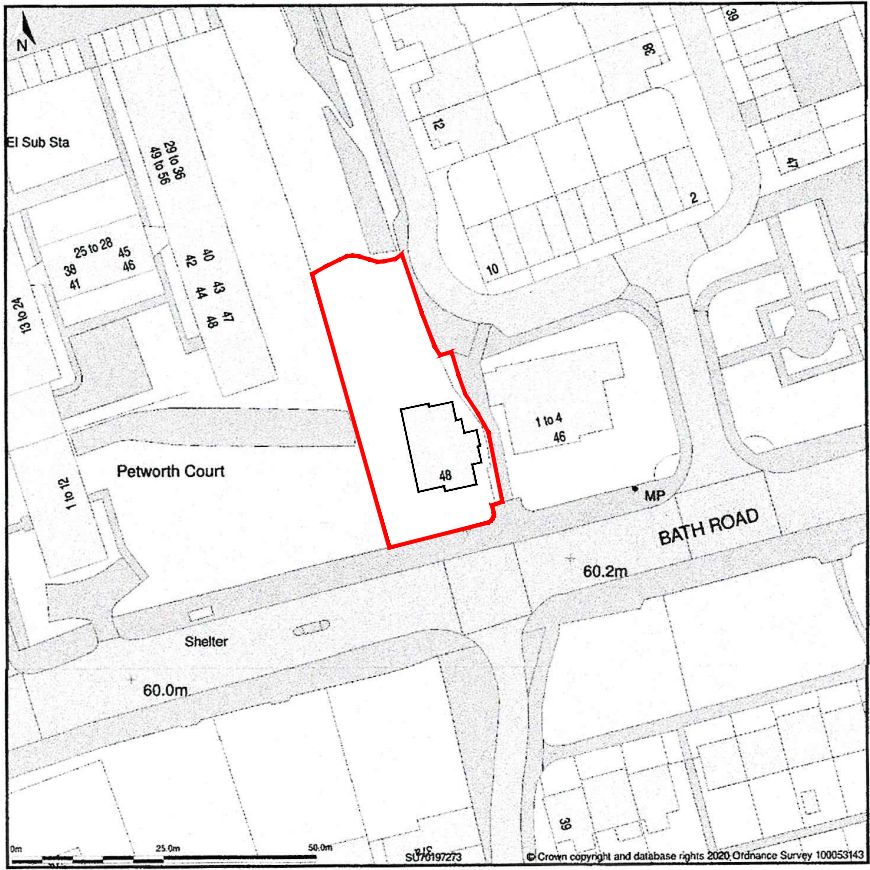

Location Plan

Scale 1:1250
0 20 40 60

Project Title
CHANGE OF USE FROM SERVICE
APARTMENTS TO 5 SELF CONTAINED FALTS,
2NO. TWO BEDROOMS, 2NO. ONE BEDROOM
AND STUDIO

Location
48 BATH ROAD READING, RG1 6PG

Drawing No: BR-02 Drawing Title: Location and Block Plan

Scale 1:500,1250@A1 Date 29/07/2020

JMGC DESIGNS
Rowan House, New Lane Hill
Tilehurst, Reading, RG30 4JJ
Tel: 07714244273
Email: amor.clayton@btinternet.com