


Becky Extension - Location Plan

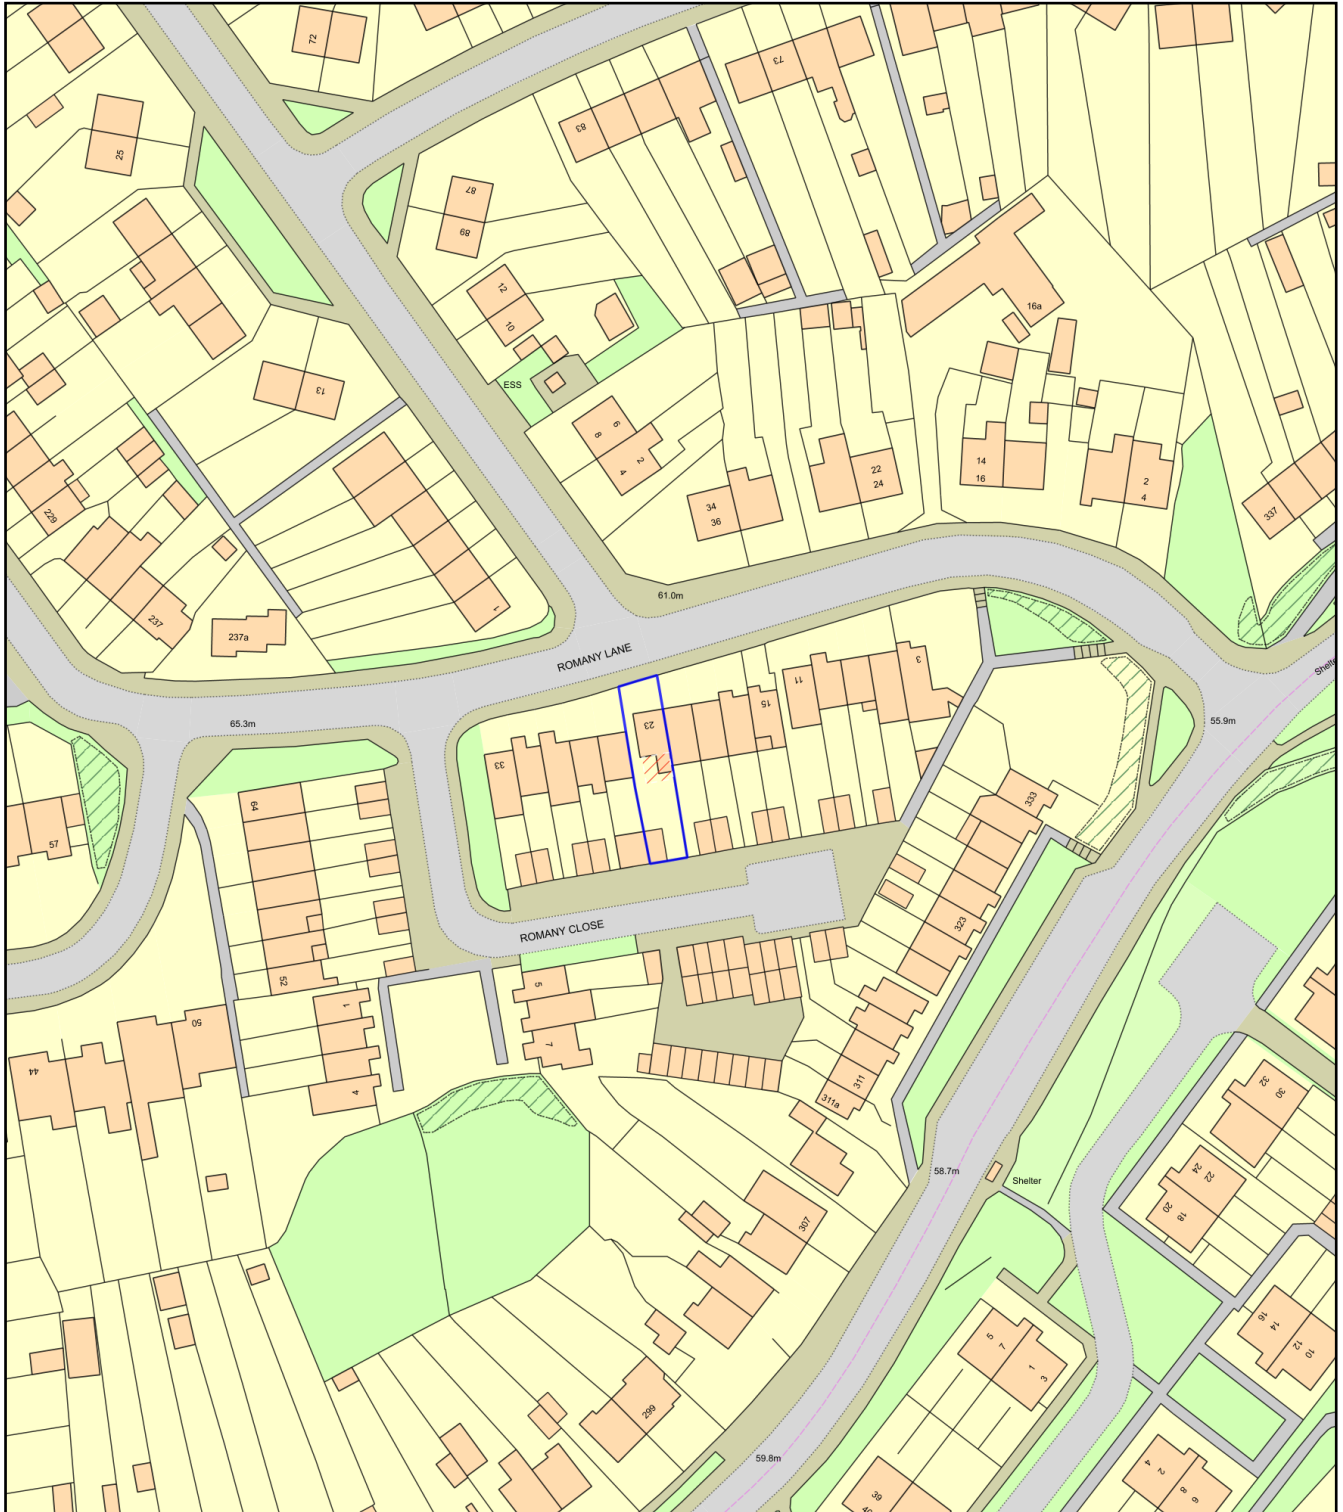

0 50
Metres



Plan Produced for: Neighbours

Date Produced: 12 Nov 2020

Plan Reference Number: TQRQM20317084825495

Scale: 1:1250 @ A4