


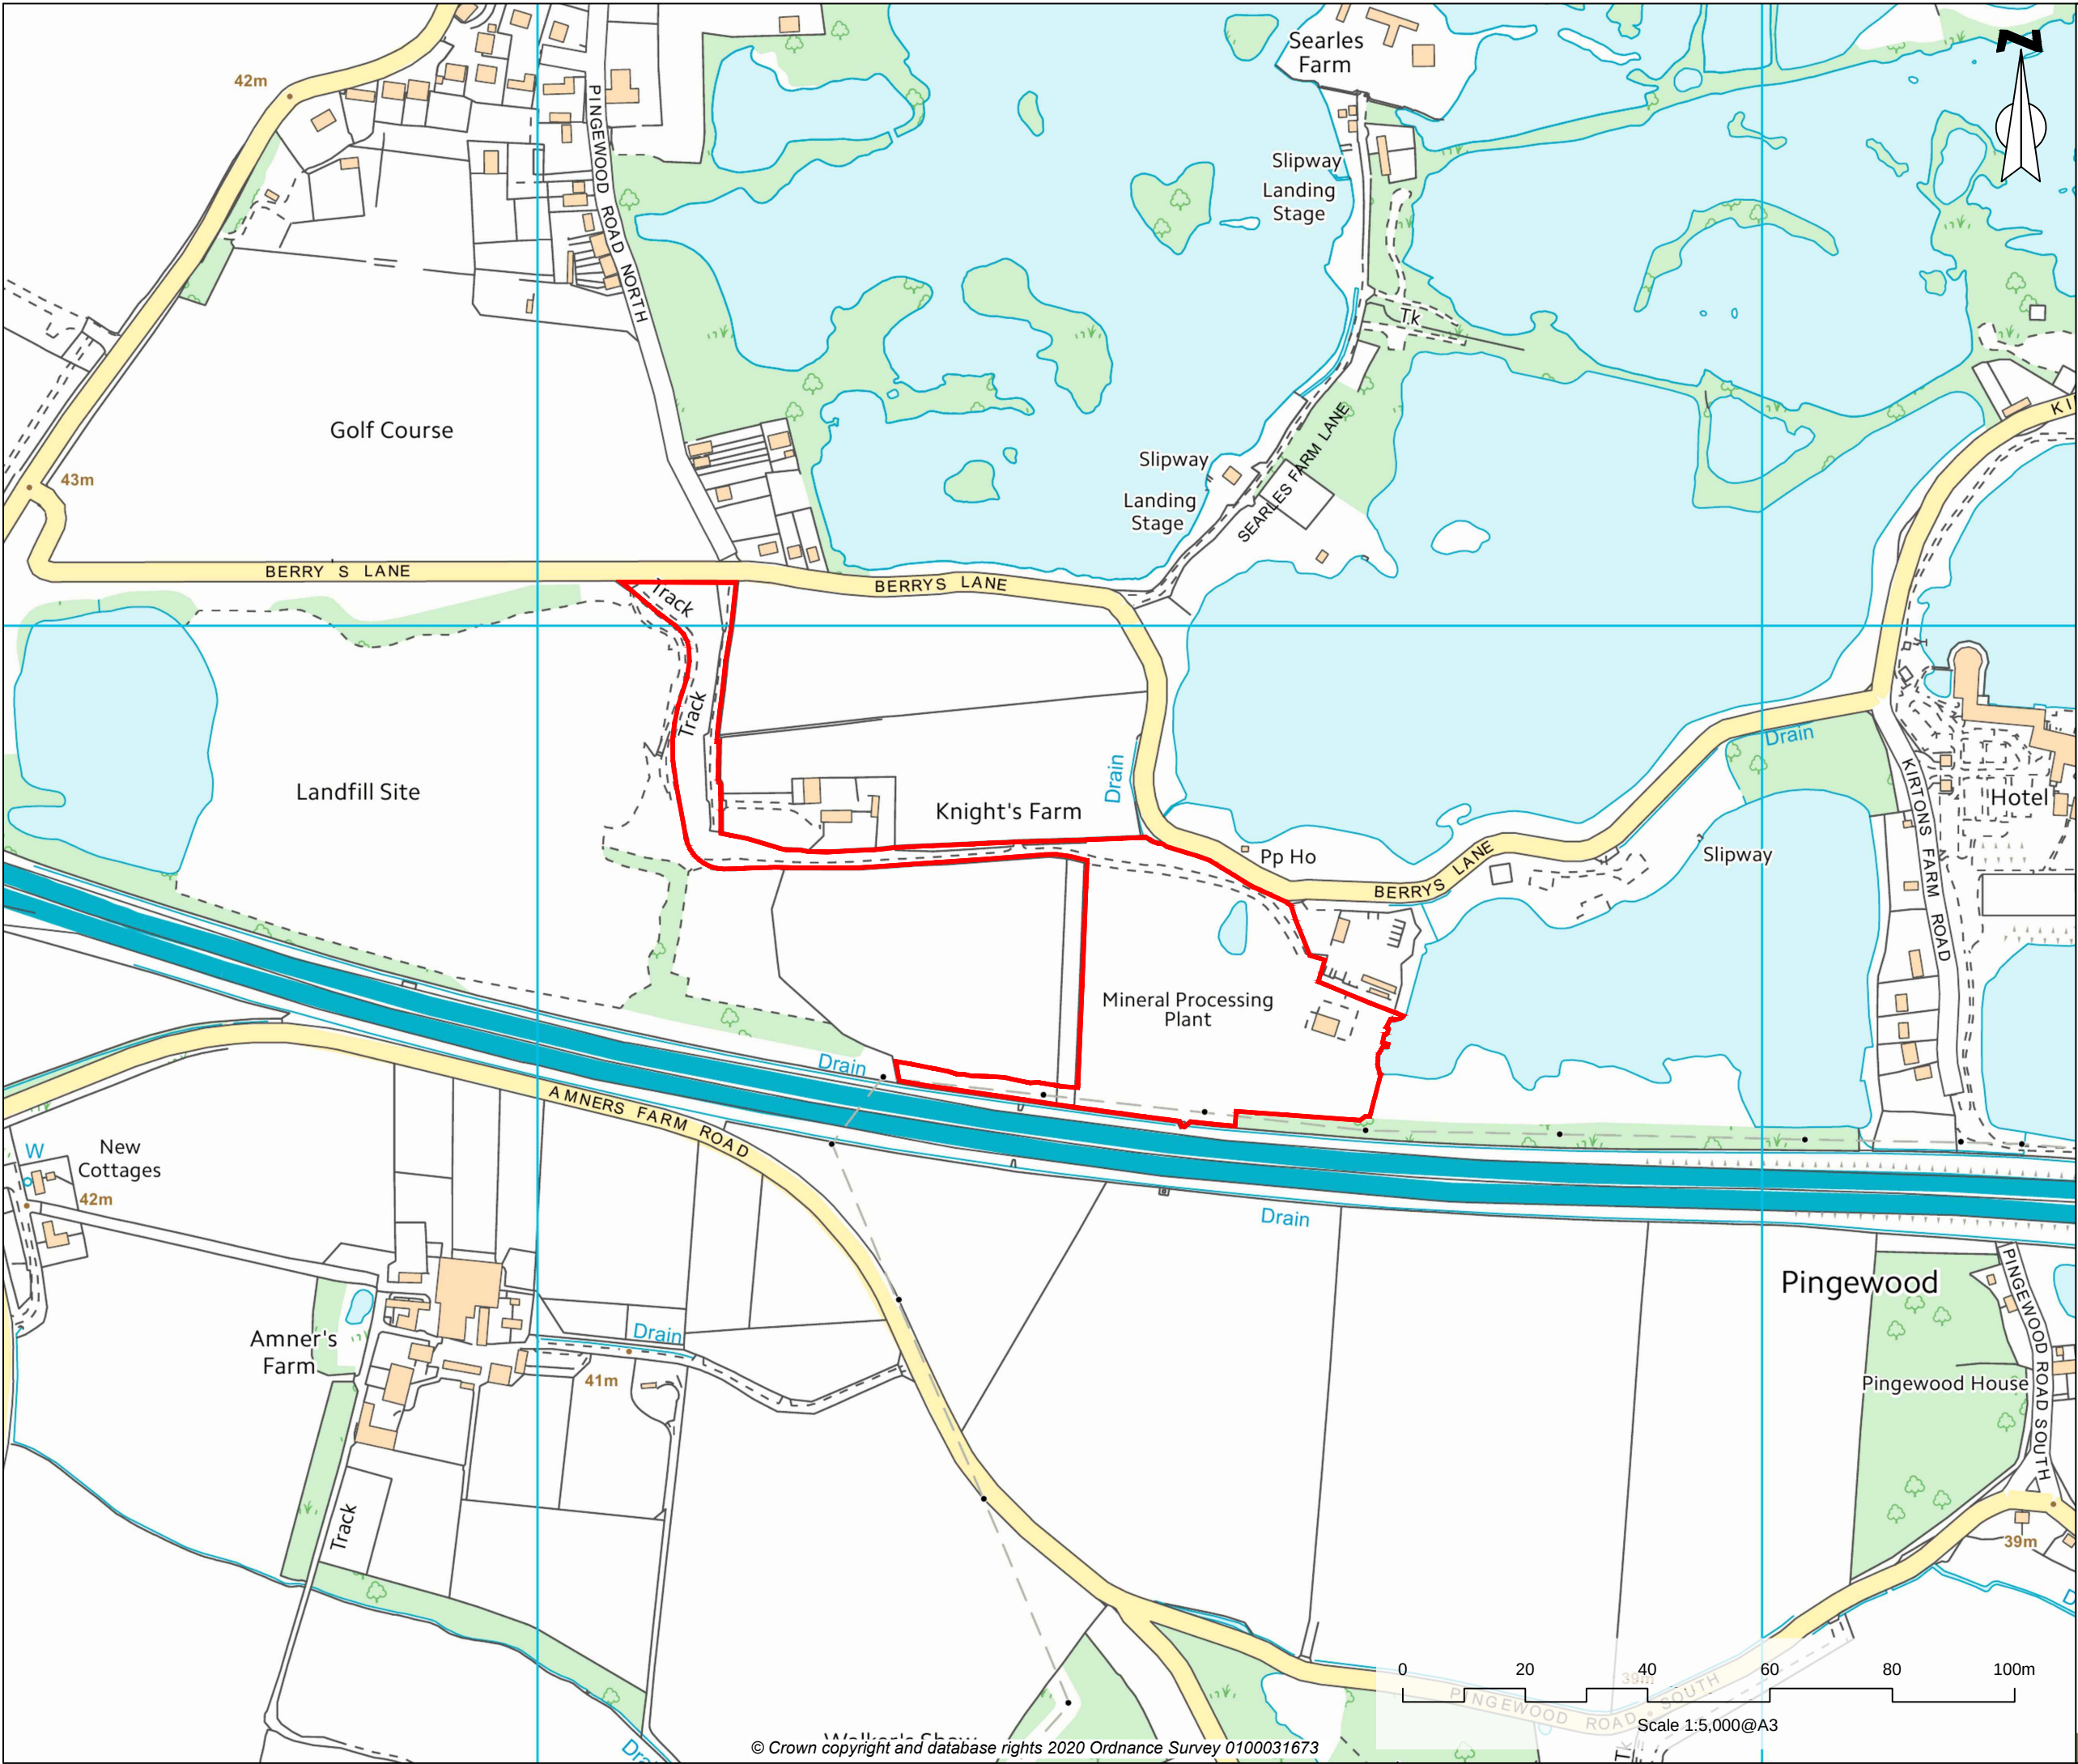

Key

Application Boundary
Area = 6.41ha

Amending site boundary

10/09/20

Rev A

Description	Date	Revision
-------------	------	----------

enzygo

environmental consultants

Samuel House, 5 Fox Valley Way, Stocksbridge, Sheffield, S36 2AA

CLIENT:

J. Mould Reading

SCALE:

1:5,000@A3

PROJECT REF:

CRM.1144.010

DRAWN:

MG

CHECKED:

KP

DATE:

Sept 2020

PROJECT:

Reading Quarry EFW

TITLE:

Application Boundary

DRAWING NO:

CRM.1144.010.PL.D.002.A