

NOTES

© SK Design consultants - THIS DRAWING AND DESIGN REMAINS THE COPYRIGHT AND INTELLECTUAL PROPERTY OF SK CONSULTANTS AND SHALL NOT BE COPIED IN ANY FORMAT WITHOUT APPROVAL.



THIS DRAWING IS TO BE READ IN CONJUNCTION WITH ALL OTHER DRAWINGS AND DOCUMENTS PROVIDED. THE CONTRACTOR MUST CHECK ALL DIMENSIONS ON SITE BEFORE PLACING ORDERS FOR MATERIALS OR SHOP FABRICATIONS OR COMMENCING WORKS ON SITE. ANY DISCREPANCIES SHOULD BE NOTIFIED BEFORE PROCEEDING.



Ordnance Survey, (c) Crown Copyright 2020. All rights reserved. Licence number 100022432

BLOCK PLAN


SCALE 1 : 500

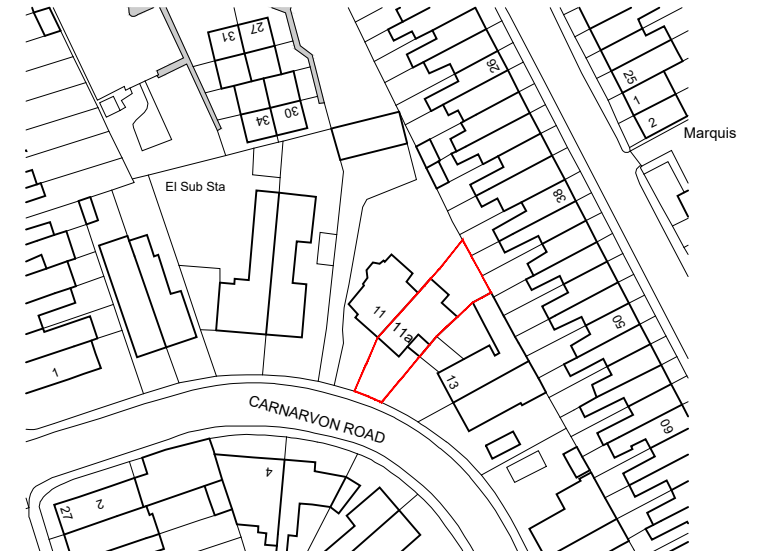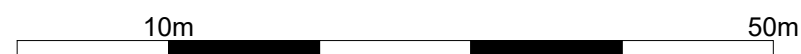

Ordnance Survey, (c) Crown Copyright 2020. All rights reserved. Licence number 100022432

LOCATION PLAN

SCALE 1 : 1250

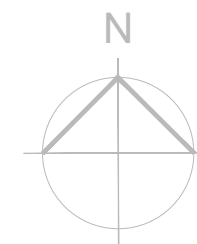

Client:
Mrs Shahida Hussain

Project:
Second floor addition to accommodate extra rooms
And 2 storey part side extension & a Porch.

Location:
11A, CARNARVON ROAD, READING RG1 5SB

Drawing Title:
LOCATION & BLOCK PLAN

Date:
JUL 2021

Sheet Size:
A3

Drawn:
SK

Drawing No:
P1236- 01

Revision:
.

SK Design Consultants
22 Netley close
Caversham
Reading RG4 6SR
Tel : 07821111602